Note:
Studio OL3 Ltd shall have no responsibility for any use made of this document other than for that which it was prepared and issued.
This drawing should not be scaled. Work to figured dimensions only.
All dimensions and levels to be checked on site.
Any discrepancies should be reported to Studio OL3 Ltd.
This drawing should not be reproduced without written permission from Studio OL3 Ltd.

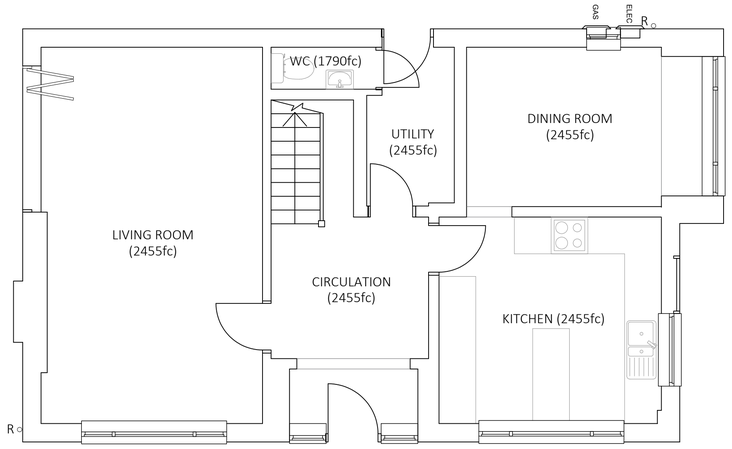

EXISTING GROUND FLOOR PLAN
Scale 1:50

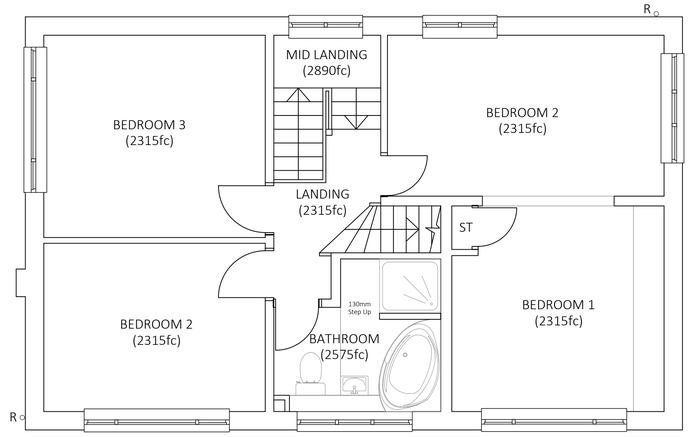

EXISTING FIRST FLOOR PLAN
Scale 1:50

M



EXISTING FRONT ELEVATION
Scale 1:50

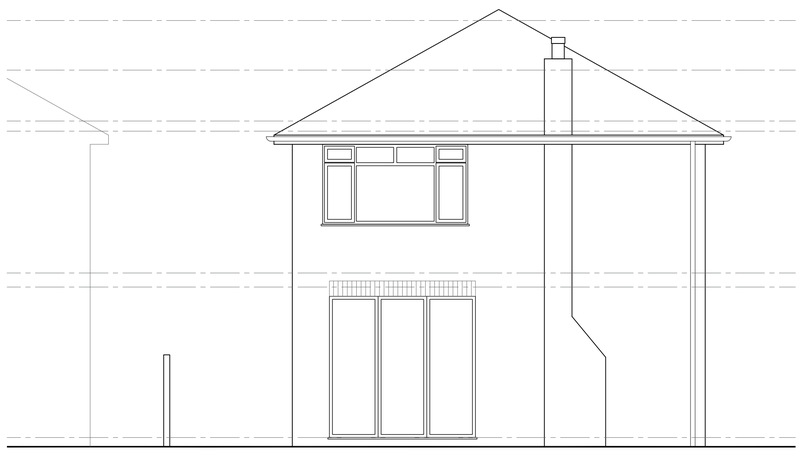

EXISTING SIDE ELEVATION
Scale 1:50

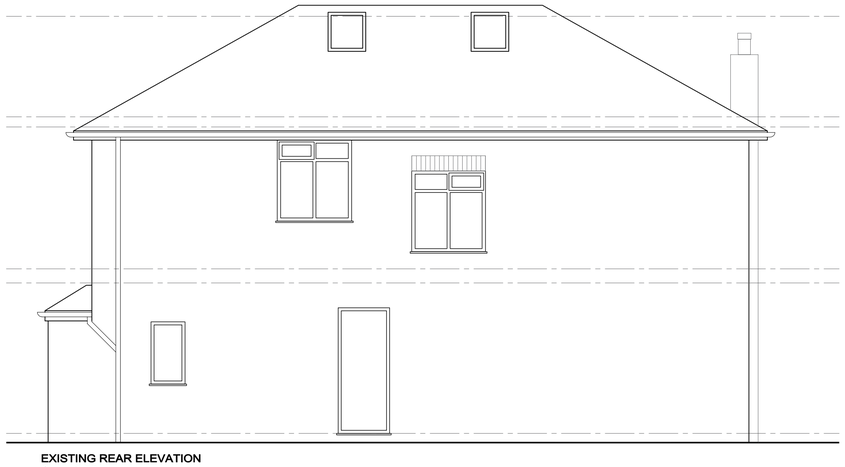

EXISTING REAR ELEVATION
Scale 1:50



EXISTING SIDE ELEVATION
Scale 1:50

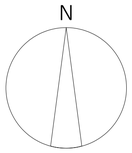



OS MAP
Scale 1:1250

No.	Date	Description	Issued by

Mr and Mrs Fordham

42 Whitebrook Road,
Fallowfield, Manchester
M14 6EF

Details as Existing

Project number	830	Drawing Number	SS-01
Date	30/11/2020	Revision	-
Drawn by	SN		
Checked by	CD	Scale @ A1	A/N

STUDIO OL3
ARCHITECTURAL DESIGN
Unit 23 Broadway Business Park Broadgate OL9 9XA
Email - design@studio-ol3.co.uk Web - www.studio-ol3.co.uk