



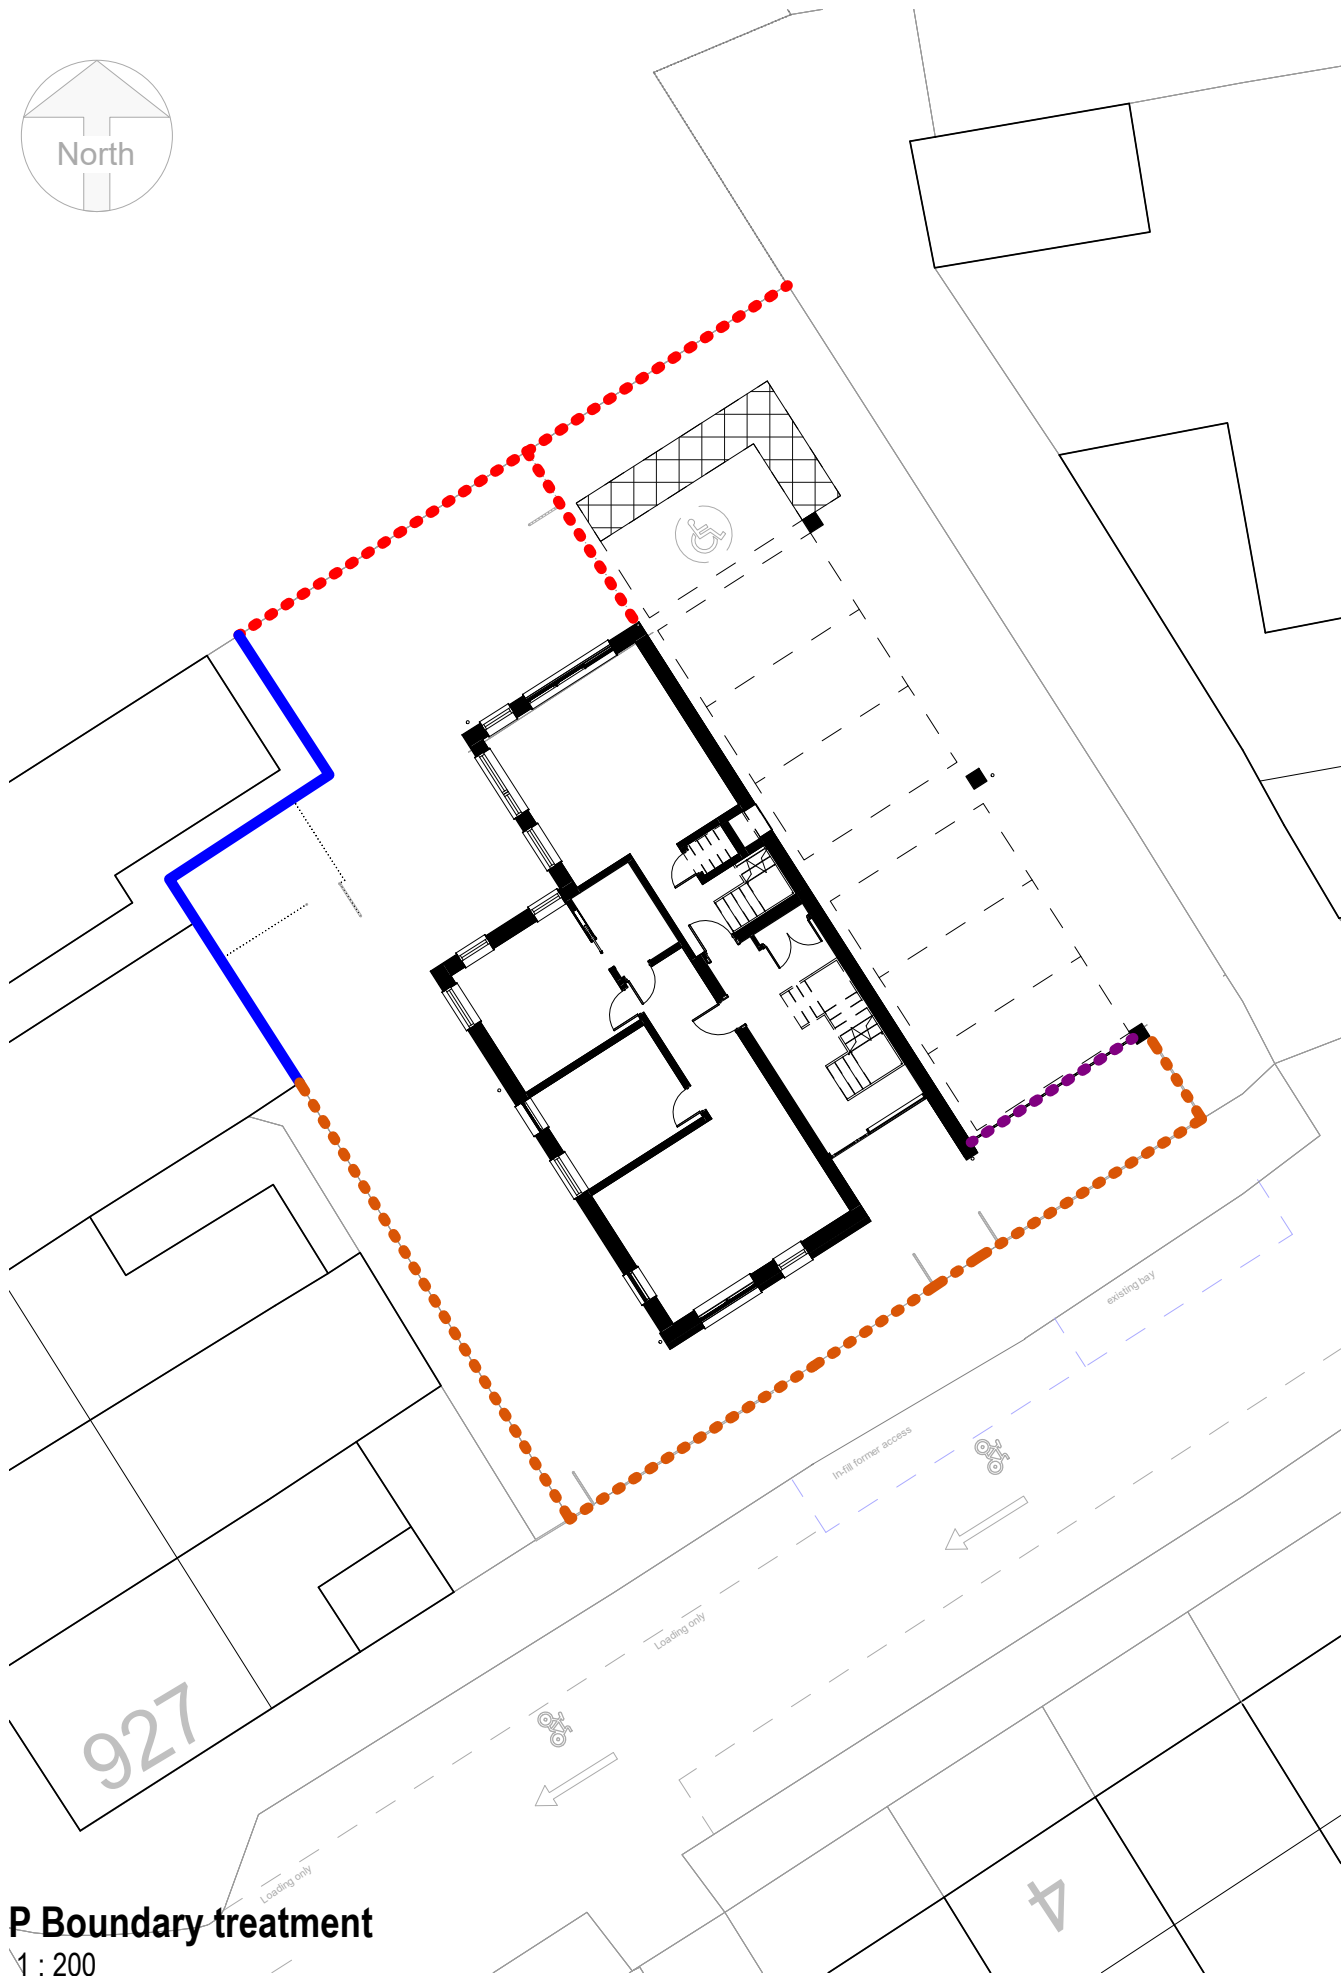


P Boundary treatment
1 : 200

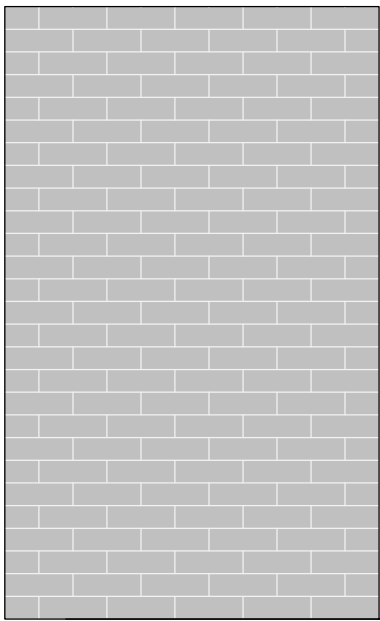


Existing brick wall retained


* ALL FOUNDATIONS SHOWN ARE INDICATIVE ONLY.
REFER TO SE DRAWINGS FOR EXACT DEPTHS, SIZES, CONSTRUCTION DETAILS

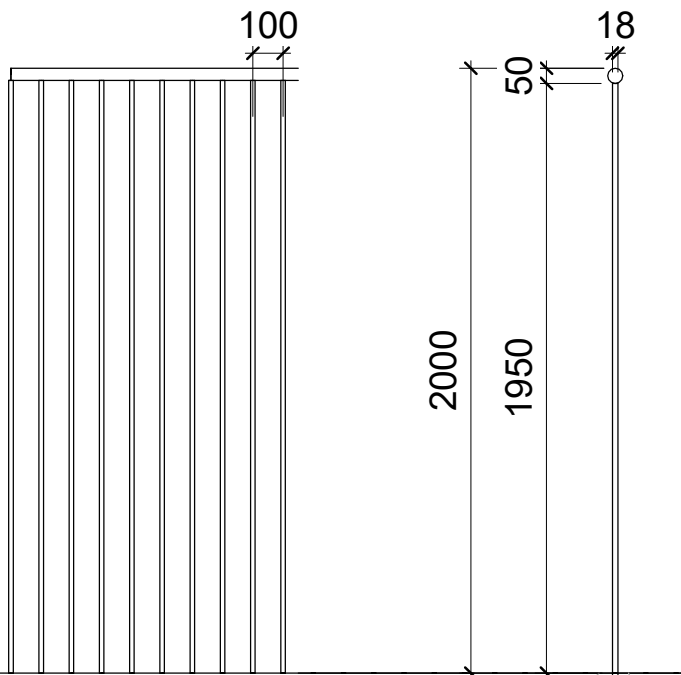

Type 1 Fence with locked gated resident only access;
Pale size 18mm circular hollow section. Pale spacing at 100mm to conform to Building Regulations for anti trap.
Rail size 50mm Circular Hollow Section.
Finished fence height 2000mm.
Powder coated in RAL 6019 Pastel Green.

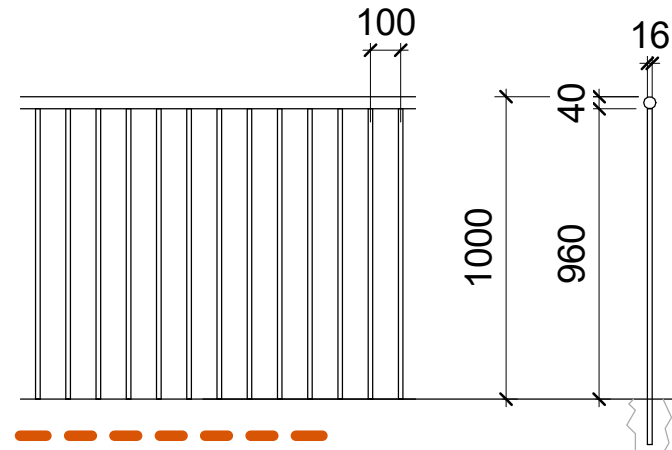

Type 2 Fence with gated access to private amenity space;
Pale size 16mm circular hollow section. Pale spacing at 100mm to conform to Building Regulations for anti trap.
Rail size 40mm Circular Hollow Section.
Finished fence height 1000mm.
Powder coated in RAL 6019 Pastel Green.

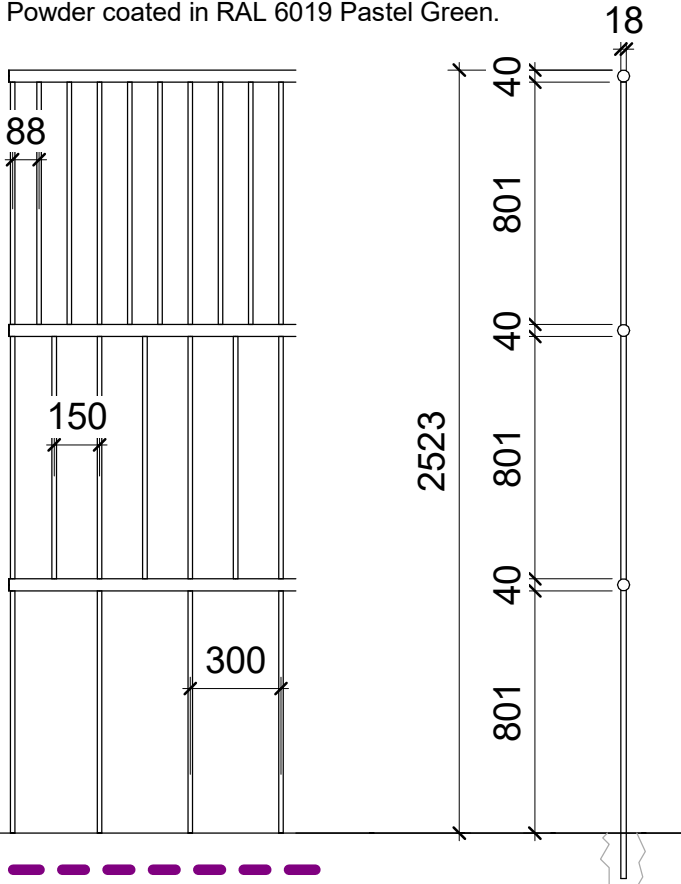

Type 3: Planted Screen obscuring parking from streetscape



Boundary treatment key
1 : 25

This drawing is subject to copyright & is not to be reproduced in part or whole without approval. The contents of this drawing are the property of Paul Thornber and must not be reproduced without his expressed written consent		Do not scale from this drawing. Responsibility is not accepted for errors made by others in scaling from this drawing		All dimensions are in millimetres unless stated otherwise.		RevDateDescription		Project File 1a Delamere Manchester Levenshulme M19 3NG		Drawing File Proposed - Boundary conditions		Proposed Drawings pack		Job No N/A		Scale As @ A3		Revision		E: talonorth@gmail.com	
Contractor must visit site & be responsible for checking and verifying all dimensions, measurements, levels, existing drain/sewer positions prior to the commencement of works & the ordering or manufacture of any purpose made components. Contractor must report any dimensional discrepancies, errors or omissions prior to commencing on site.								Client Talo North		Status		Drawing Code P012		Date Indicated 10/02/21							