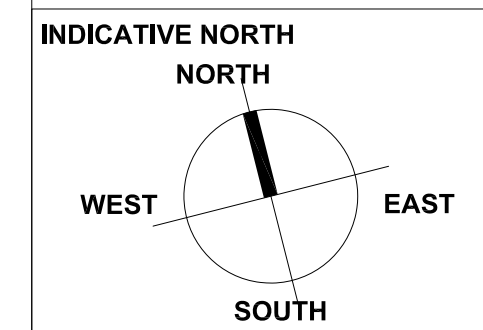
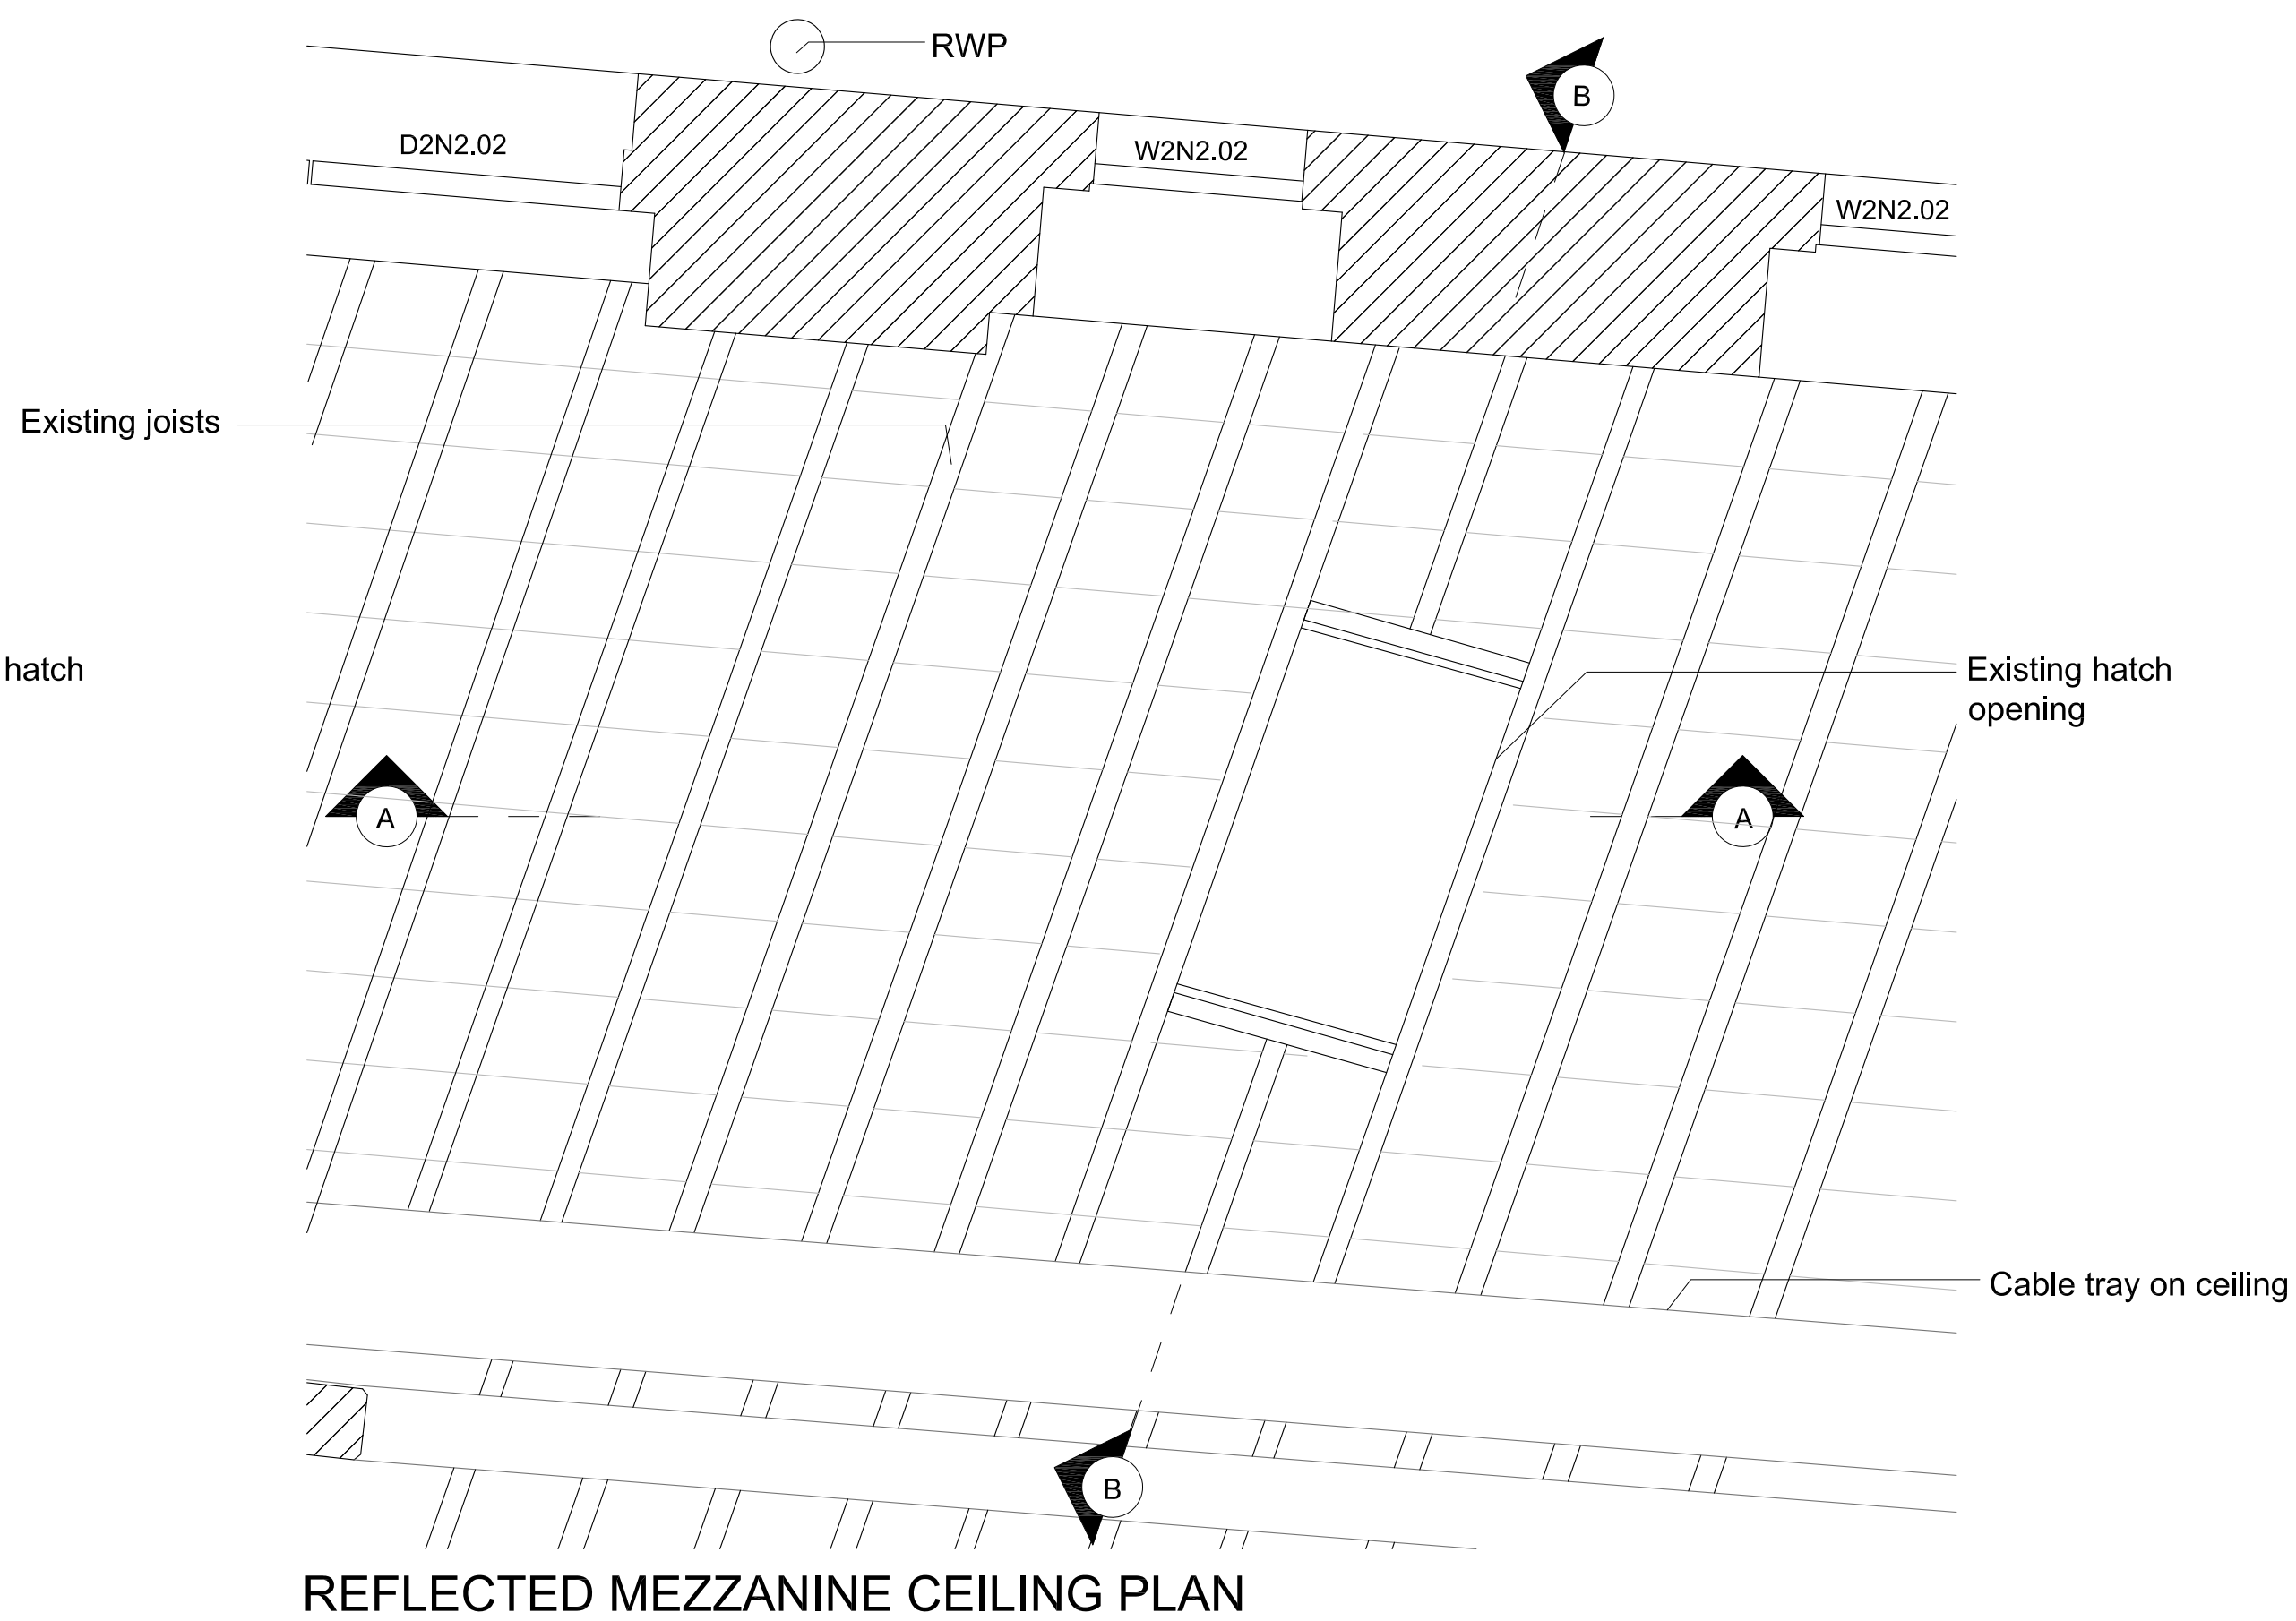
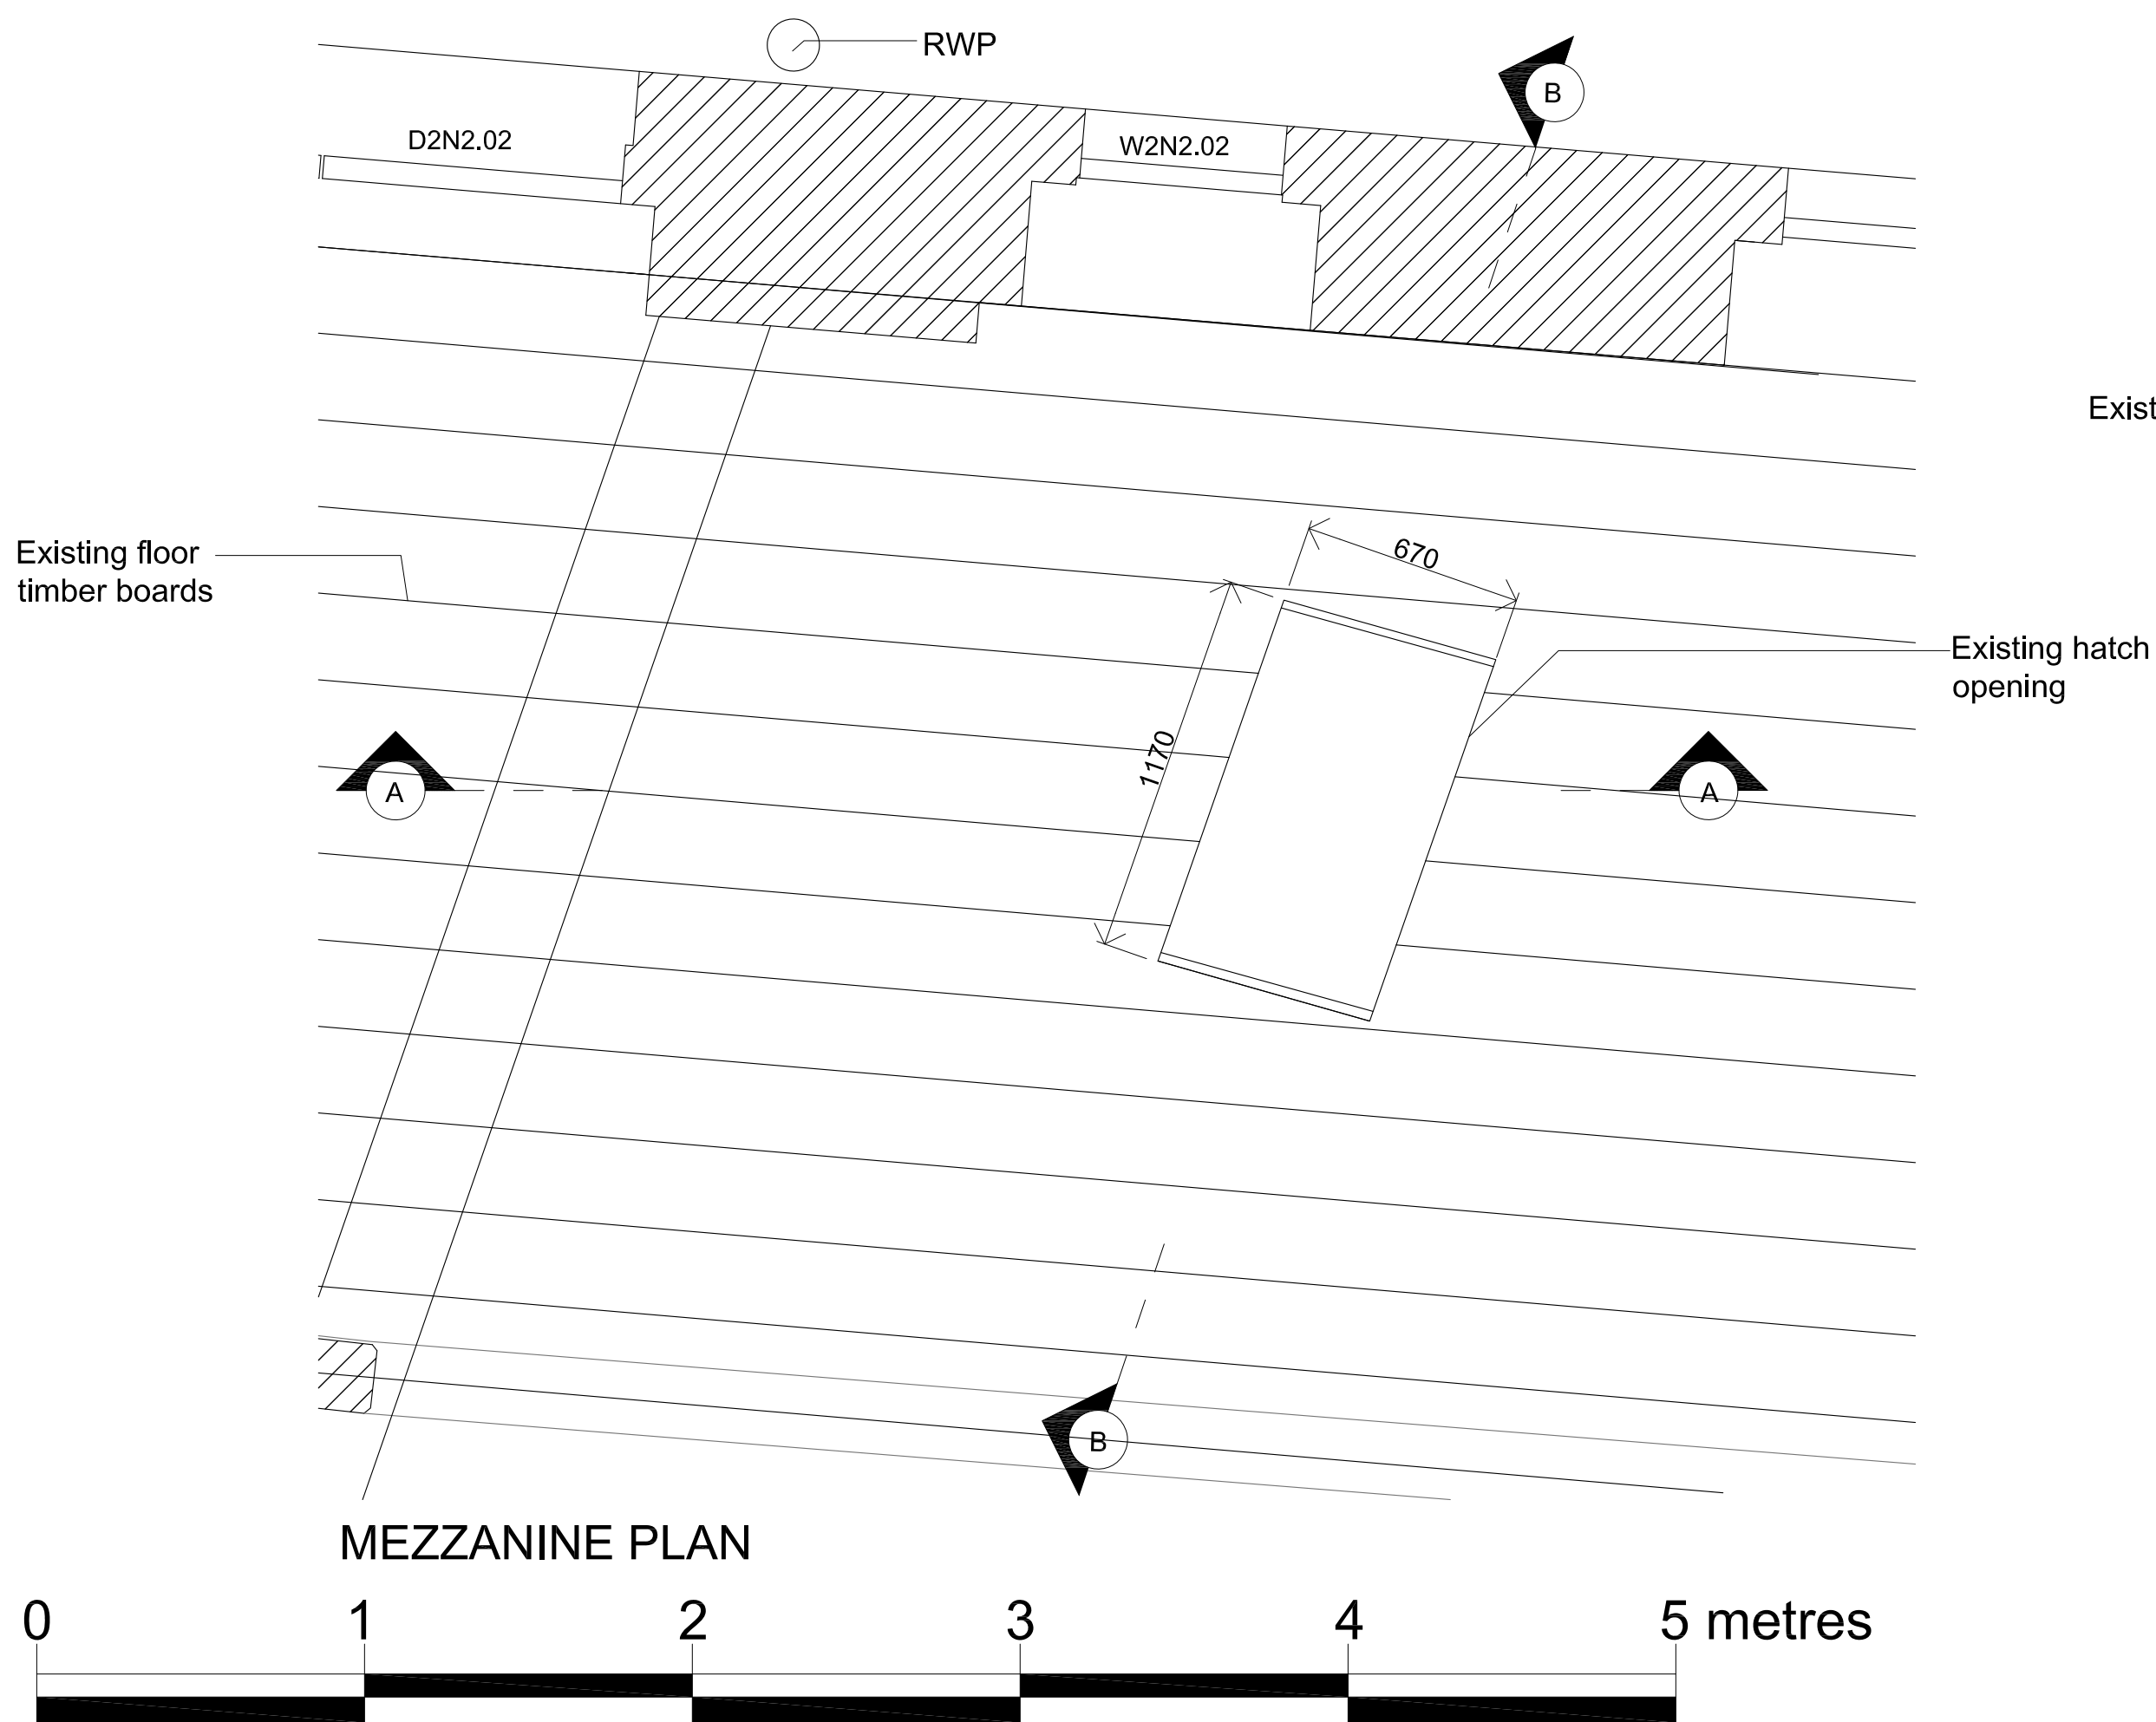
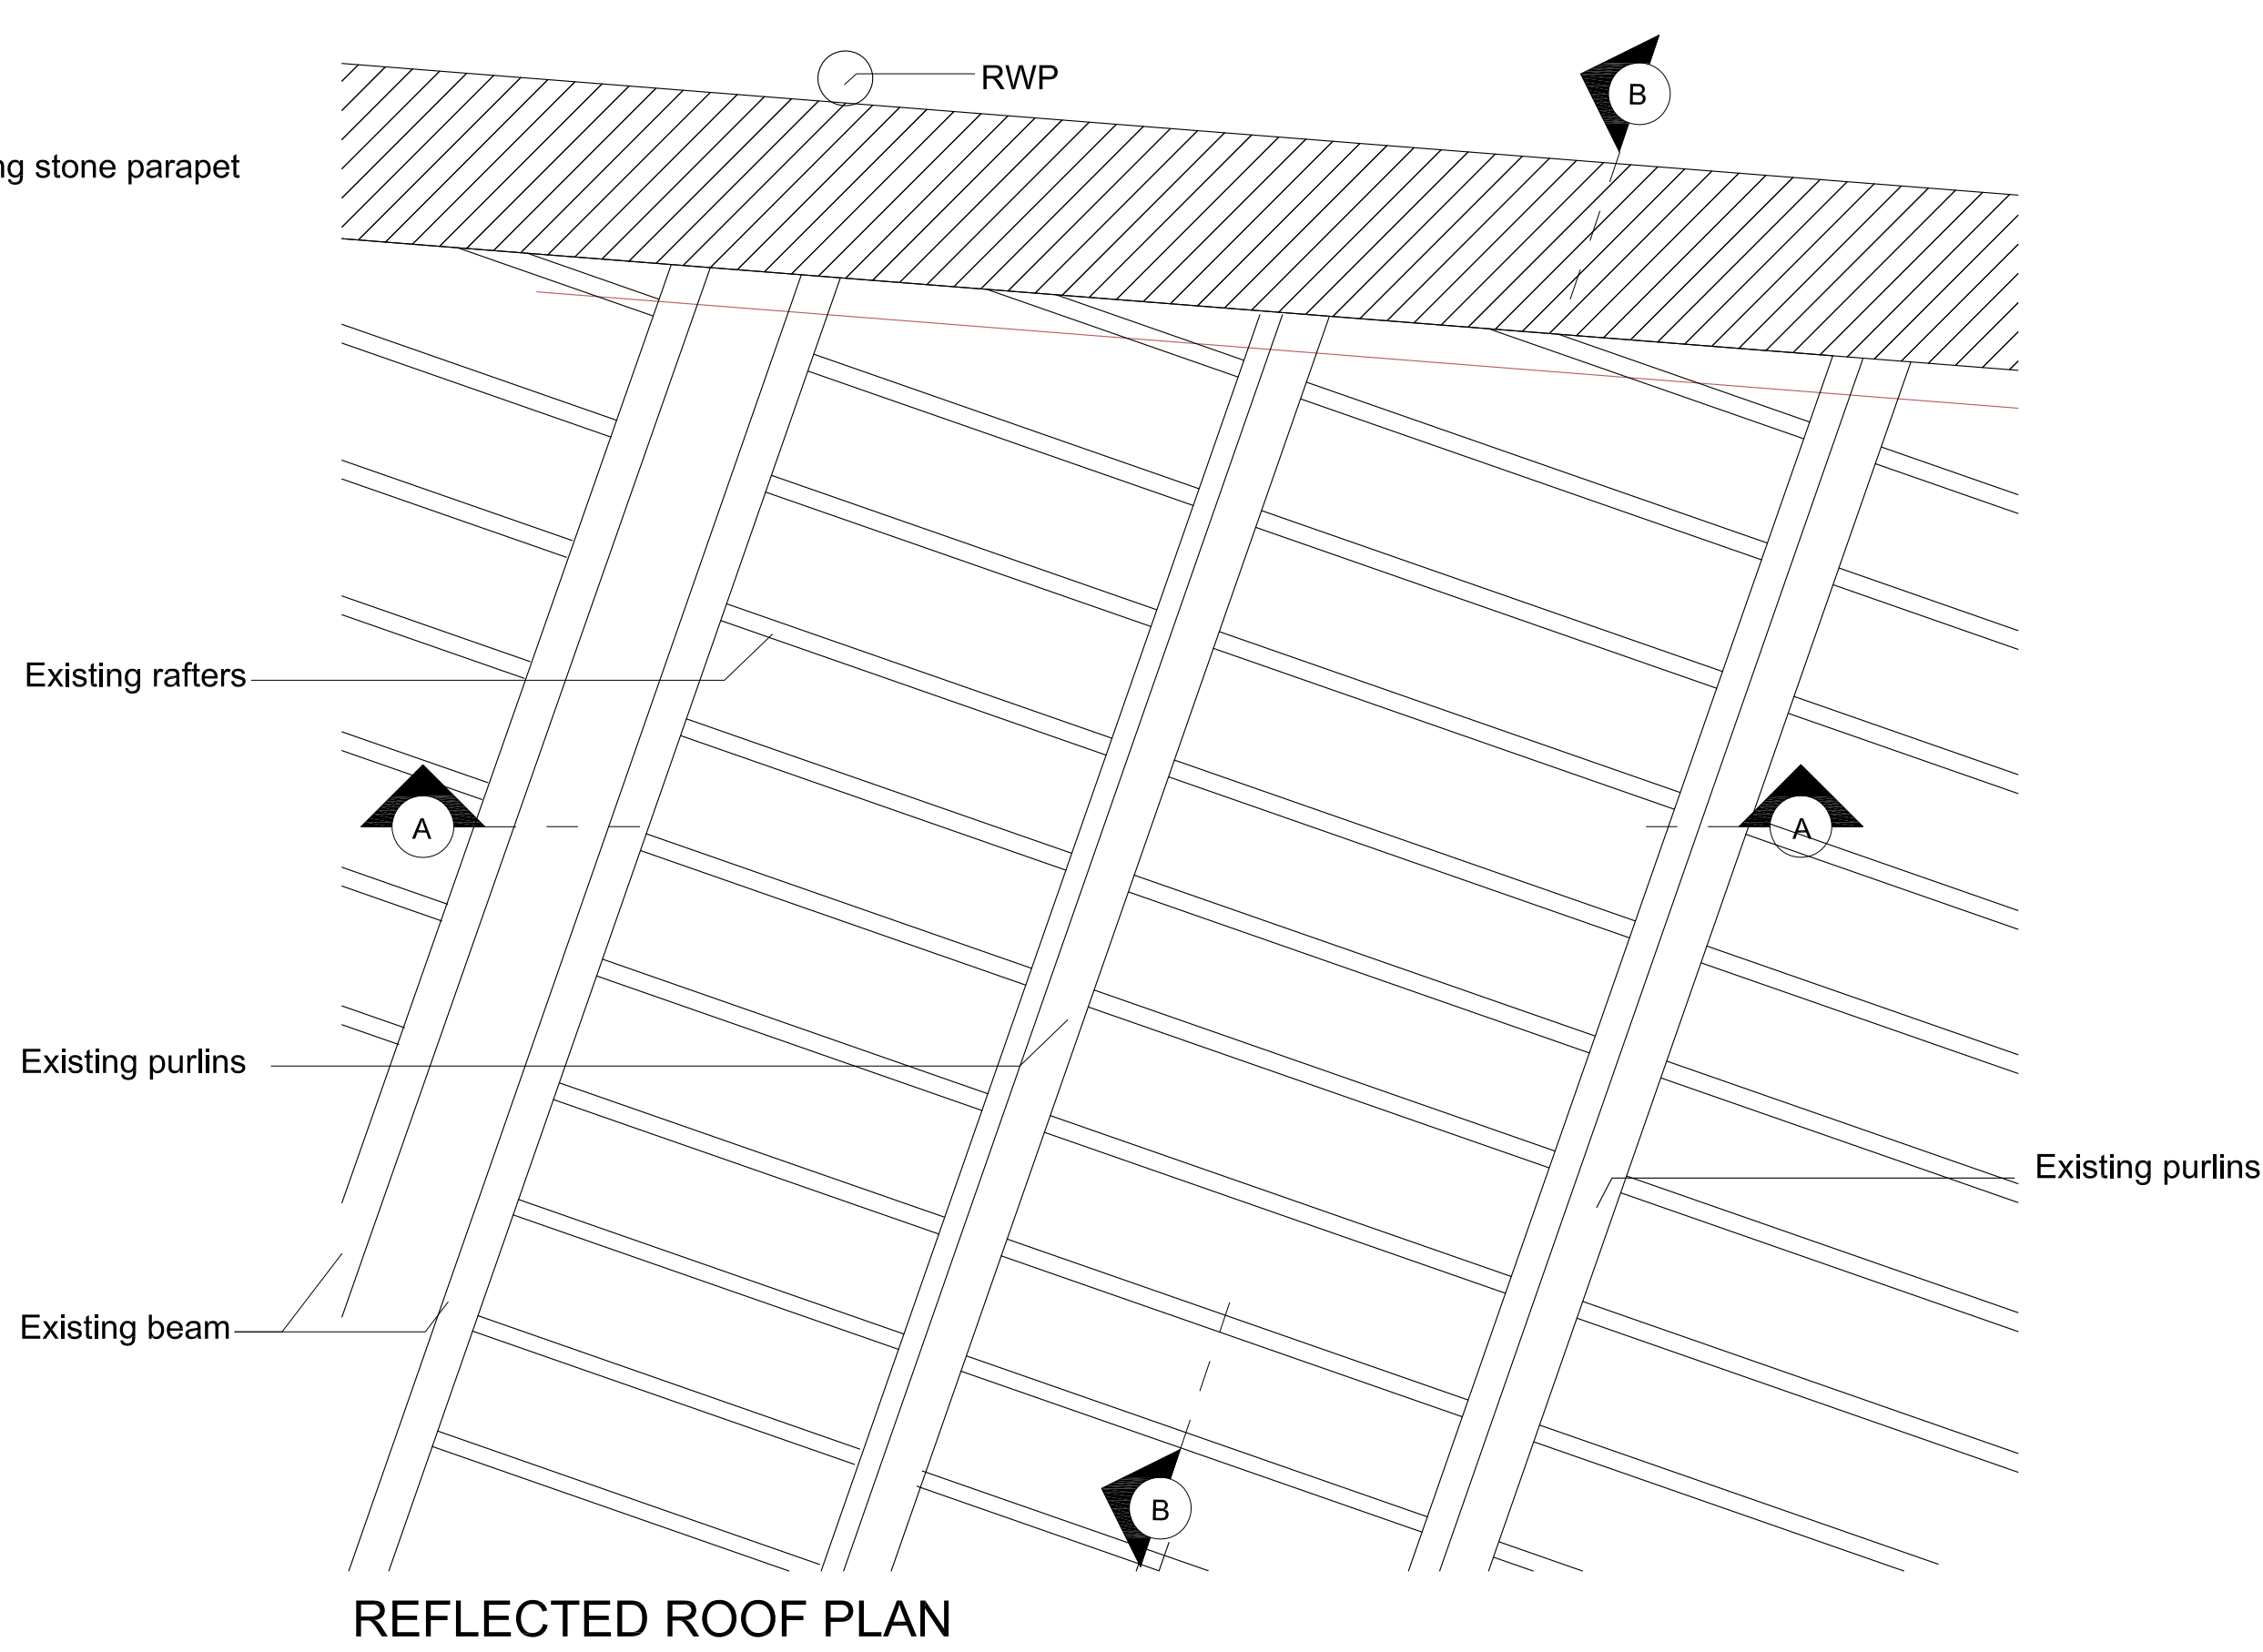
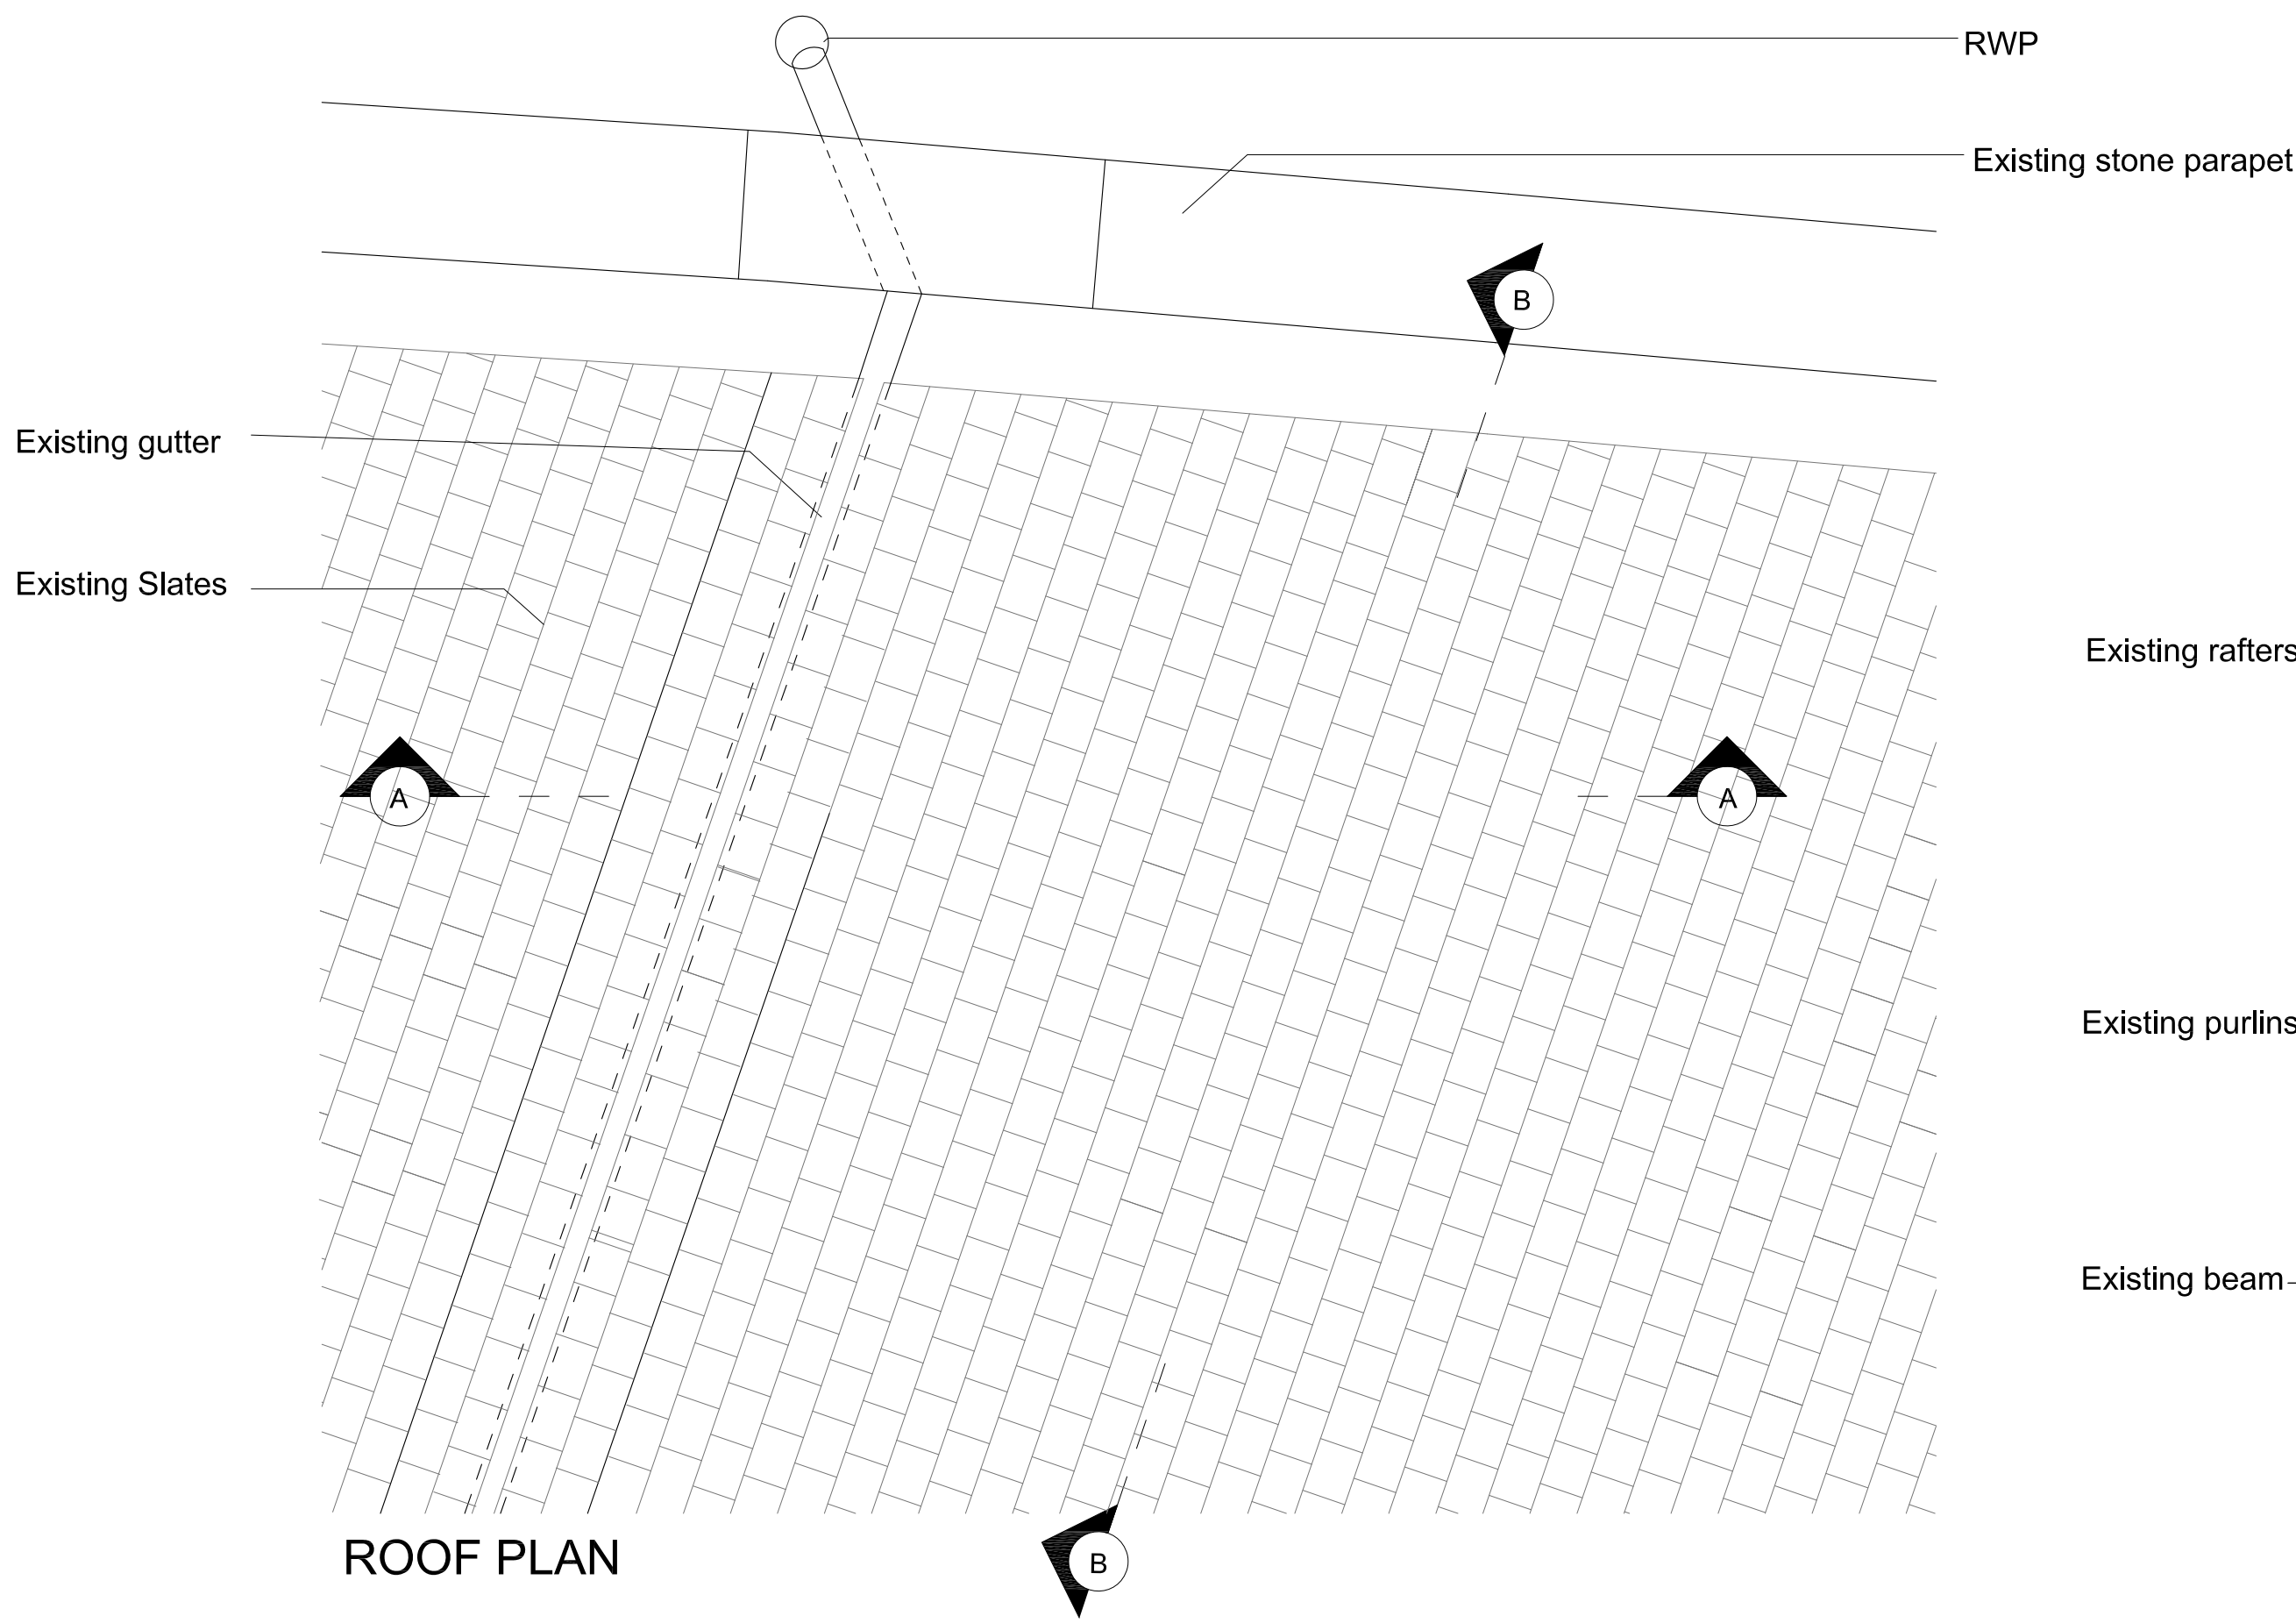


BASED ON MEASURED SURVEY BY "GREENHATCH"					
JOB TITLE Science and Industry Museum, Manchester, M3 4FP		JOB NO. 260	DRWG. TITLE Existing Building: Plan of Access Type B (Mezzanine and roof hatches) - Bay 02	STATUS Stage 3	
A	10.02.21		DRWG. NO. 260 / PD / 116 (A1 ORIGINAL FORMAT)	REV:	SCALE: 1:20@A1 1:40@A3
Studiodownie		TEL: +44 (0) 20 7299 7766	All dimensions to be checked on site by the Contractor and confirmed with the Architect prior to construction. Do not scale off this drawing.	Drawn by: JP	DATE: 28/08/19
ARCHITECTS LLP		info@studiodownie.com			

EXISTING BUILDING: PLAN OF ACCESS TYPE B (MEZZANINE AND ROOF HATCHES) BAY 02 1:20 @ A1 / 1:40 @ A3