


SHOPFRONT AS EXISTING :



SHOPFRONT AS EXISTING - CARHILL DRIVE
Scale 1:100

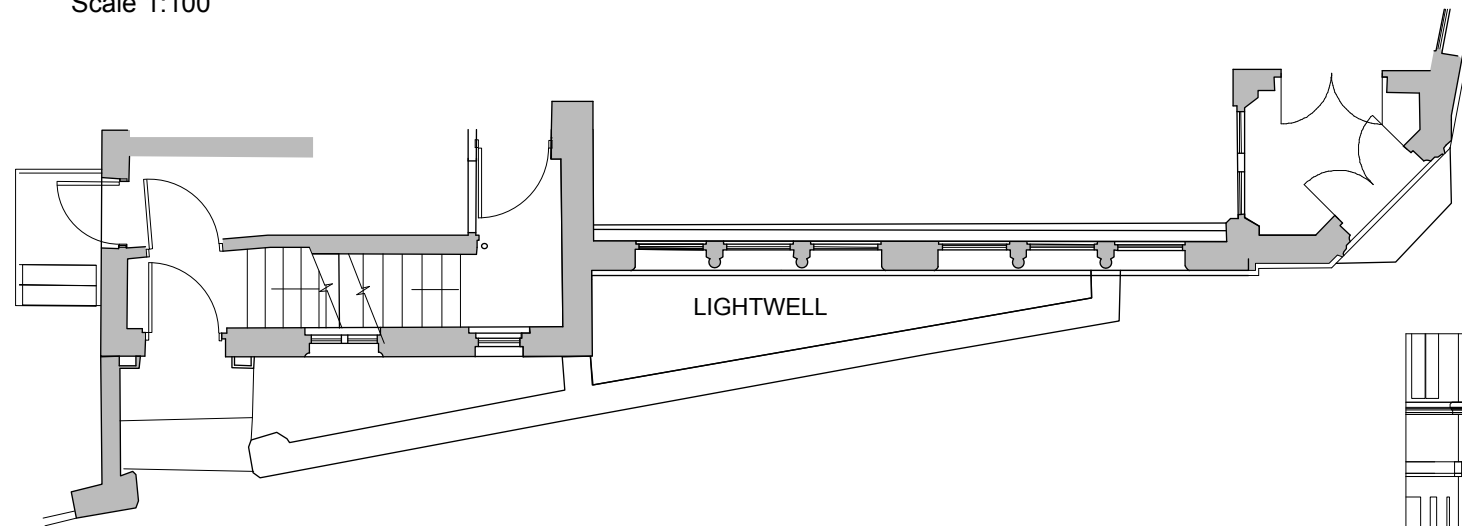


PLAN AS EXISTING - CARHILL DRIVE
Scale 1:100




EXISTING PHOTO
Scale NTS



SHOPFRONT AS EXISTING - WILMSLOW ROAD
Scale 1:100

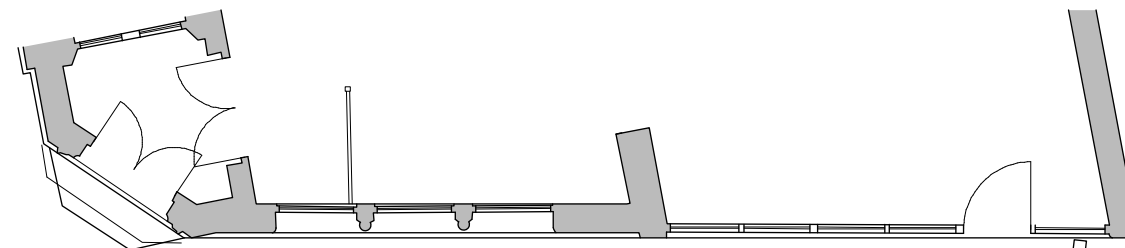

PLAN AS EXISTING - WILMSLOW ROAD
Scale 1:100

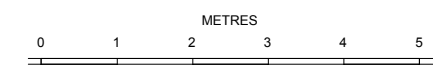

MANCHESTER FAL

NOTES

DO NOT SCALE FROM THIS DRAWING.
CONTRACTORS MUST VERIFY ALL DIMENSIONS ON SITE
PRIOR TO COMMENCING WORKS.
ANY DISCREPANCIES NOT BROUGHT TO THE ATTENTION
OF O1 CREATIVE BECOME THE RESPONSIBILITY OF THE
CONTRACTOR / FABRICATOR INVOLVED.
THIS DRAWING IS TO BE READ IN CONJUNCTION WITH ALL
THE SPECIFICATIONS AND ALL RELEVANT DESIGNER ,
ENGINEERS SERVICES AND SPECIALIST CONTRACTORS
DRAWINGS.
THE WORKS DESCRIBED IN THIS DRAWING SHALL BE
UNDERSTOOD IN ACCORDANCE WITH THE CURRENT
HEALTH & SAFETY LEGISLATION AND THE HEALTH &
SAFETY DOCUMENTATION PREPARED BY THE
PLANNING SUPERVISOR FOR THE PROJECT.

REVISIONS

[illegible]

o1

Copyright of this drawing is reserved by
o1 creative and issued on condition
that it is not copied, reproduced or
disclosed either wholly or in part without
the written permission of o1 creative

69 OLD ST
LONDON EC1V 9HX
TEL : 0207 100 1178

STATUS

PRELIMINARY

PROJECT

GDK
311-313 WILMSLOW ROAD
FALLOWFIELD

TITLE

SHOPFRONT AS EXISTING

SCALE

1:100 @ A3

DATE _____

FEB 21

DRAWING NO

DRAWING NO	REV
------------	-----

GDK-fal-627-E.01

REV

A