




8m Lighting Column Esc 1:50
Standard stepper tubular steel

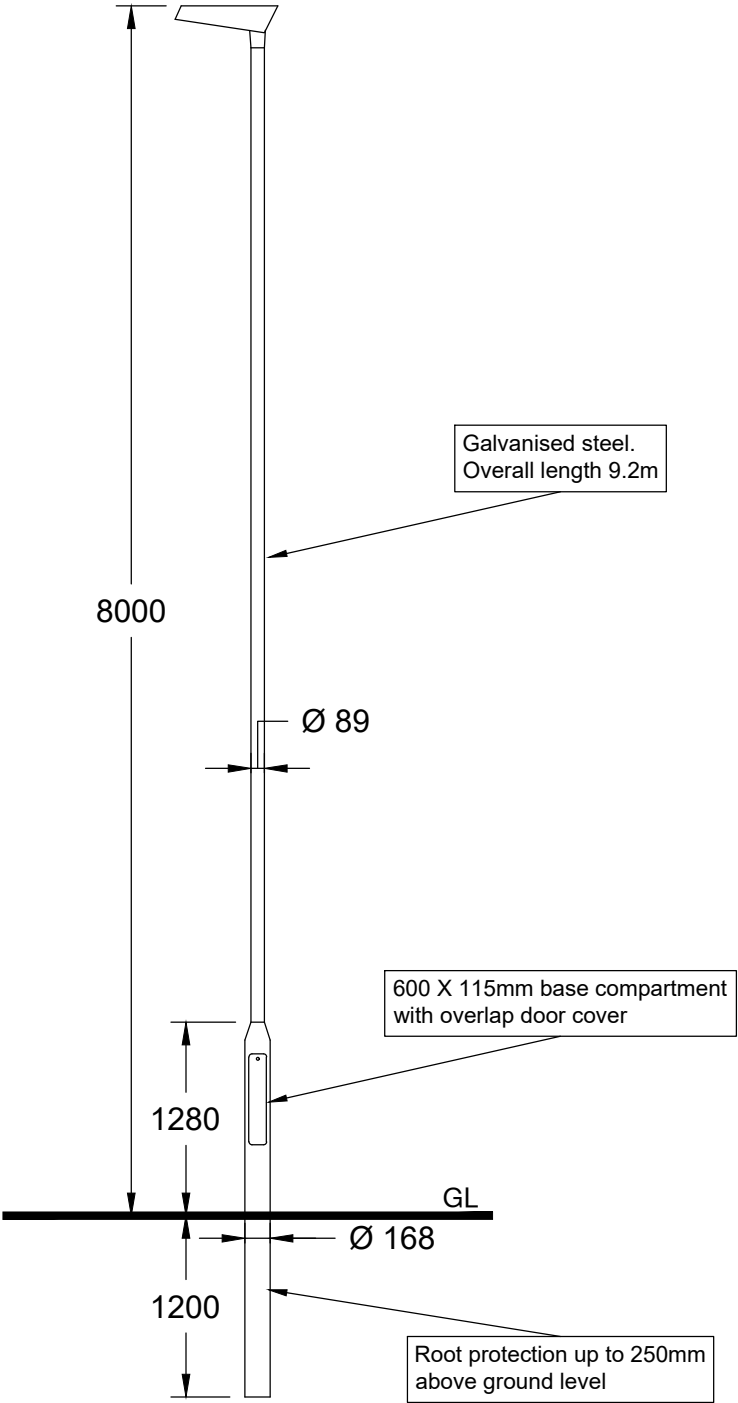


Multi-Barrier type Chicane Esc 1:25

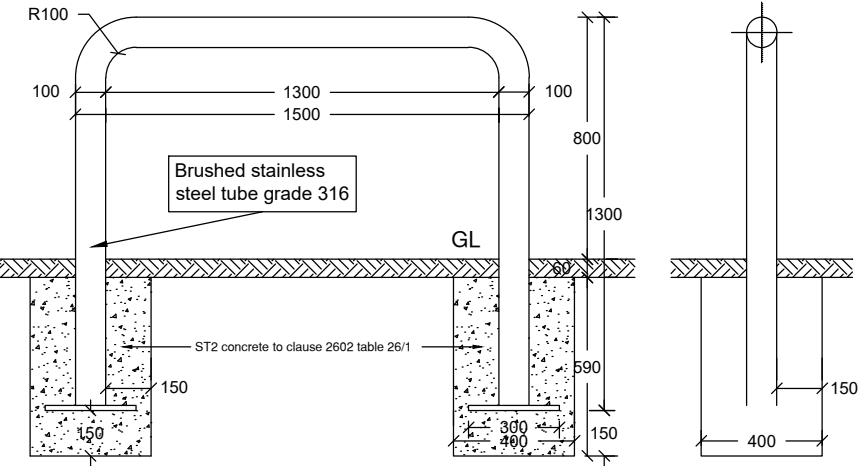


Multi-Barrier installation Esc 1:50

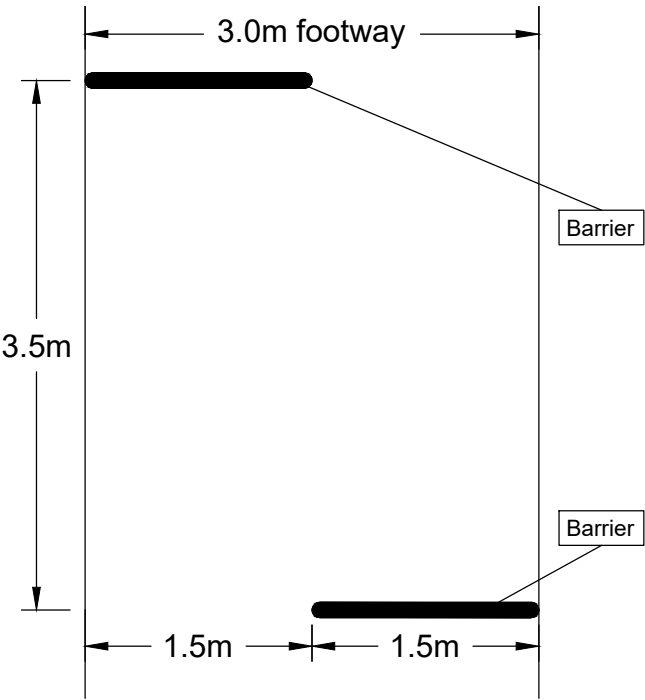


Typical dimensions of cycles

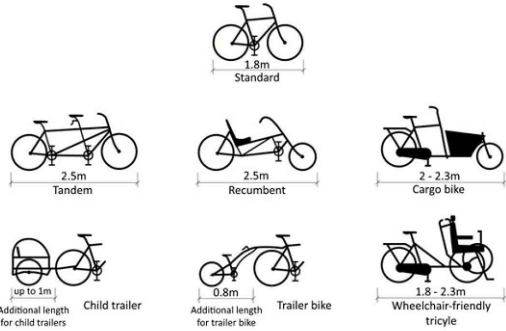

Morpeth bollard Esc 1:20

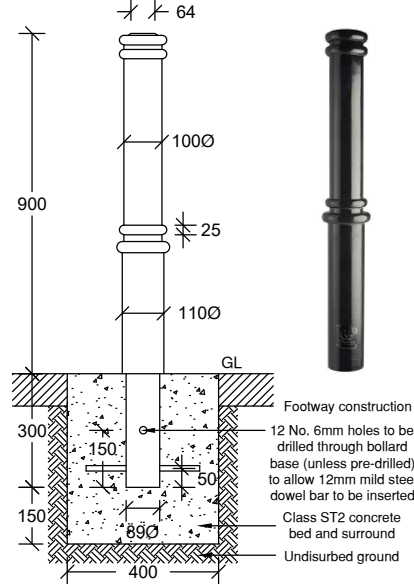

Speed cushion Esc 1:50

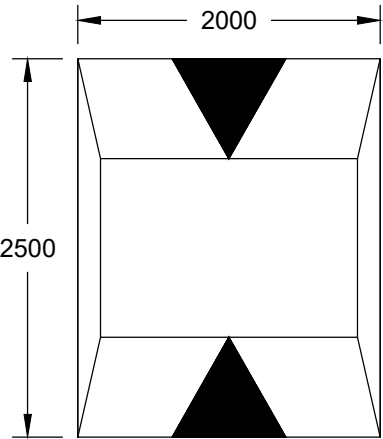

PROJECT TITLE

MCF MANCHESTER CYCLEWAY

DRAWING TITLE

STANDARD DETAILS
Stockport Branch Canal,
Tannery Way
and Yard Brow Area

Highways Neighbourhoods Directorate PO Box 532 Town Hall Manchester M60 2LA						
SIZE	SCALE	DATE	DRAWN	CHECKED	APPROVED	
A3	Indicated	25/01/21	AP	KS	TD	

MANCHESTER CITY COUNCIL	
DRAWING NUMBER	REV
210208H-MCF-0100-005	