
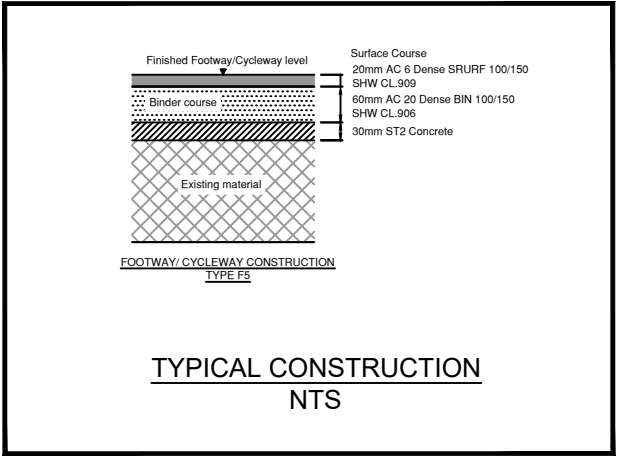
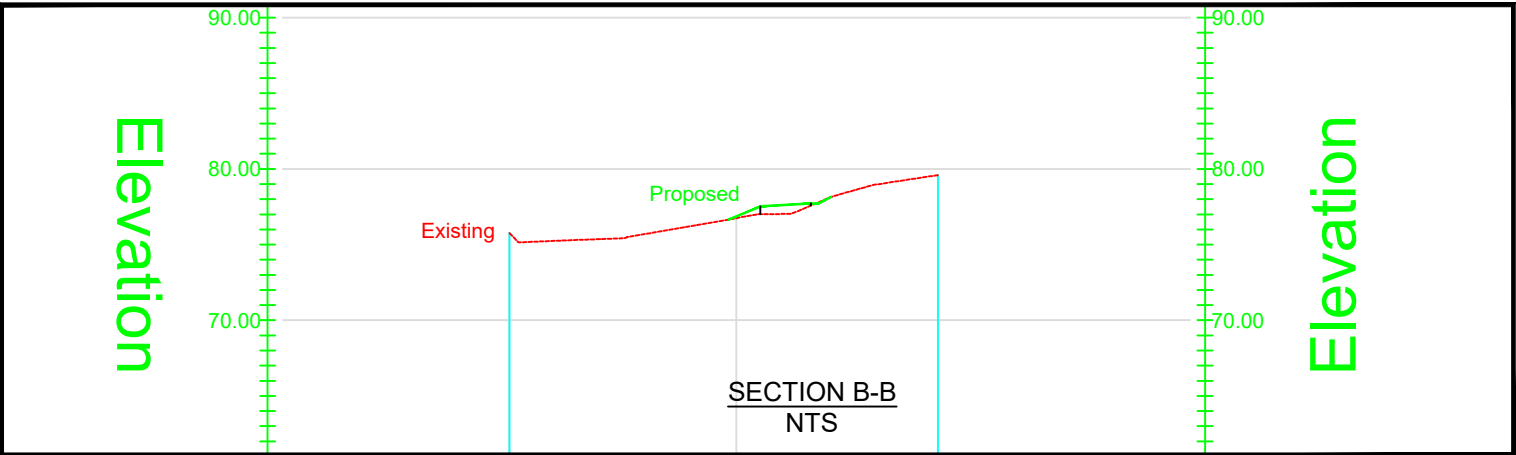
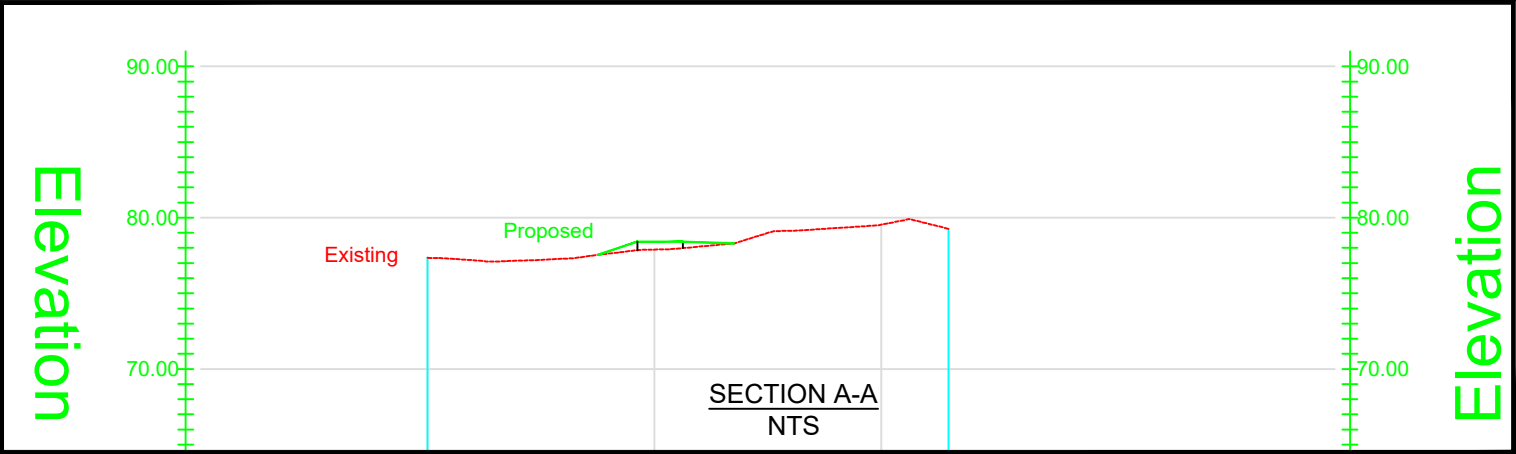


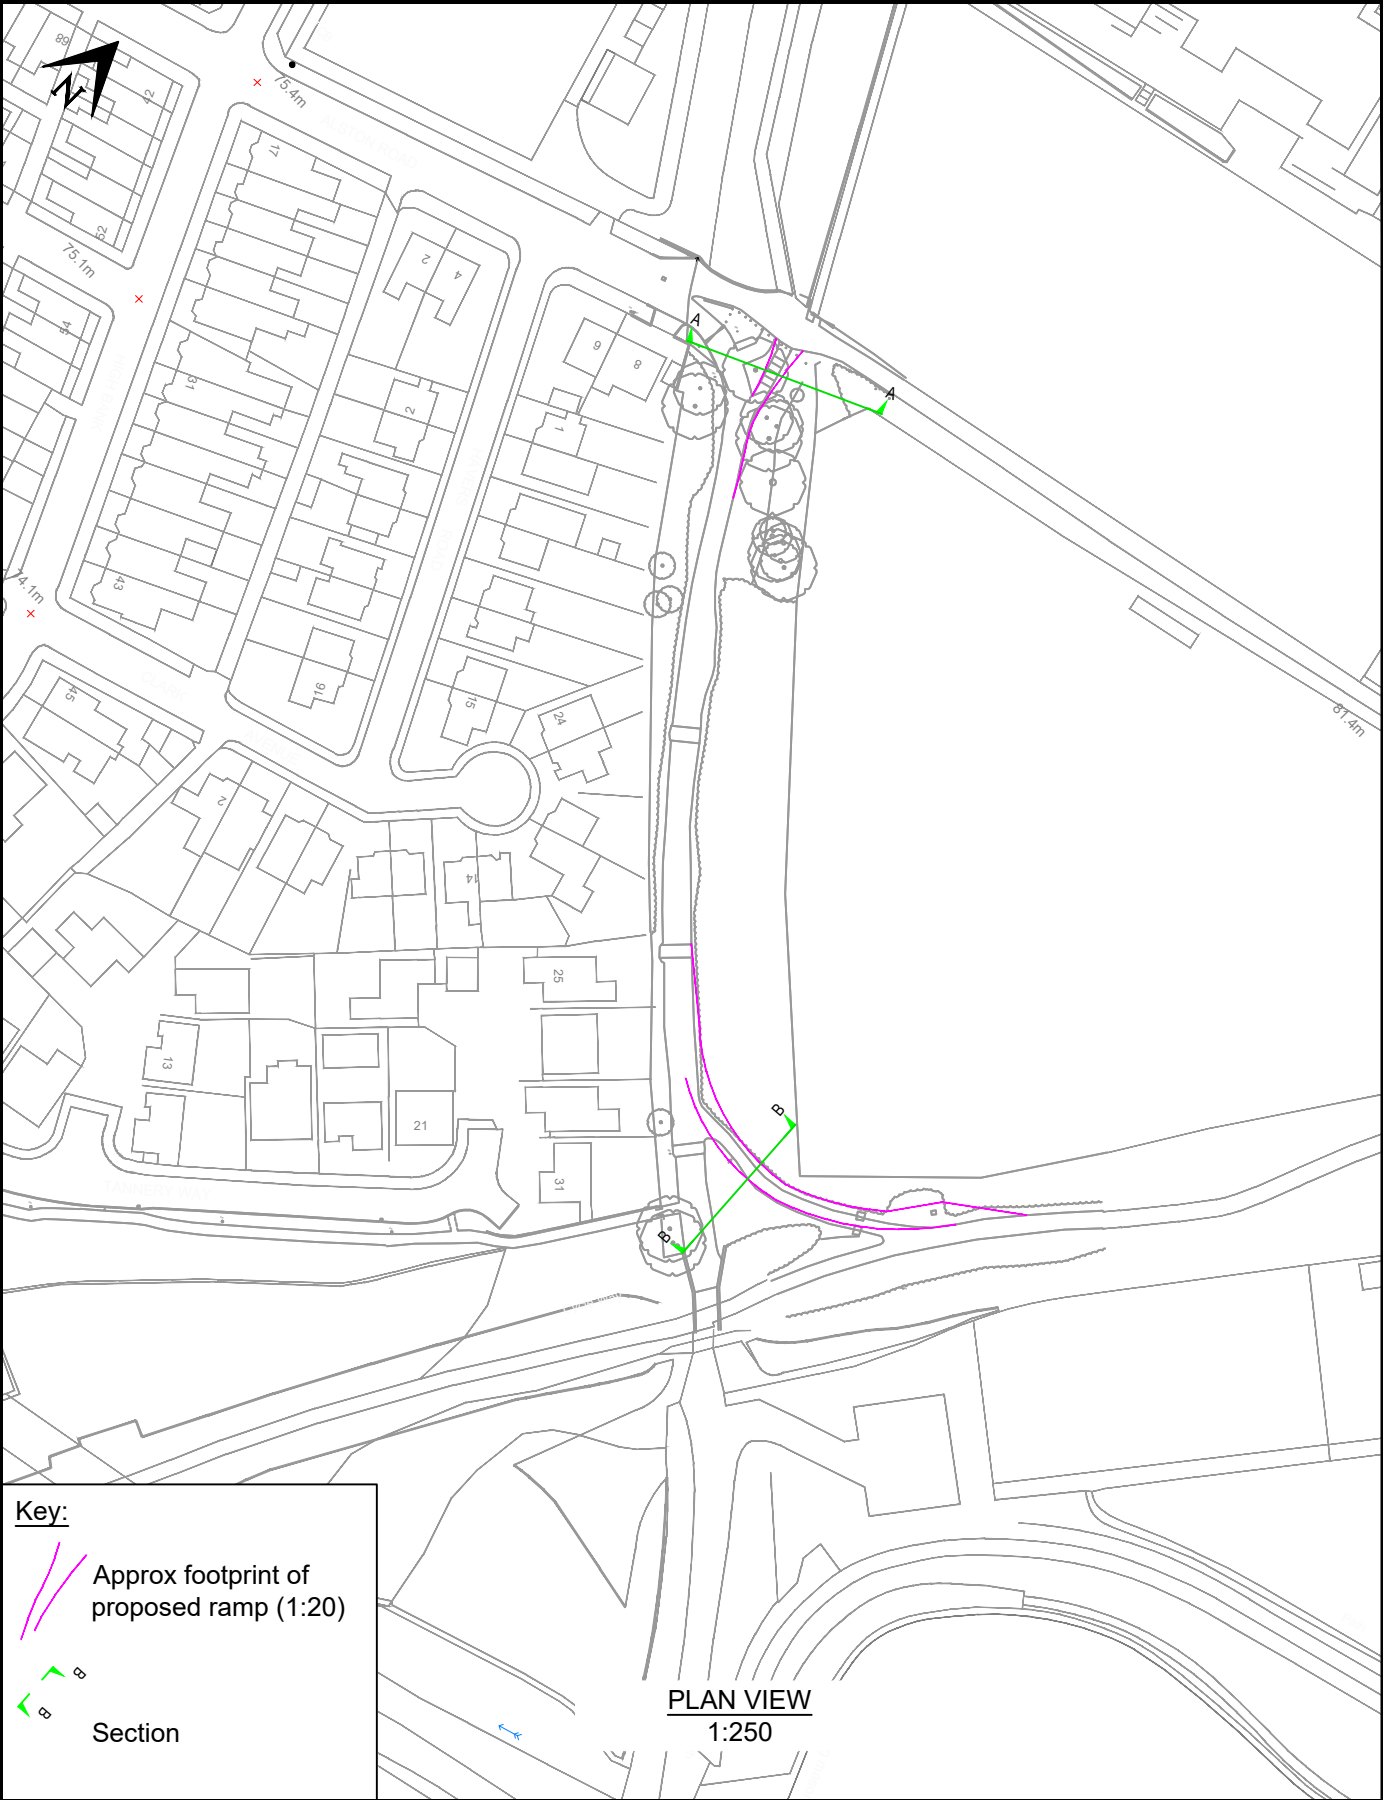

PROJECT TITLE
MCF MANCHESTER CYCLEWAY

DRAWING TITLE
REVISED RAMPs Stockport Branch Canal

Highways Neighbourhoods Directorate PO Box 532 Town Hall Manchester M60 2LA				
SIZE	SCALE	DATE	DRAWN	CHECKED
A3	1:1250	29/01/21	PW	

MANCHESTER CITY COUNCIL	
DRAWING NUMBER	REV
210208H-MCF-0100-006	