


ALL EXTERNAL DIMENSIONS ARE BASED ON BRICKWORK COURSING
BATHROOM LAYOUT TO BE AGREED.
ADJUST BATH ORIENTATION TO SUIT ROUTE OF WASTE PIPEWORK.

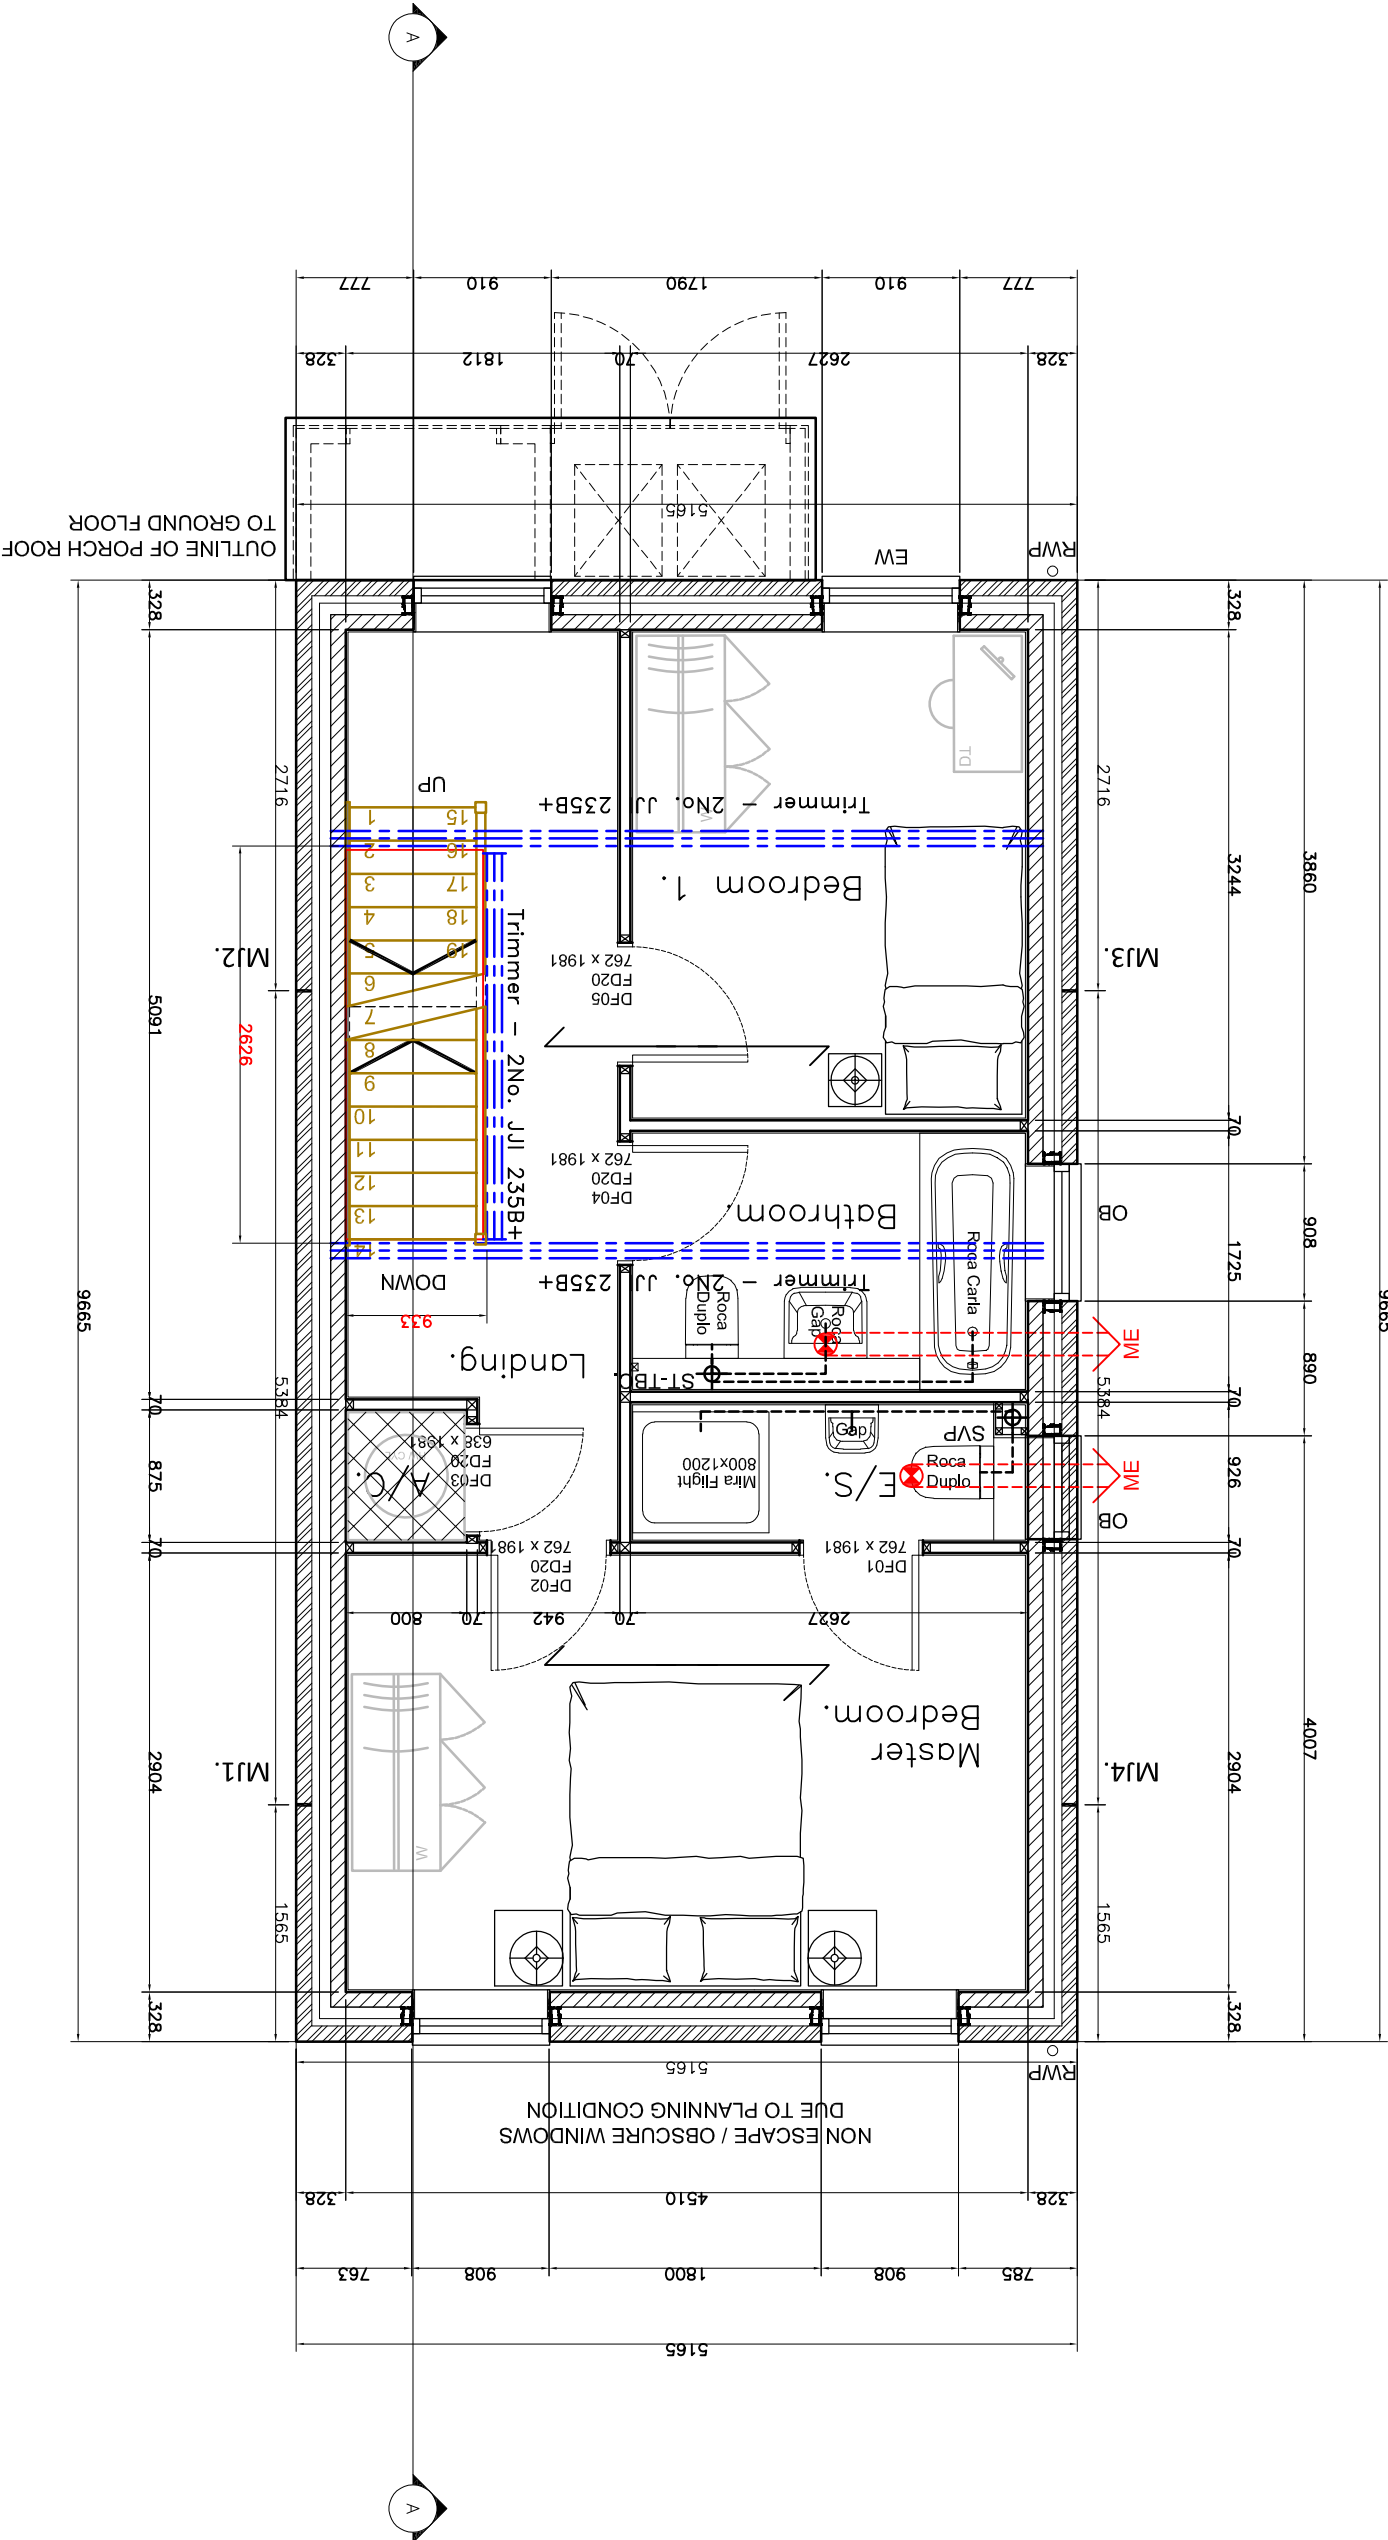

(A S P R O P O S E D)

F i r s t F l o o r P l a n

B 22/10/20 WINDOW ADDED TO EN-SUITE.
REV DATE ISSUE RECORD

KNJ AUTHOR
This drawing is copyright--Figured dimensions must be taken in preference to scaled dimensions. All contractors and suppliers must check and verify all dimensions on site before preparing shop drawings, commencing work or pre-ordering of fixtures and fittings. It is deemed as part of good building practice that ALL contractors will have read and understood manufacturers instructions in relation to materials specified.

ADJUST CUPBOARD SIZE TO SUIT CYLINDER SIZE AND INSTALLATION DETAILS.
ALL DIMS OF STAIRWELL VOID TO BE CHECKED ON SITE PRIOR TO STAIRCASE MANUFACTURE.
AGREE EXTRACT AND BOILER FLUE LOCATIONS ONTO BOUNDARY



BARCHINGTON
ARCHITECTURAL
CONSULTANCY LIMITED
M: 07564 286480.
E: kevin.jones@barchington.co.uk
Registered Practice

Project:
PLOT KNOWN AS
11, SLATHWAITE DRIVE, MANCHESTER, M11 4BA.
PROPOSED DWELLING.

Client:
DERZIS CONSTRUCT LIMITED.
Title:
AS SHOWN

Scale:
1:100 @ A3
Dwg. no:
2017 AL(2-)-02

Date:
OCT. 20.
Rev. no:
B