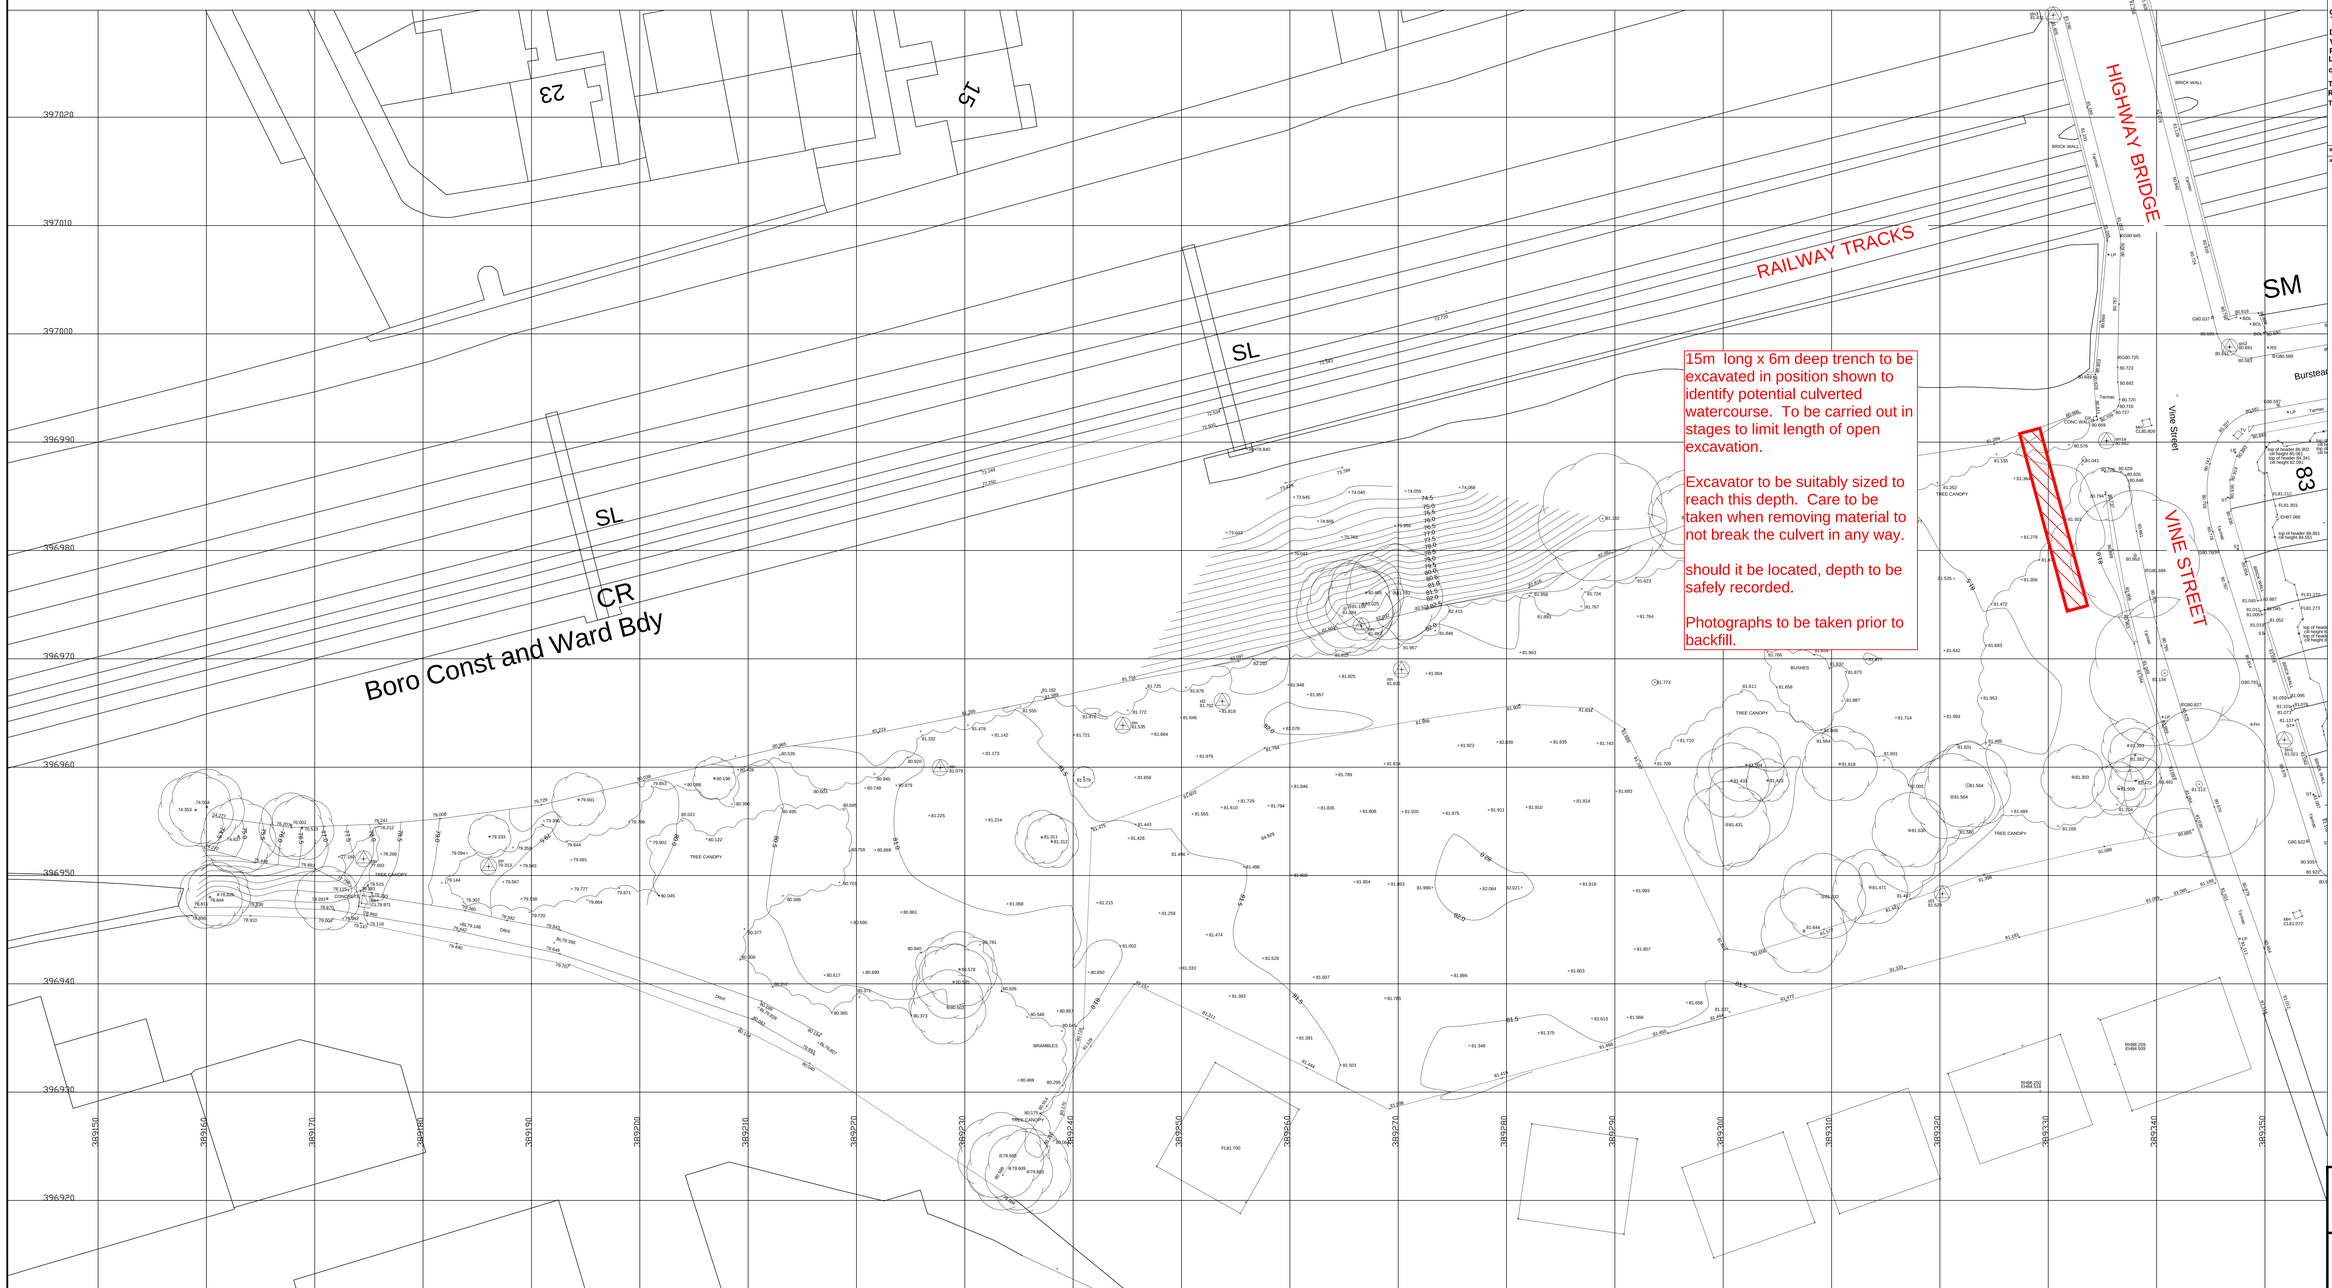

SURVEY ORIENTATED TO REAL TIME GPS

NOTES AND AMENDMENTS

ONLY MANHOLES AND SERVICES VISIBLE AT TIME OF SURVEY SHOWN

DRAINAGE INFORMATION MUST BE CHECKED AND VERIFIED WITH LOCAL AUTHORITY RECORDS PRIOR TO WORK COMMENCING

Levels defining edge of carriageway are observed at channel (bottom of kerb). Unless otherwise stated.

TREE SPREADS ARE SYMBOLIC ONLY AND ARE REPRESENTATIVE OF THE THE AVERAGE SPREAD. THE DRIP LINE LAYER DENOTES THE TREES EXTREMITY

REVISIONS

REV.	DESCRIPTION	DRAWN	CHKD.	DATE
A	TOPOGRAPHICAL SURVEY UPDATED AS REQUESTED	SS	PSH	28.02.2019

Topographical Survey Legend

Bin	Litter bin	TL	Tie line
BH	Bore Hole	TP	Telegraph pole
Bol	Bollard	TPS	Tactile paving slabs
BS	Bus stop	TS	Traffic signal
BT	Boundary terminal	TV	Televisor cover
CPS	Concrete paving slabs	VP	Vent pipe
Dr	Drain	Ww	Water meter
Elec	Electrical ic	WC	Wash Out
Ew	Earth wire	WS	Weather St
EP	Earth rod		Fence annotation
Fhr	Fire Hydrant	B/W	Barbed wire
FP	Flagpole	C/W	Closed boarded
FT	Floodlight	C/A	Corrugated iron
GT	Gate	C/P	Chain link
GP	Gate post	C/S	Concrete panel
GV	Gas valve	H/R	Hand rail
IC	Inspection cover	I/R	Iron railings
JB	Junction box	O/B	Open boarded
KO	Kerb outlet	P/G	Post & chain
LB	Letter box	P/W	Post & rail
LP	Lighting post	S/W	Stone wall
Mar	Lobby marker	W/W	Wire mesh
MP	Milk post		Level prefix descriptions
MW	Monitoring Well	AL	Arch level
NP	Name plate	BL	Bed level
OP	Oil pipe	CL	Centre level
PM	Parking meter	EX	Eaves level
RE	Rodding eye	FL	Floor level
RS	Road sign	IL	Invert level
rwp	Rain water pipe	PL	Parapet level
SP	Soil pipe	RL	Ridge height level
ST	Stop tap	SL	Soffit level
SB	Service Box	Spr	Arch springing level
SV	Stop valve	Top	Top of pipe/culvert
TLB	Telephone call box	WH	Wall height
TH	Trial Hole	WL	Water level

BENCH MARK INFORMATION

All levels relate to OSBM Newlyn

Datum Generated by VRS GPS

SURVEY STATIONS

stn1	389351.802	396962.521 81.021
stn2	389148.731	396884.778 81.371
stn3	389330.463	397029.450 81.471
stn1a	389335.385	396990.134 81.652
sf1	389306.237	396981.447 81.490
sf2	389253.766	396966.085 81.702
sf3	389320.229	396948.317 81.529

e Survey, (c) Crown Copyright 2018. All rights reserved. Licence number 100022432

JLP Surveying

JLP Surveying Consultants Ltd
Suite 25 Rodney House,
King Street,
Wigan
WN1 1BT
Tel - 01942 243313
Fax - 01942 492230
Mobile - 07710 426488
EMAIL:- peterhouston@jlpsurveys.com

PROJECT
VINE STREET,
ABBEY HEY,
MANCHESTER

DRAWING TITLE
Topographical Land Survey

SCALE	SHEET SIZE	No. of SHEETS	DATE	REVISION
1:200	A0	1	29.05.18	A

DRAWING NUMBER
S18-442