


- [illegible]

Studios at  
61 Oxford Street,  
**MANCHESTER, M1 6EQ**  
t: 0161 236 5655

Clarendon House, Victoria Avenue,  
**HARROGATE, HG1 1DY**  
t: 01423 709 807


Galeri 6, Doc Victoria,  
**CAERNARFON, LL55 1SQ**  
t: 01286 685 253

24 Greville Street  
**LONDON, EC1N 8SS**  
t: 0203 036 0691

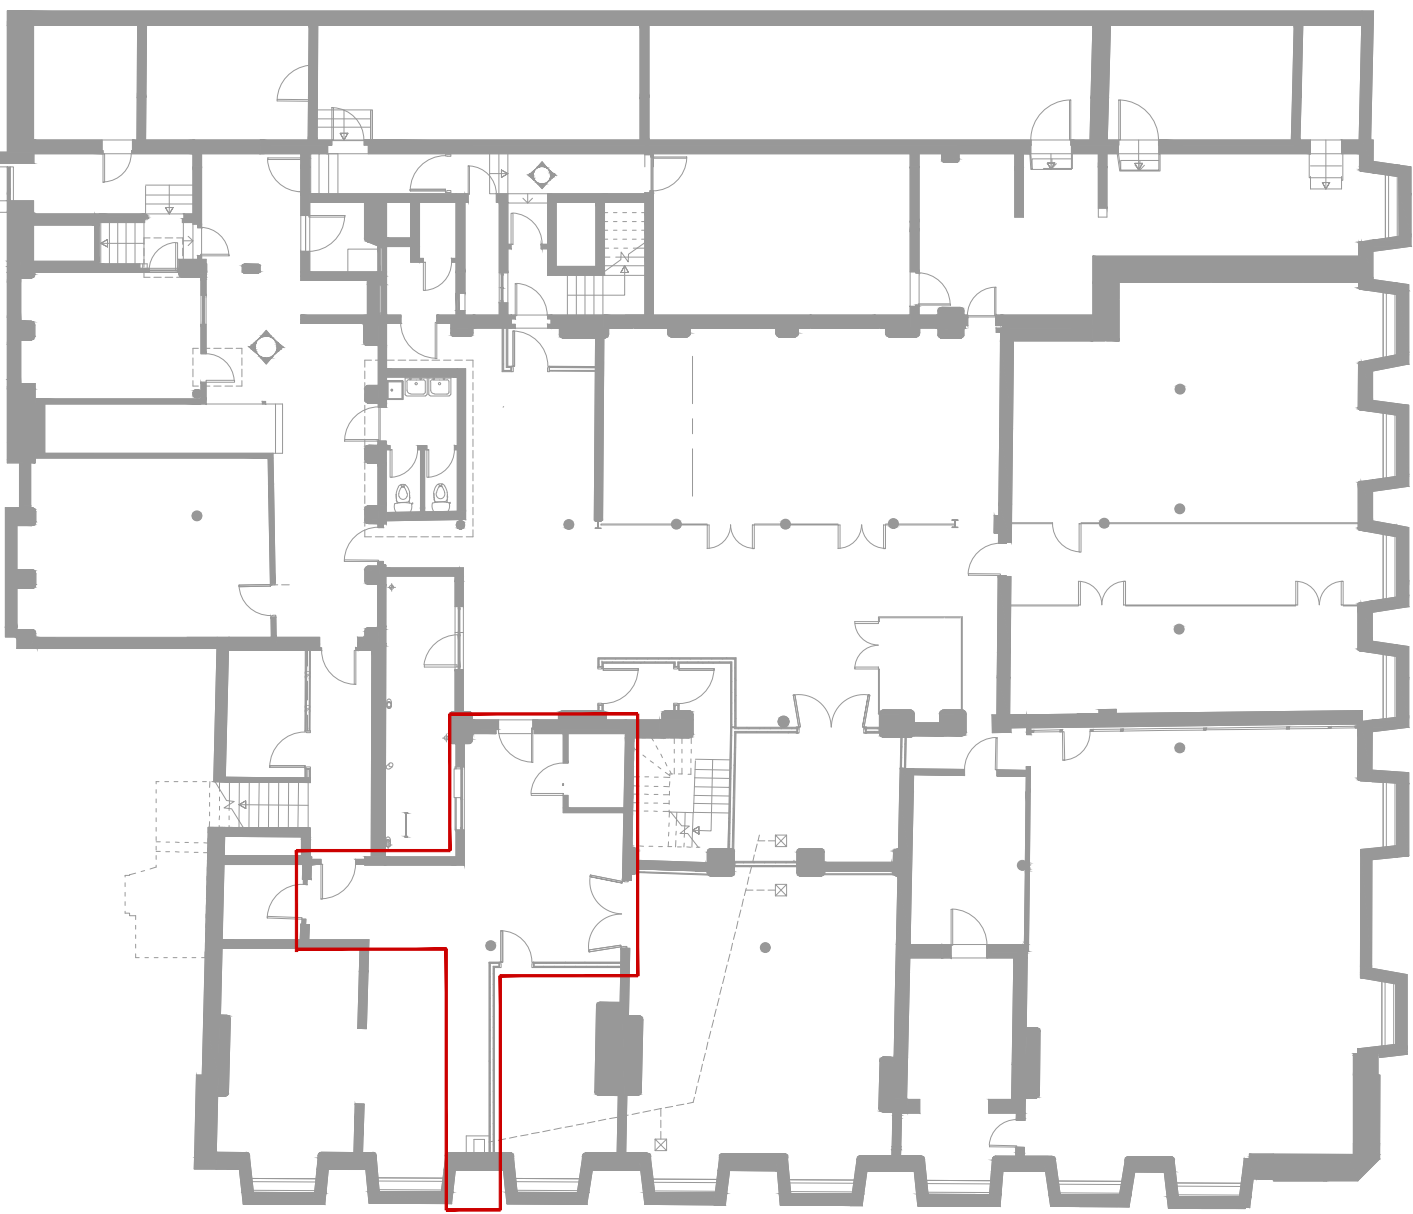[illegible]

PLAN 1:50

**Wall Rating Key:**

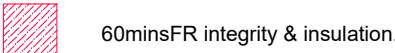

|            |                                    |
|------------|------------------------------------|
| CUSTOMER   | Manchester Metropolitan University |
| PROJECT    | Ormand Building Fire Remedials     |
| TITLE      | PROPOSED ROOM ELEVATION B1.CORR.02 |
| NUMBER     | 20608_P337-1                       |
| REVISION   | A                                  |
| STATUS     | PLANNING                           |
| SCALE      | 1:20 @A1                           |
| DATE       | 05/03/21                           |
| DRAWN BY   | SK                                 |
| CHECKED BY | SG                                 |