




REVISION	DATE	DESCRIPTION
-	17.03.21	FOR COMMENT

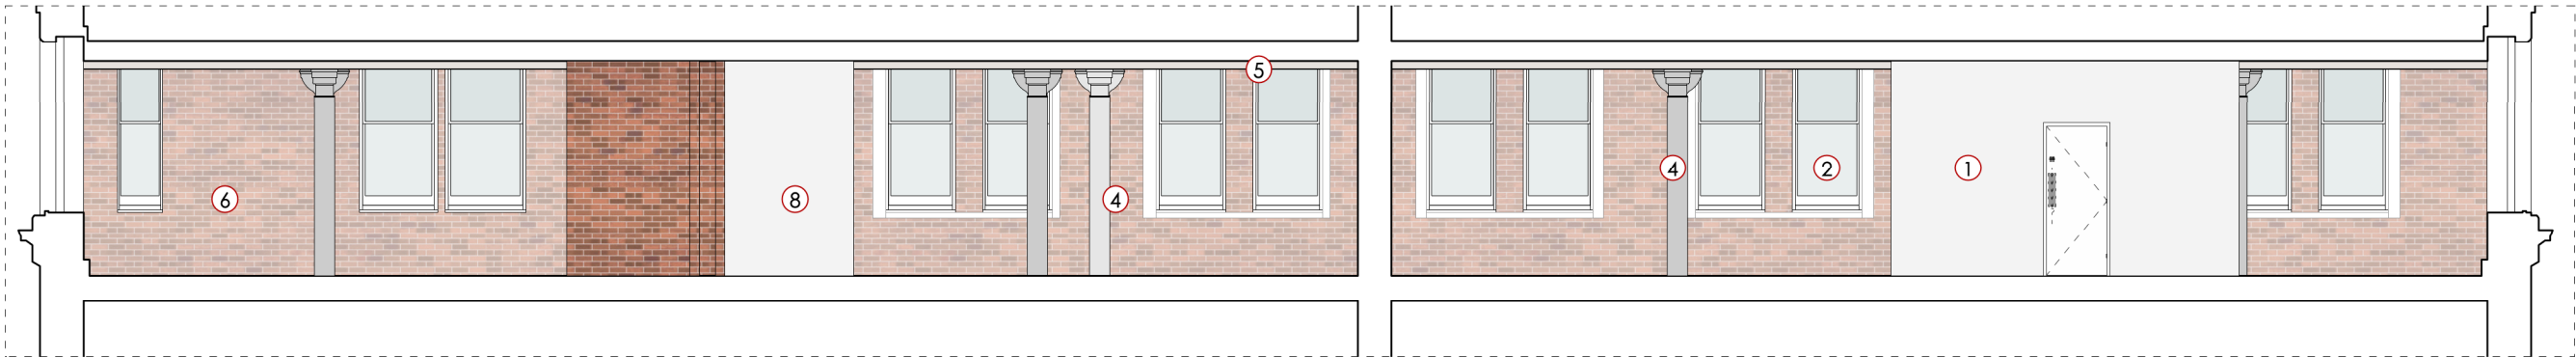

EXISTING LONG SECTION AA'
FIRST FLOOR
1:100 @ A3

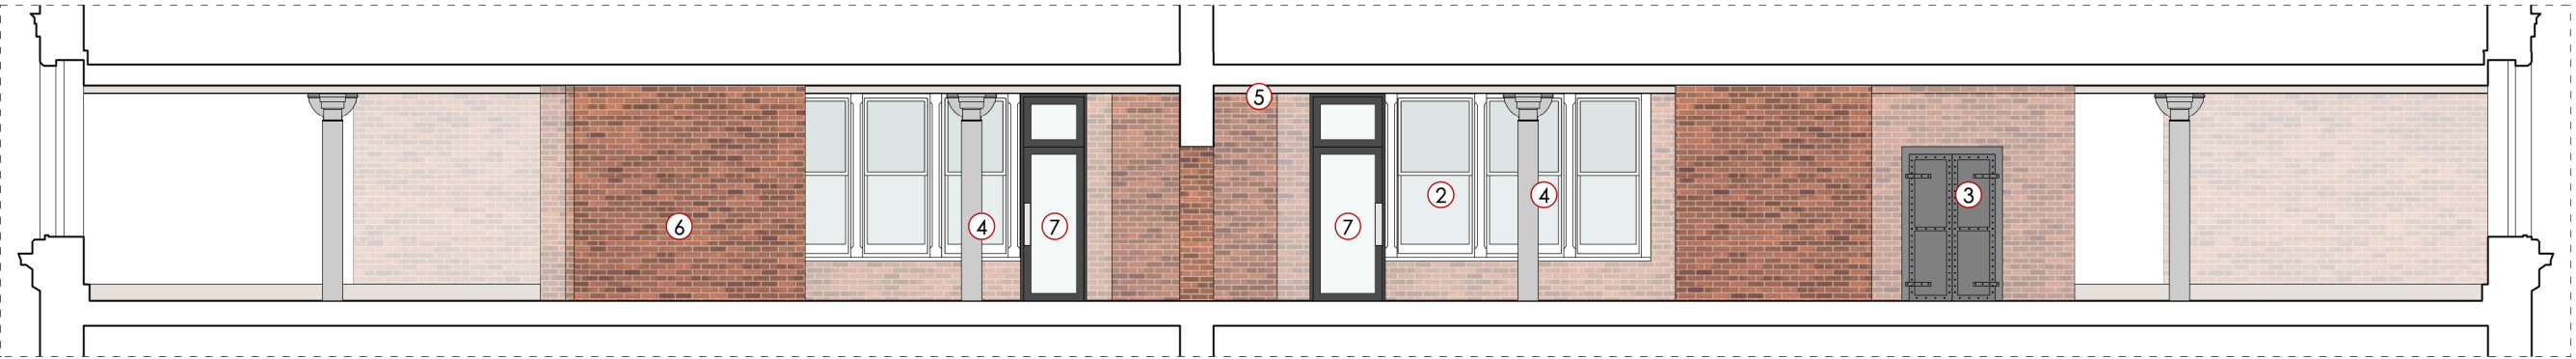

EXISTING LONG SECTION BB'
FIRST FLOOR
1:100 @ A3

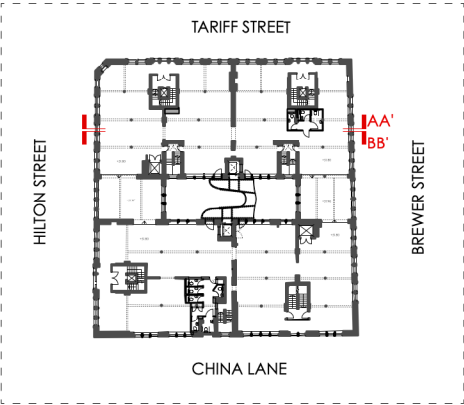

SECTION KEY	
①	EXISTING TOILET CUBICLE
②	ORIGINAL SASH WINDOWS
③	ORIGINAL HOIST DOORS
④	ORIGINAL COLUMNS
⑤	ORIGINAL BEAMS
⑥	ORIGINAL EXPOSED BRICKWORK
⑦	EXISTING ENTRANCE DOORS / ACCESS TO BRIDGE LINK
⑧	EXISTING RISER

DRAFT

OMIArchitects

31 Blackfriars Road, Salford, Manchester, M3 7AQ
+44(0)161 832 3242 / info@omiarchitects.com / www.omiarchitects.com

PROJECT	FIRST FLOOR, FOURWAYS HOUSE			
DRAWING	EXISTING LONG SECTIONS			
DATE	MAR' 21	DRAWN BY	KT	SCALE 1:100 @A3
JOB NO.	1412	DWG.NO.	L 2204	