

NOTES:

This drawing is not a working drawing, and is only for the purpose of the following:-

A - Planning Submission
B - Building Regulations Submission


The main contractor is responsible for informing the lead designer of any discrepancy on, or between, this drawing and any other relevant documents.

All existing walls, foundations and details or other structural items are to be confirmed load bearing and adequate for increased loading where relevant prior to work commencing.

Any existing walls to be removed are to be confirmed non-loadbearing prior to removal.

Boundaries, angles, and dimensions are to be checked by the main contractor prior to work commencing.


Written dimensions only to be used from this drawing. If in doubt consult the lead designer for clarification.

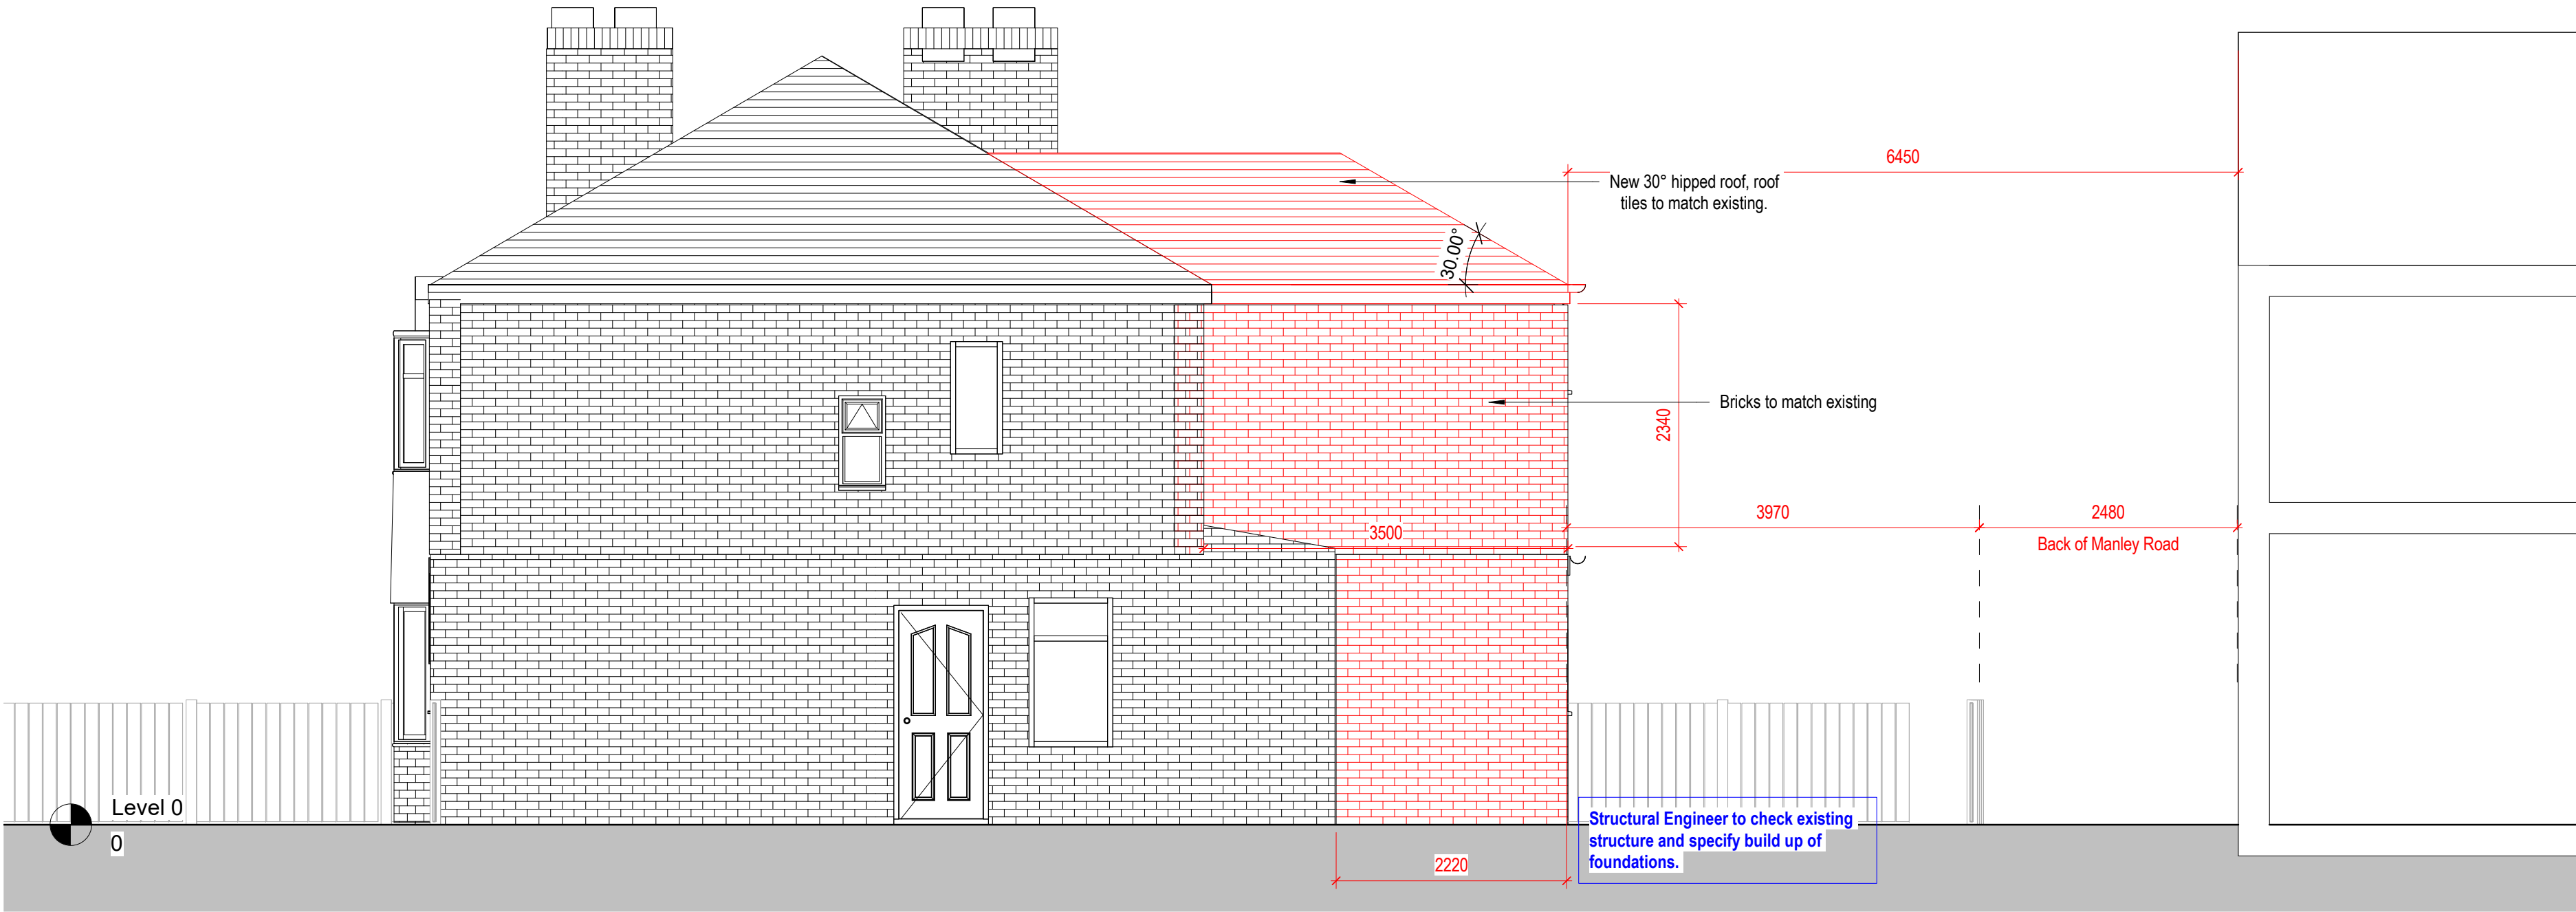

2 Proposed Side Elevation
1 : 50



1 Existing Side Elevation
1 : 50

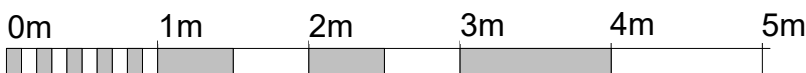

VISUAL SCALE 1:50 @ A2

M83

166 Manley Road, Manchester, M16 8NE

Client

Mr and Mrs Hussain

Project Title

166 Manley Road, Manchester, M16 8NE

Drawing Title

Existing and Proposed Side Elevations 1 of 2 A2

Drawing No.

P11

Rev

Date

Created By

Check By

Drawn

Reviewed

This drawing and the copyright, design rights and all other intellectual property rights in it belong to M83 Architecture Ltd. No copies or adaptations of any kind may be made without the written permission of M83 Architecture Ltd.