
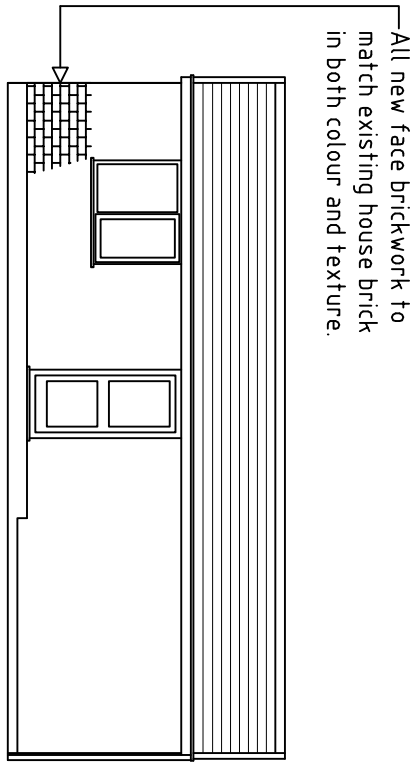
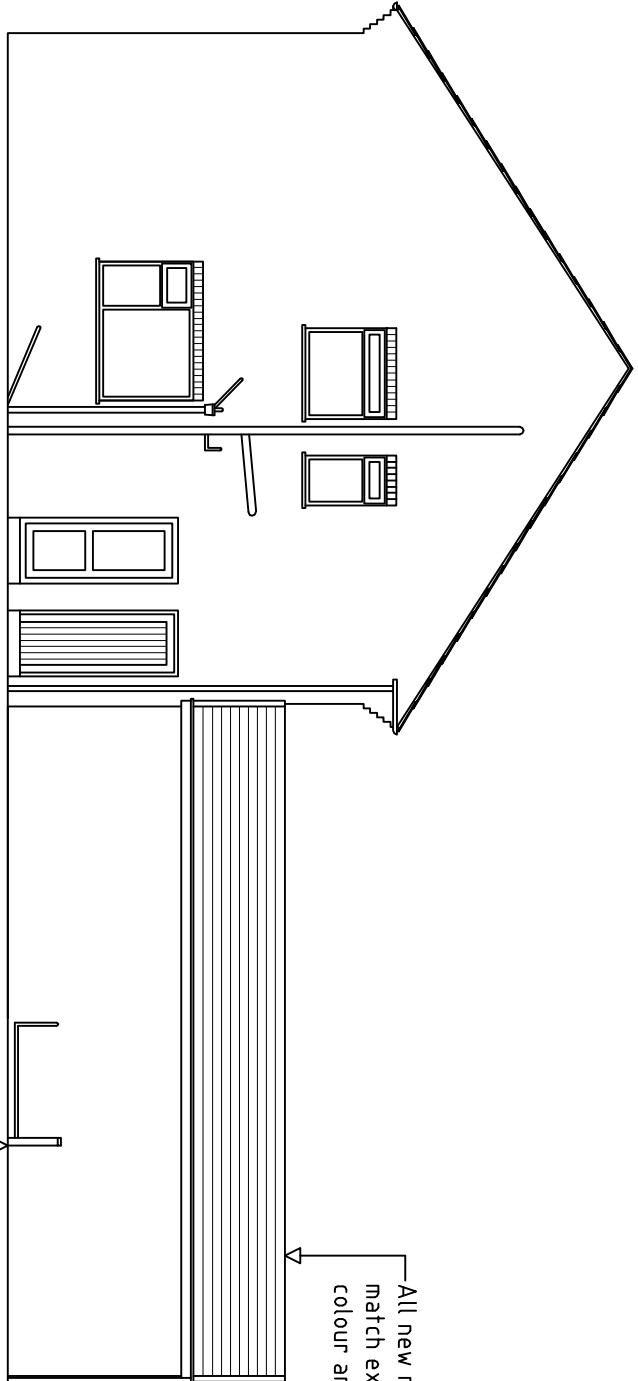
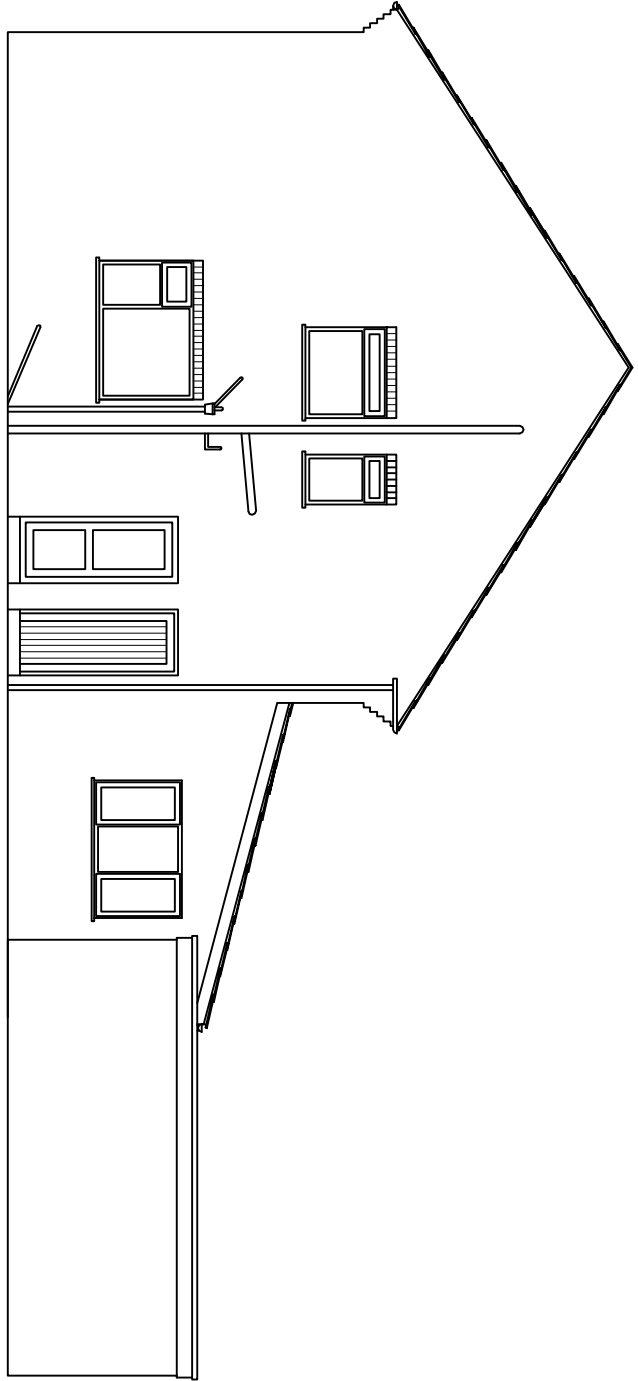
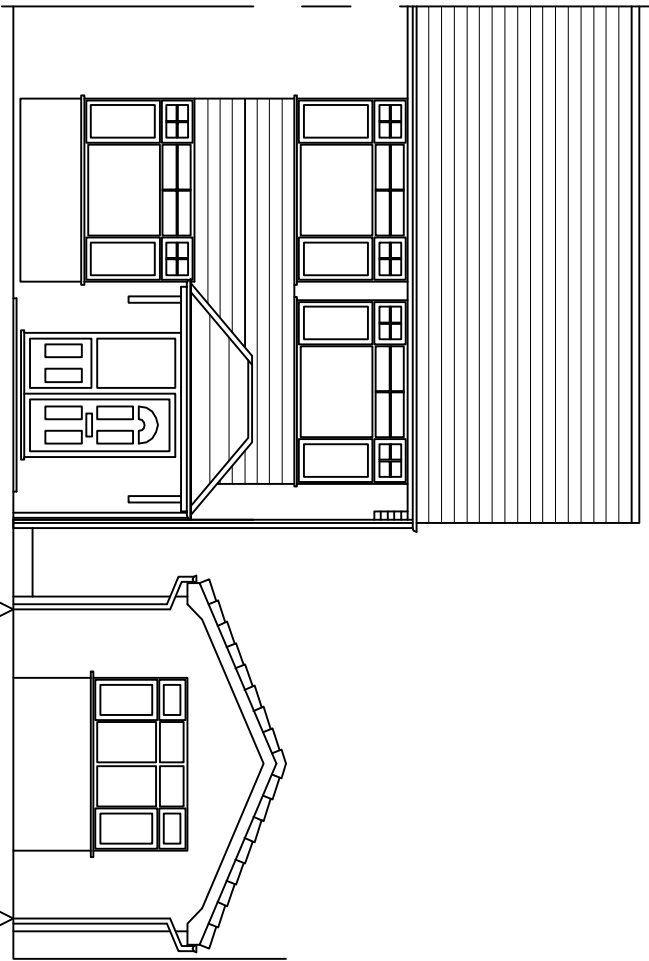
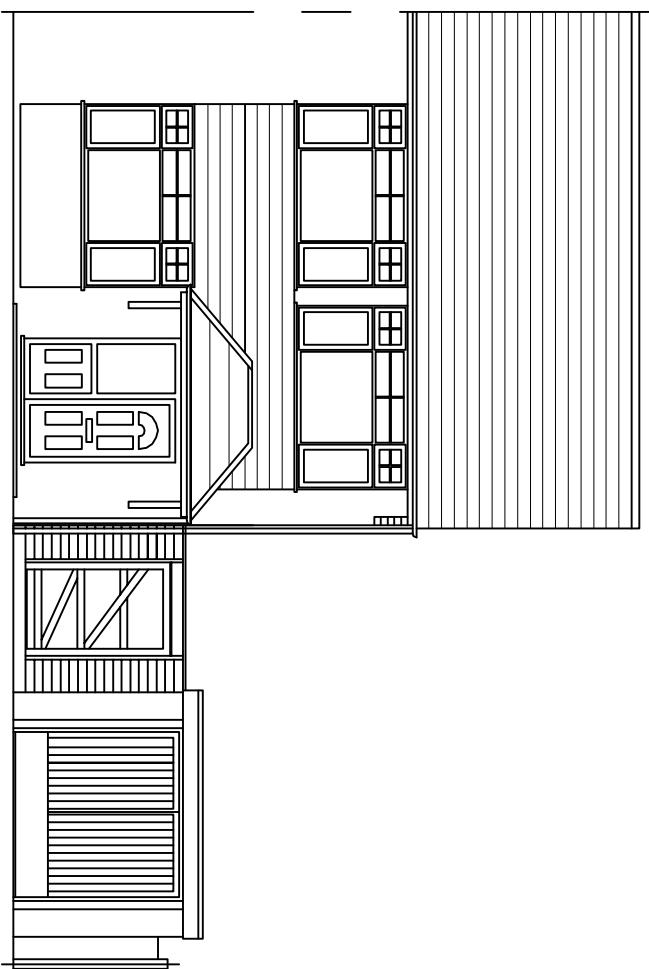
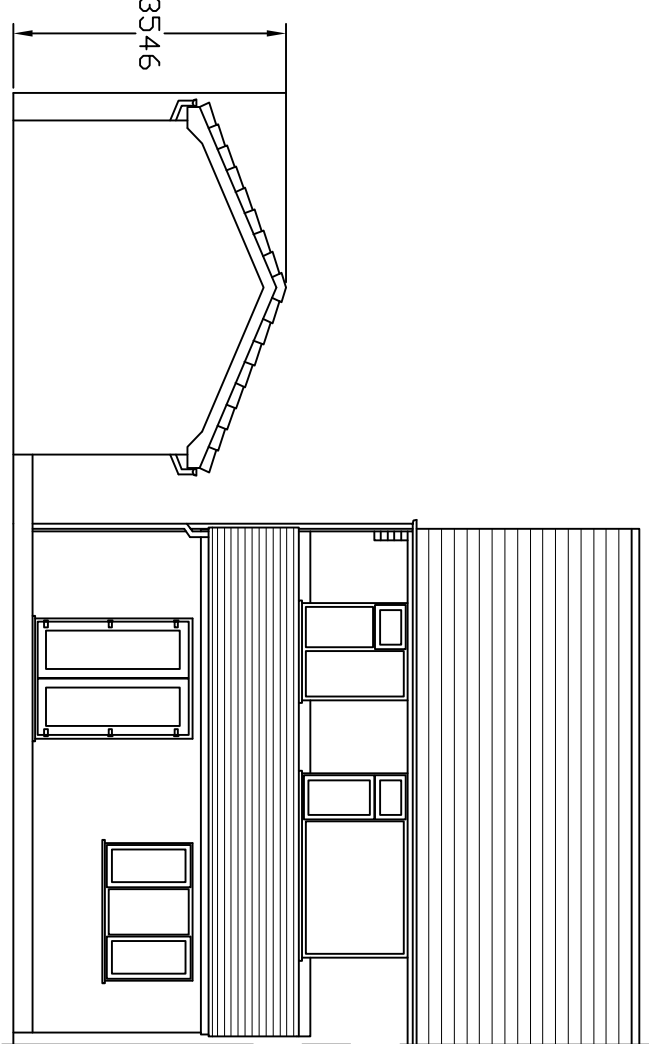
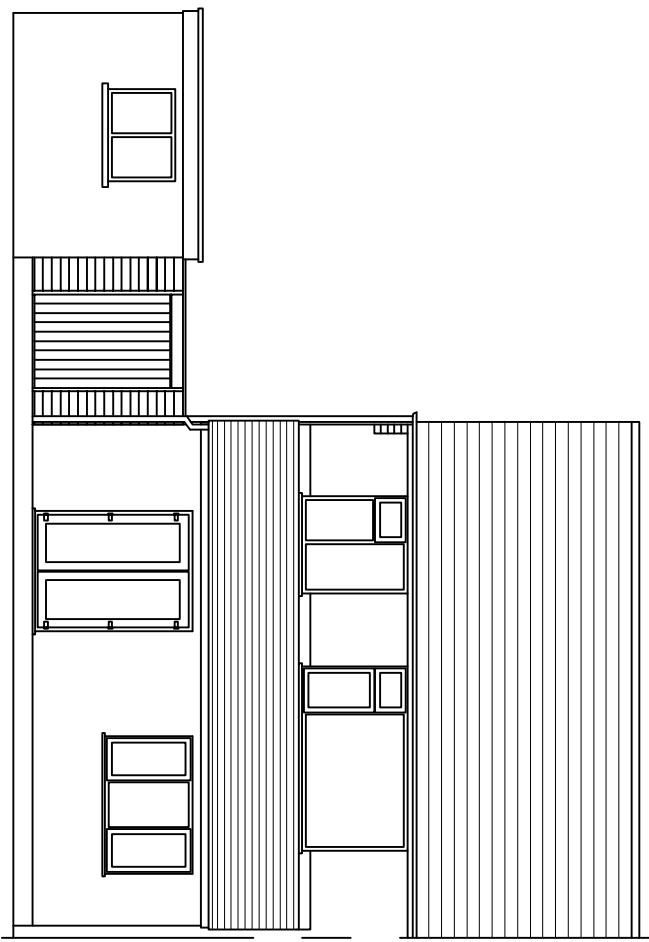
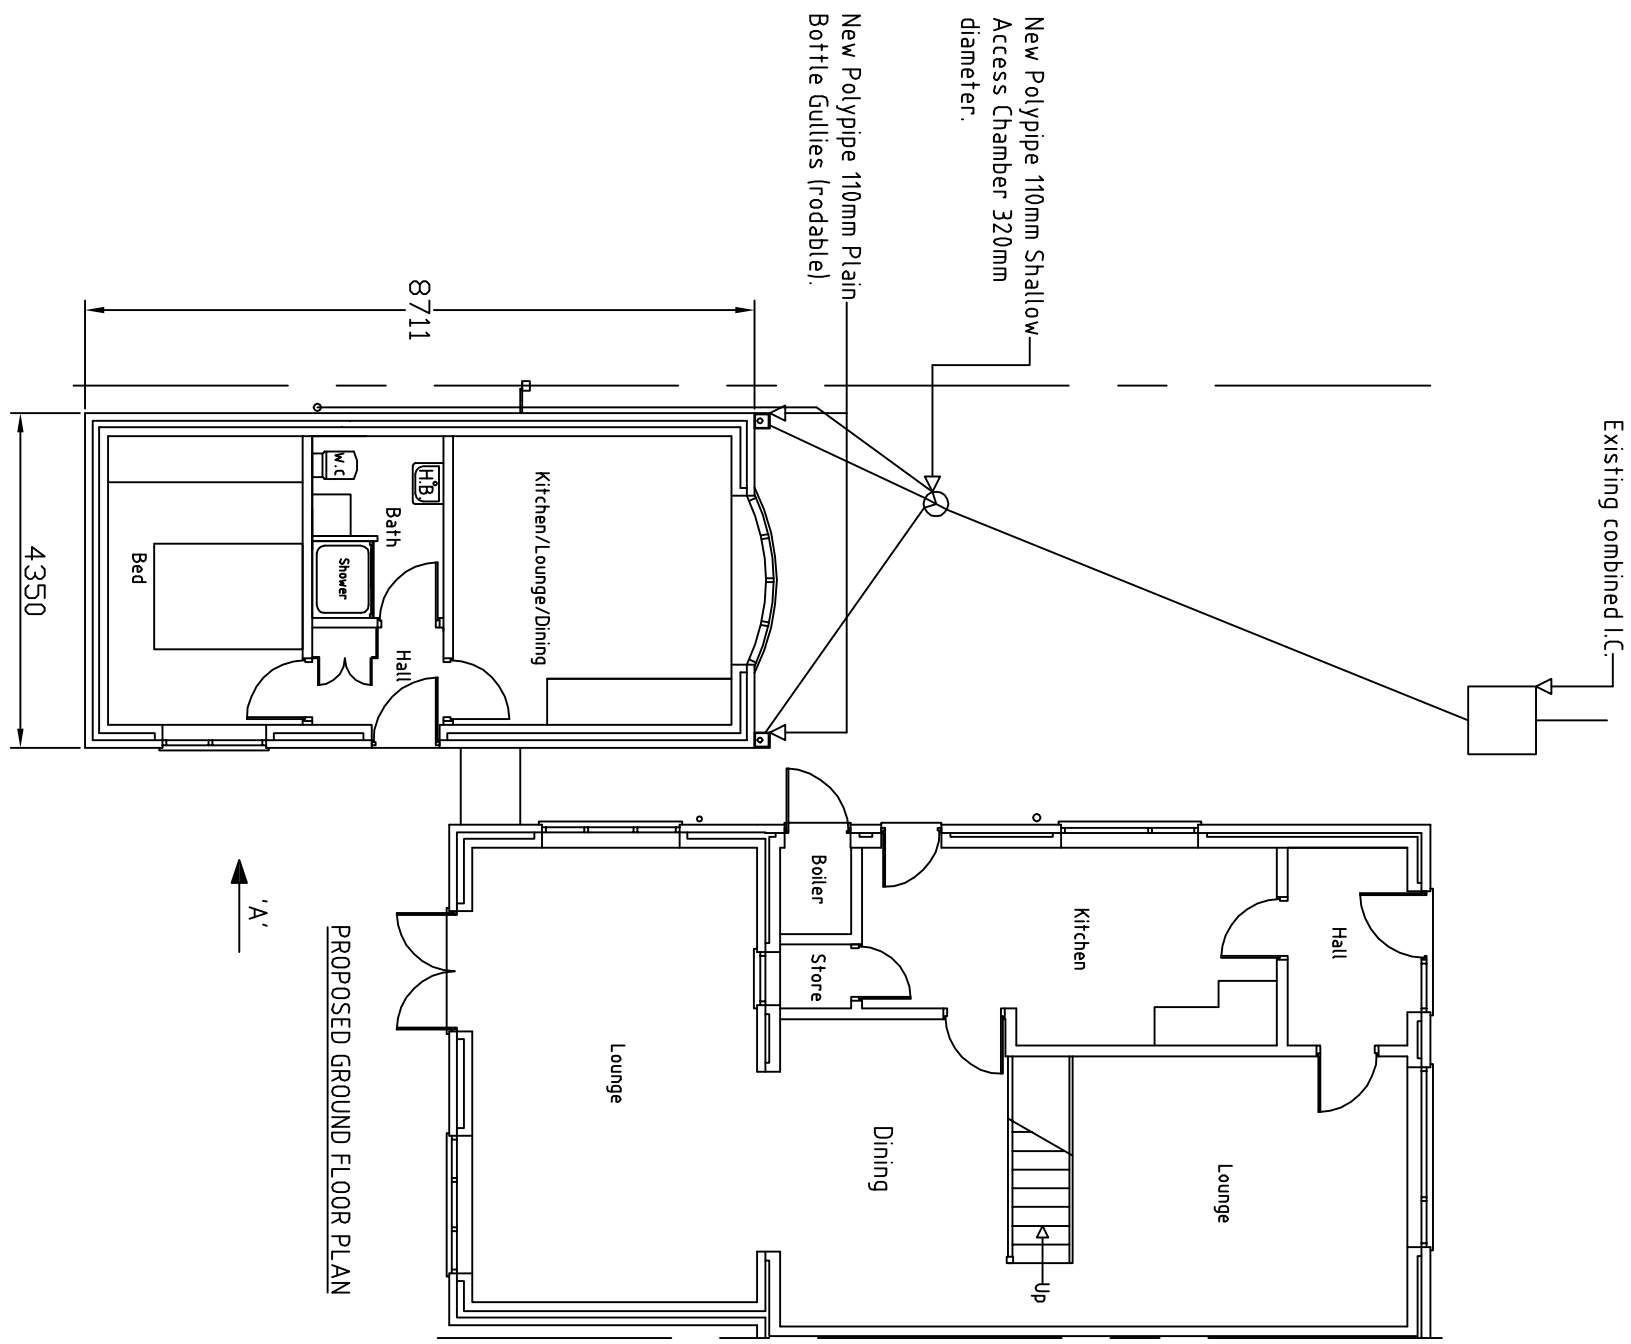


Do not scale this drawing

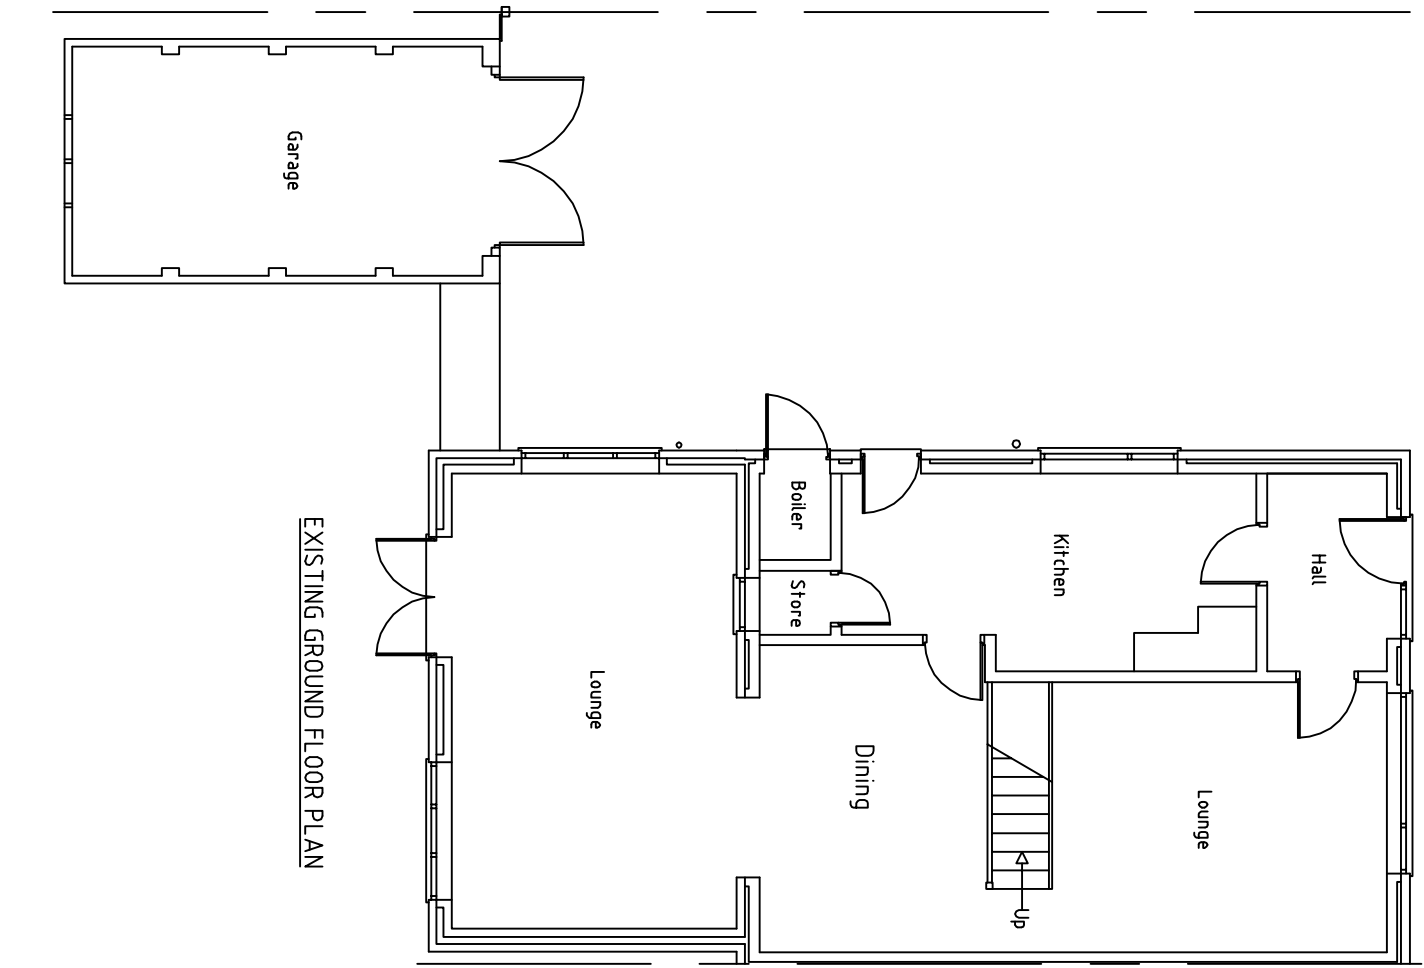

All new roof tiles to match existing in both colour and texture.

All new face brickwork to match existing house brick in both colour and texture.

New shower and H.B. anti-vac trapped waste and W.C. waste to connect to new 110 mm upvc S & V stub stack. Agreed with a British Board of Agrement approved Automatic Air Admittance valve to new drain to new shallow access chamber.

S.W. via new drains to new shallow access chamber

John Evans Architectural Designs 406 Stockport Road, Dutton, Manchester, M34 6PP Tel: 0161 336 7036 Mobile : 07939532737			
Works	Erection of a single storey outbuilding to form a self contained Granny Annex.		
Address	Mr David Collins 31 Holliney Road Peel Hall Manchester M22 5JF		
Drawing No	PA001		
Drawn by	JE	Date	November 2020
Check by		Date	
Scale	1 : 100		
This drawing has been prepared and is the property of John Evans Architectural Designs. It must not be reproduced or used in any way without the written consent of John Evans Architectural Designs.			