

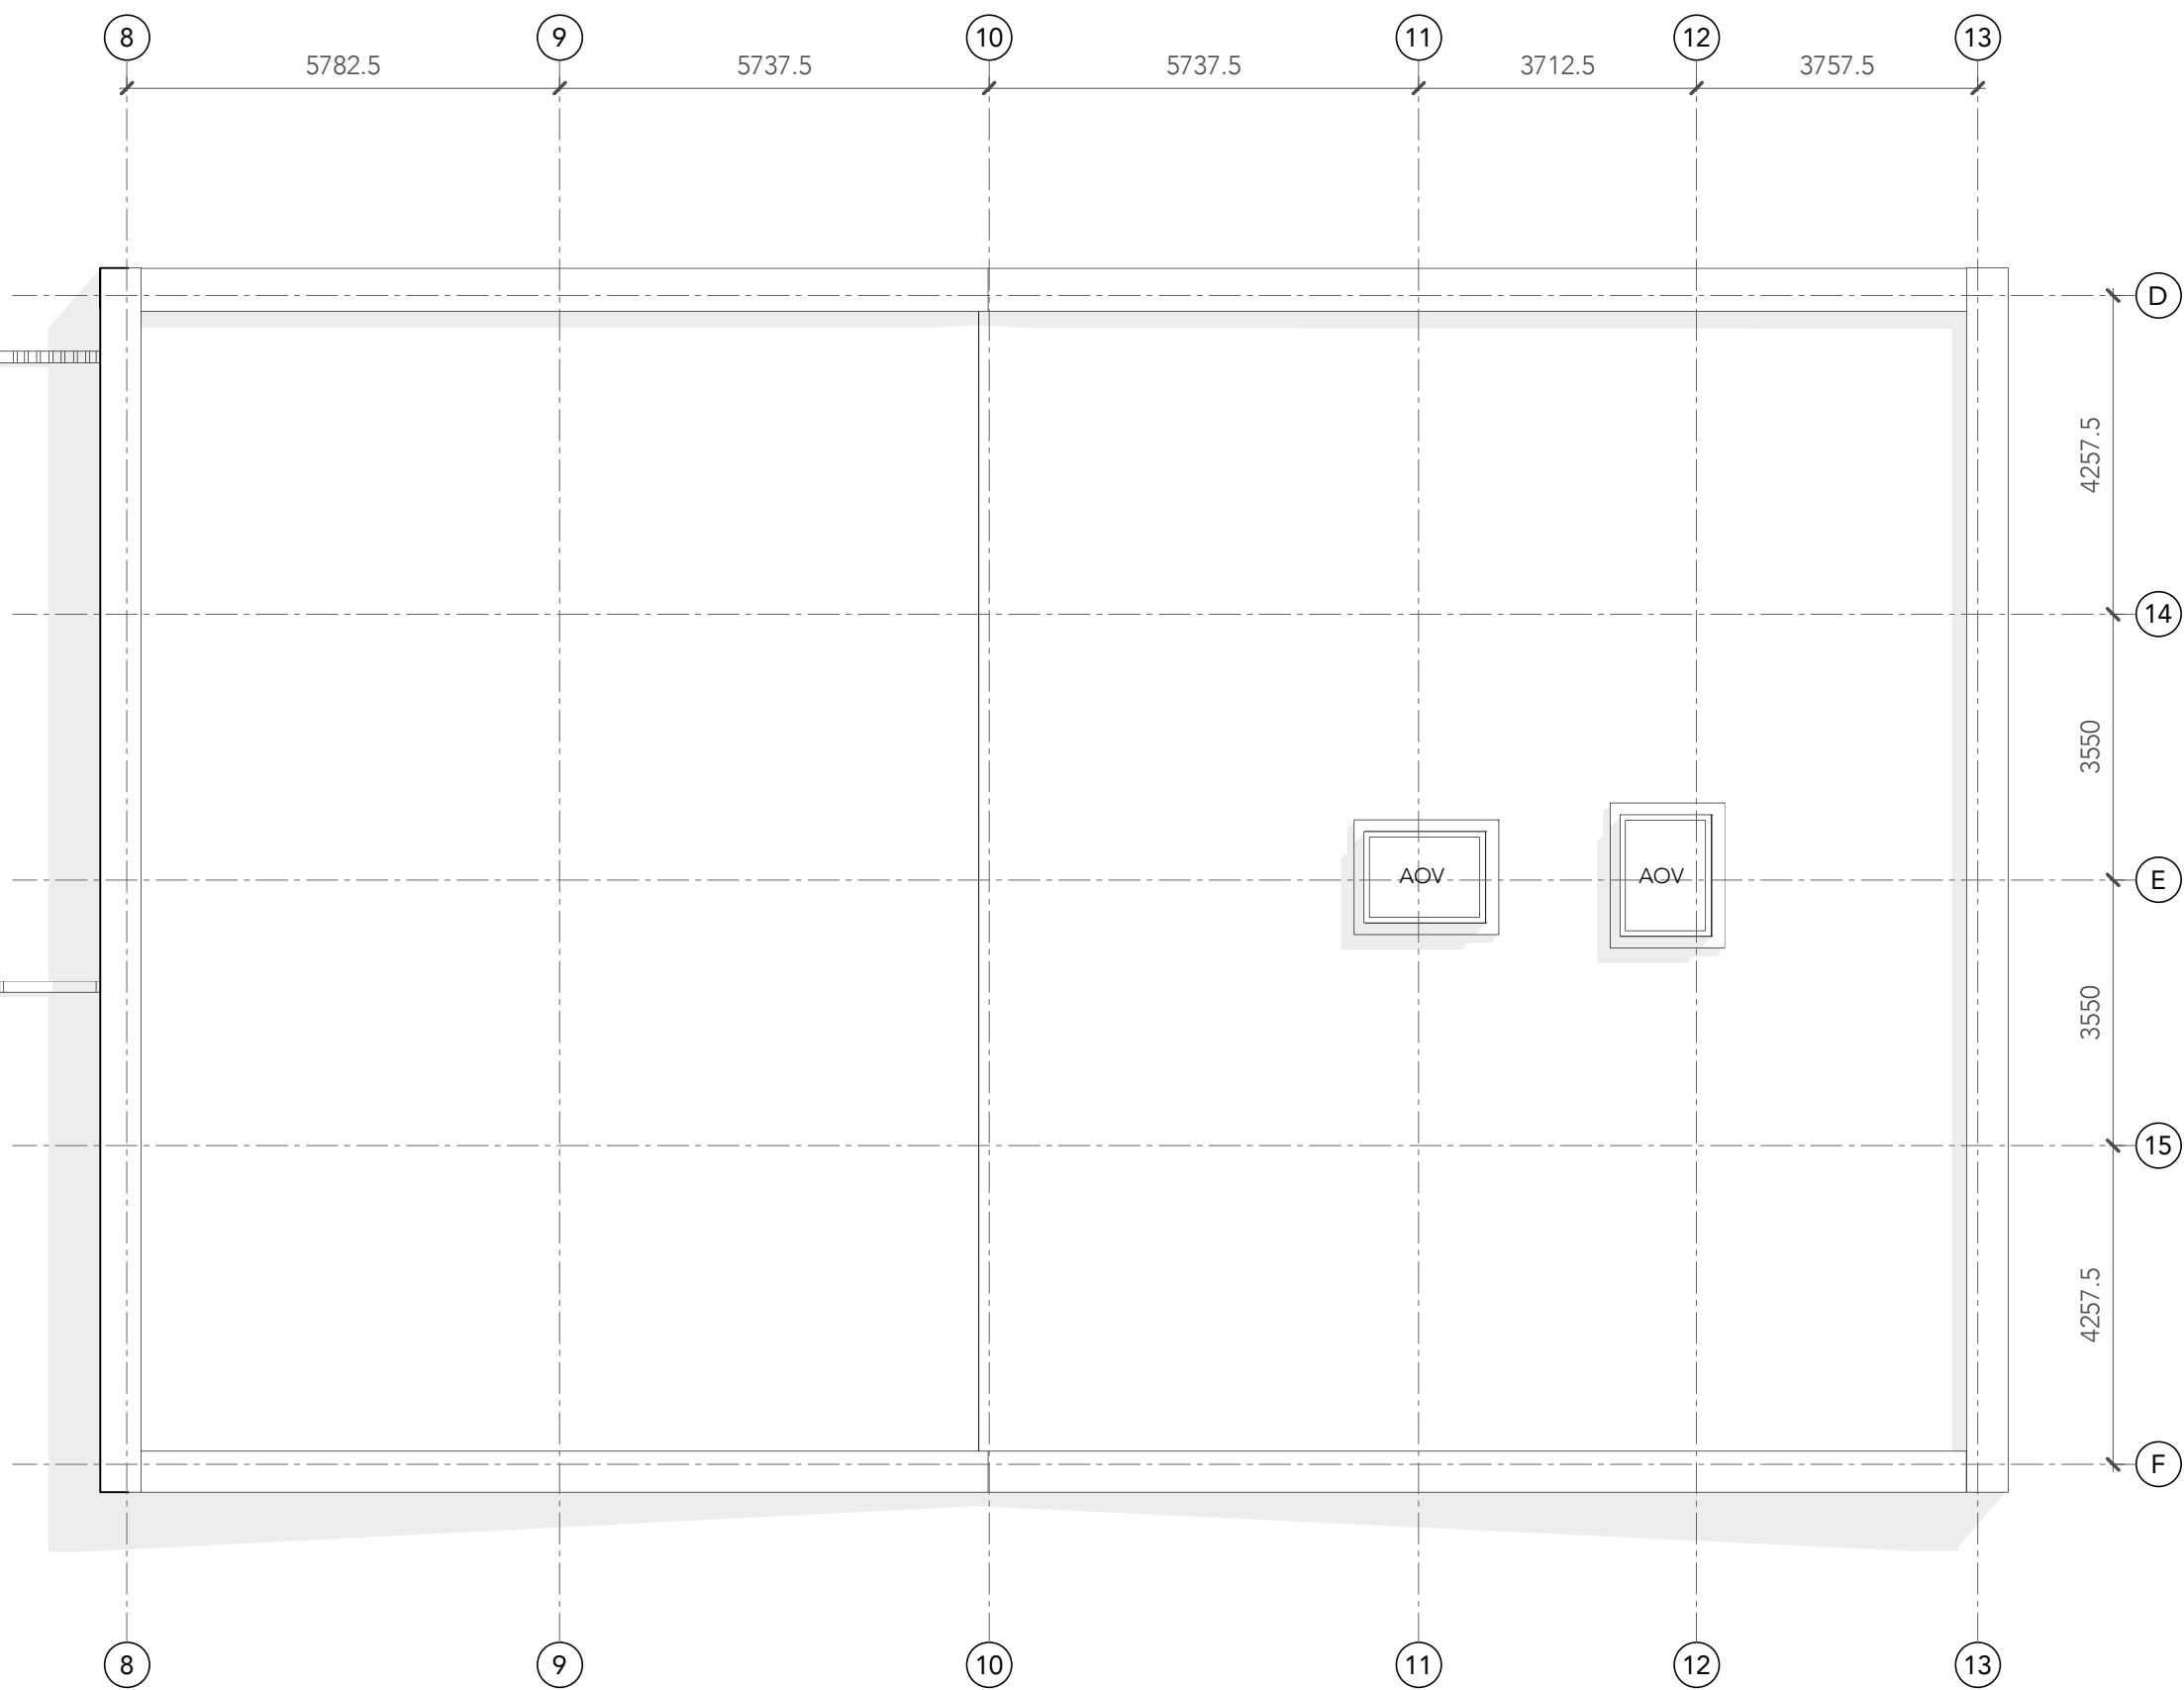


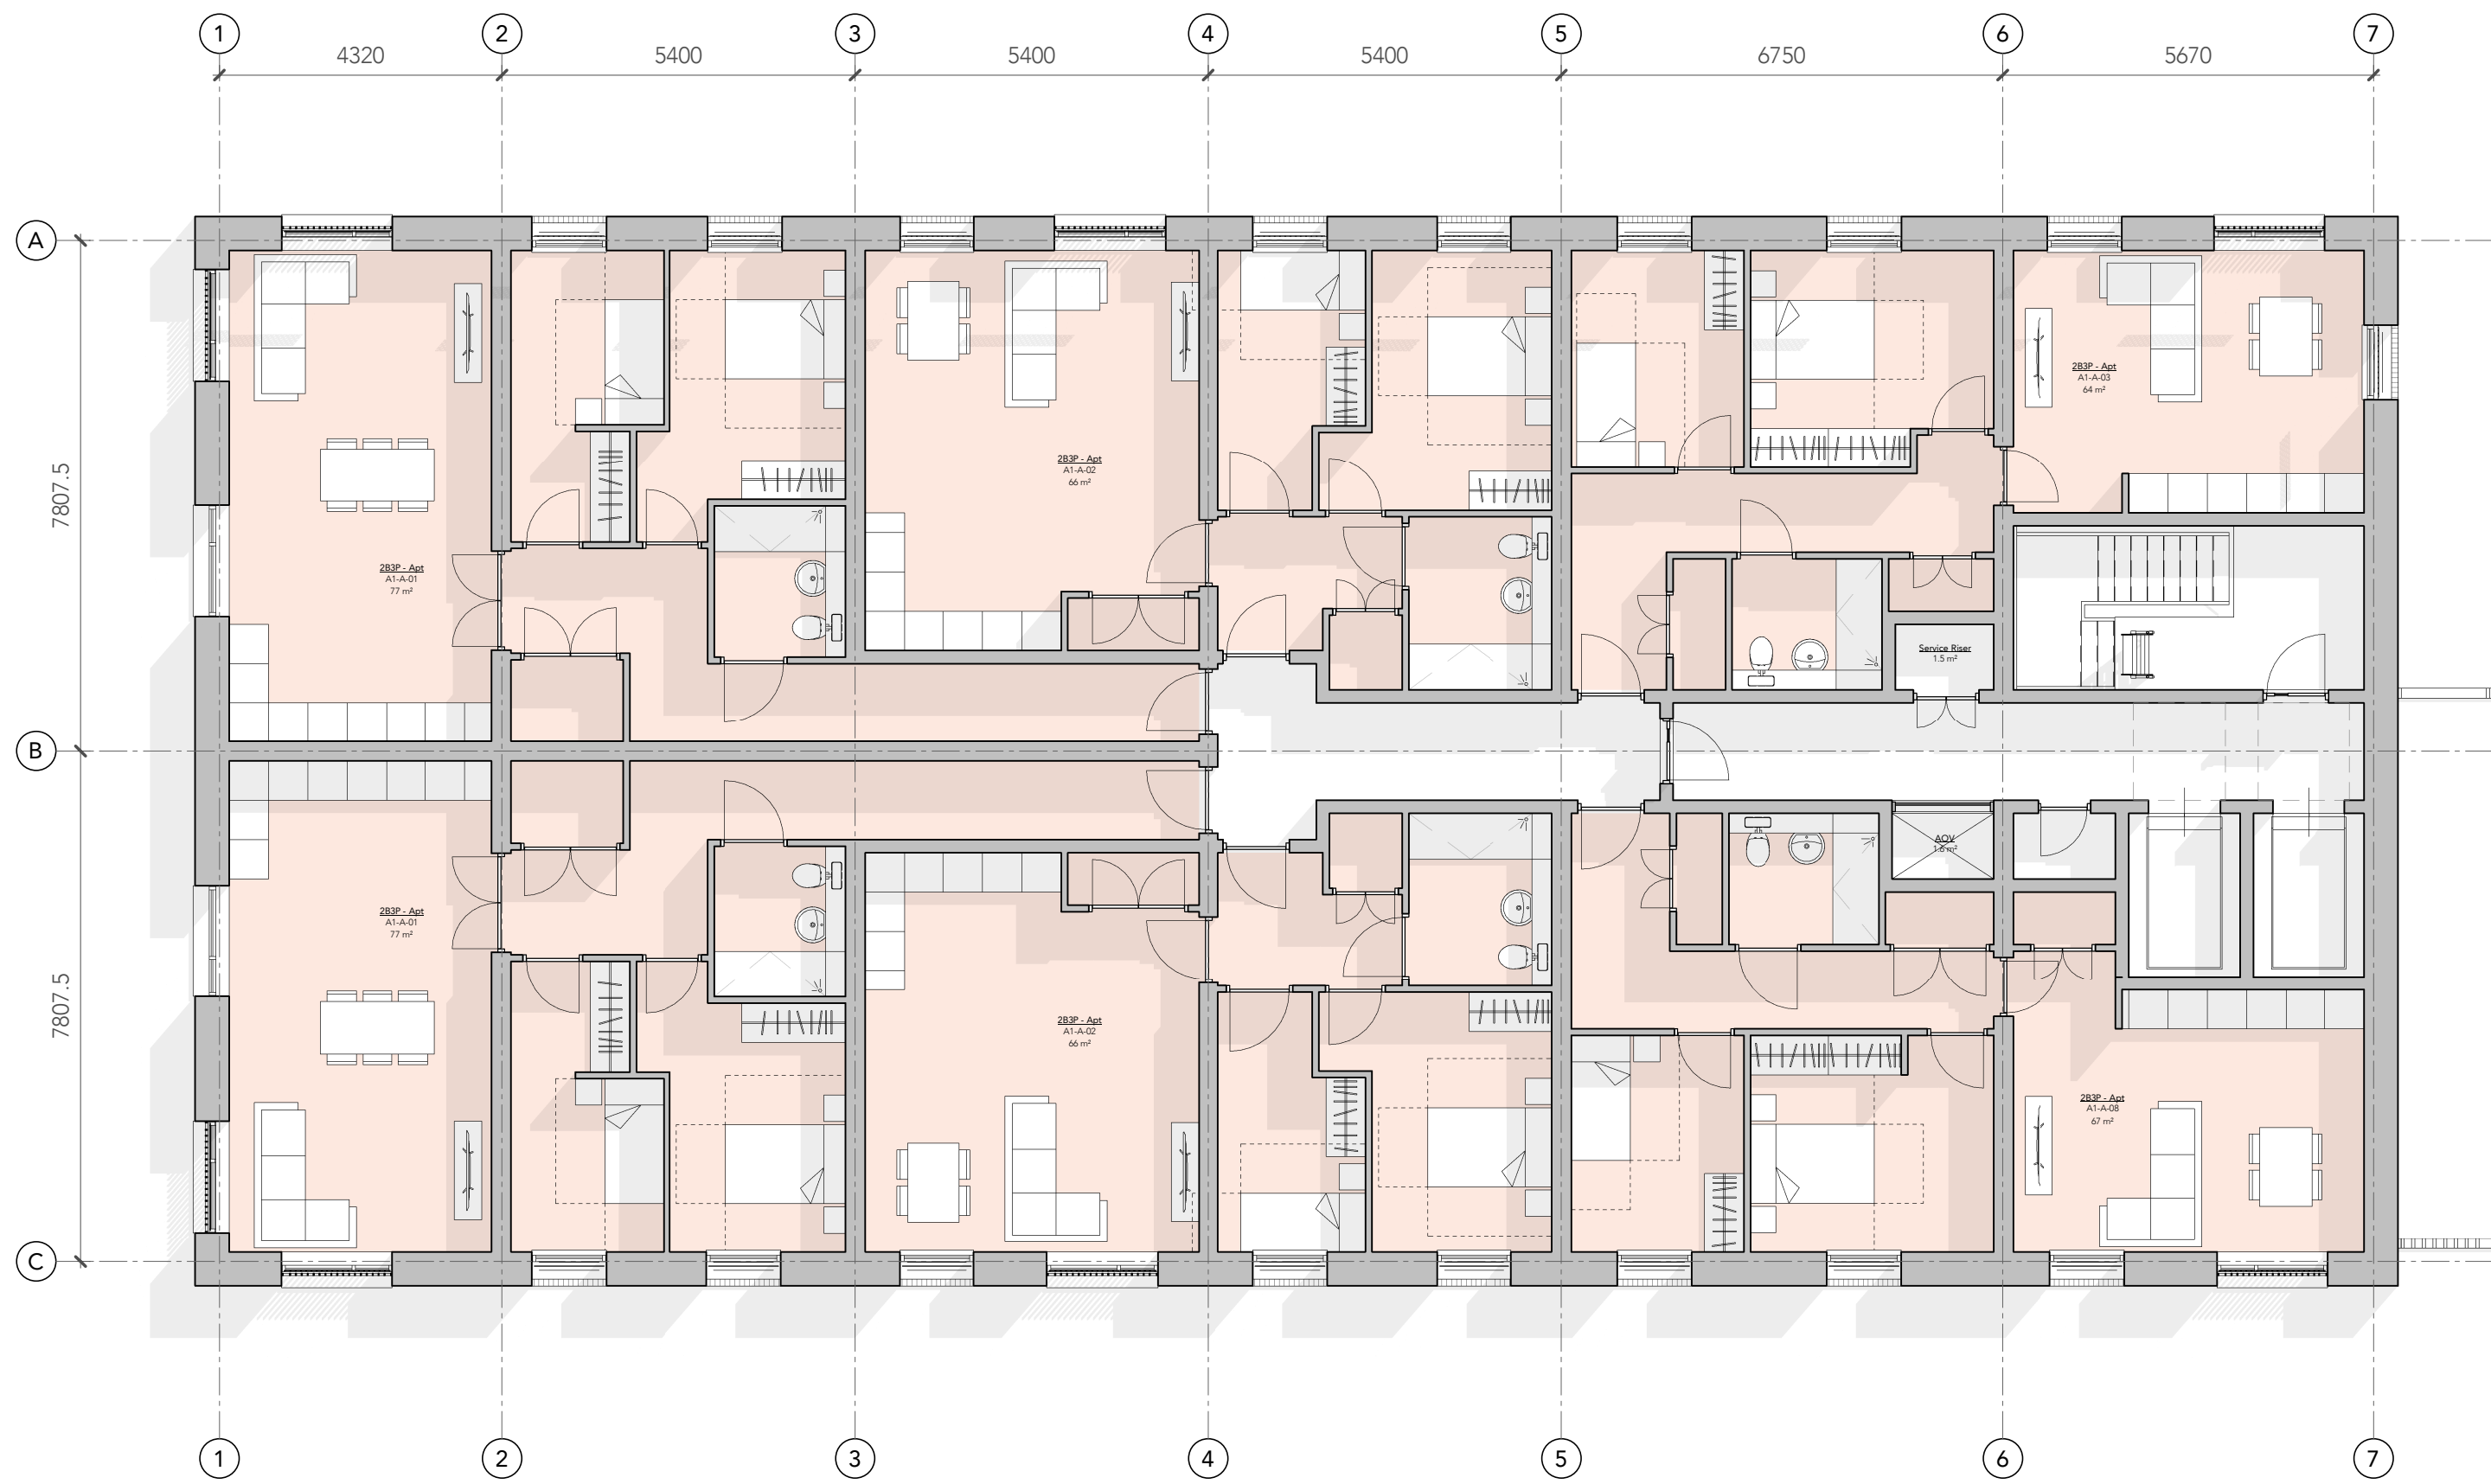

Note:
Do Not Scale from this drawing.
Dimensions are to be checked on site.
If in doubt please ask.

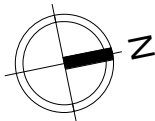

05 - Fifth Floor Plan
1 : 100

KEY:

- 01 - Buffer space to ground floor duplexes, opportunity for planting/ personalisation.
- 02 - Potential through lift location in line with Lifetime Homes.
- 03 - PV Panels
- 04 - Access Hatch

PL	26/01/21	LH	Planning Issue
Rev	Date	Ints	Details

© The moral rights of the author are hereby asserted.
This drawing and design is the sole property of Buttress Ltd and must not be reproduced without permission.
Buttress Ltd is Registered in England and Wales: 5363573

Buttress

41 Bengal Street
Manchester
M4 6AF

T 0161 236 3303
E contact@buttress.net
W www.buttress.net

Project Title	Collyhurst Village
Client	FEC & MCC
Location	Manchester

Drawing ref Apartment Block 1 - Fifth Floor

Date	26/01/2021 17:47:43	Scale	As indicated
Checker	MB	Orig Paper Size	A1

Job No: 8871 Status: PLANNING

Project: Origin: Zone: Level: Type: Disc: Number: Rev:

8871-BA-A1-04-DR-A- (04)054- PL