EXISTING

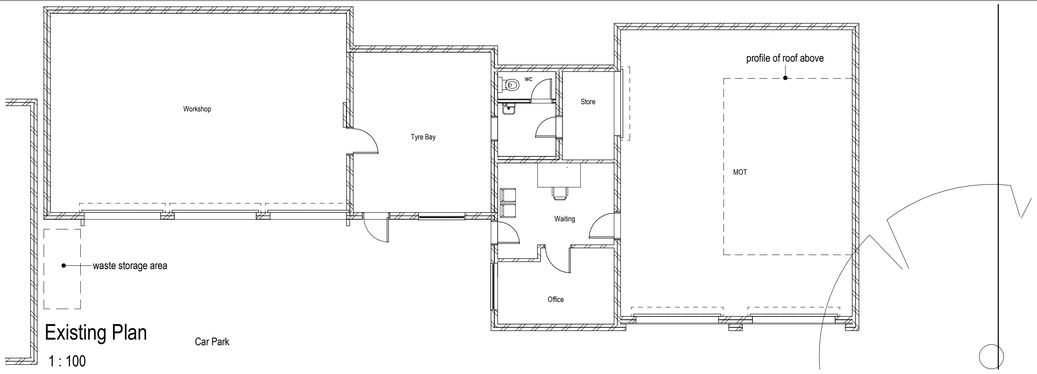

Existing Plan
1 : 100

3D Site Over-View - Proposed

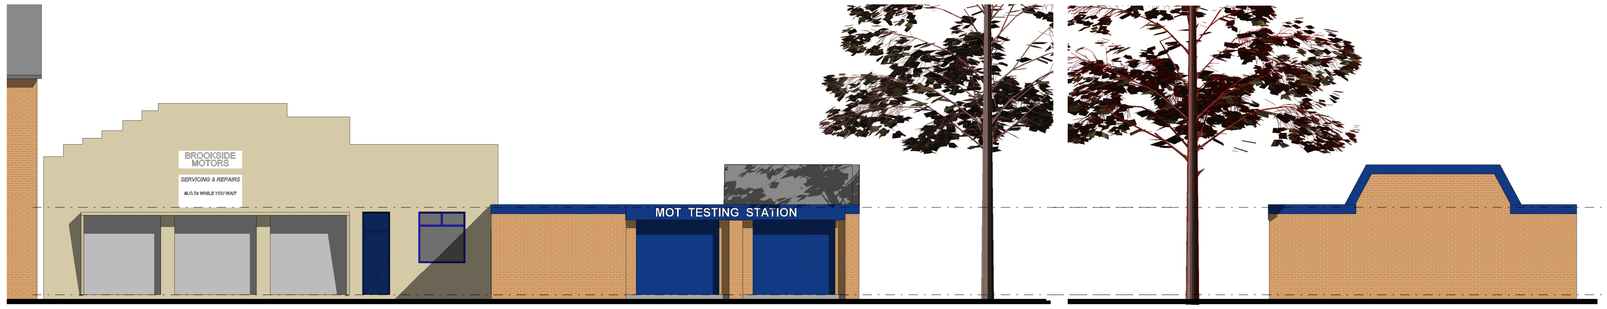

Existing Front Elevation
1 : 100

Existing Side Elevation
1 : 100

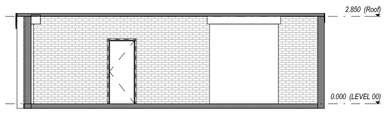

Existing Section
1 : 100

PROPOSED

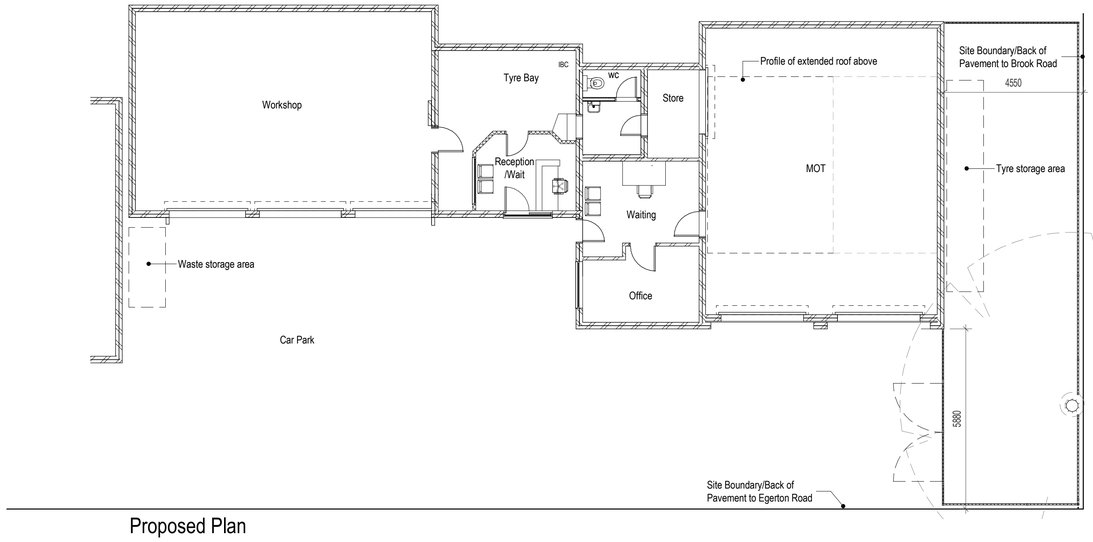

Proposed Plan
1 : 100

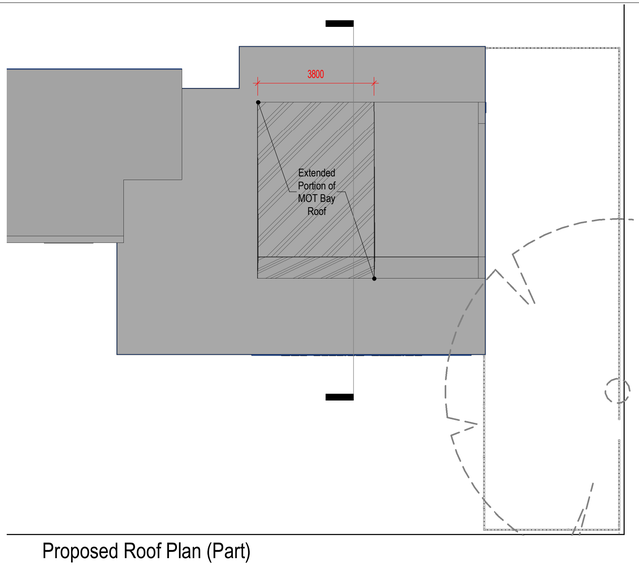

Proposed Roof Plan (Part)
1 : 100

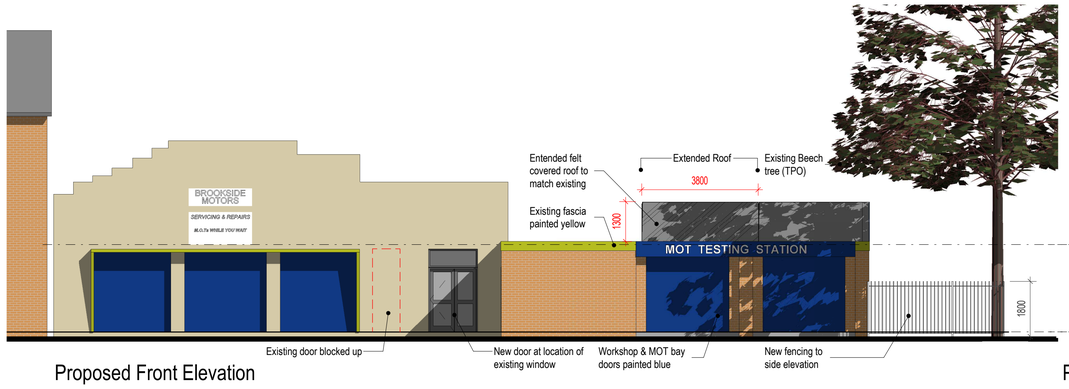

Proposed Front Elevation
1 : 100

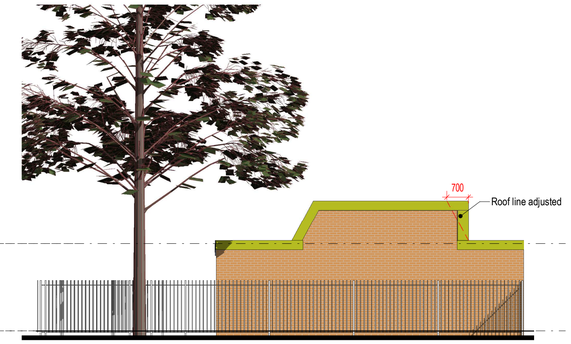

Proposed Side Elevation
1 : 100

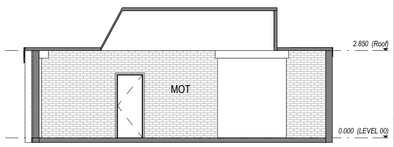

Proposed Section
1 : 100

Rev	Date	Revision Notes	Drawn	Review
P1	21/01/2021	Extended Roof to MOT Bay shown. Existing & Proposed Sections added.		

Project
Brookside Motors Alterations

Drawing Title
Existing & Proposed Plans & Elevations

Job Number	Date	Purpose	Drawn By
01/2021	05/01/2021	PLANNING	ND

Scale@A1
1 : 100
0 1m 2m 5m
Scale: 1:100

Drawing Number
PL-A-250-0001

Revision
P1