



NOTES:
This drawing is not a working drawing, and is only for the purpose of the following:-
A - Planning Submission
B - Building Regulations Submission
The main contractor is responsible for informing the lead designer of any discrepancy on, or between, this drawing and any other relevant documents.
All existing walls, foundations and lintels or other structural items are to be confirmed load bearing and adequate for increased loading where relevant prior to work commencing.
Any existing walls to be removed are to be confirmed non-loadbearing prior to removal.
Boundaries, angles, and dimensions are to be checked by the main contractor prior to work commencing.
Written dimensions only to be used from this drawing. If in doubt consult the lead designer for clarification.

Back of Manley Road


Back of Manley Road

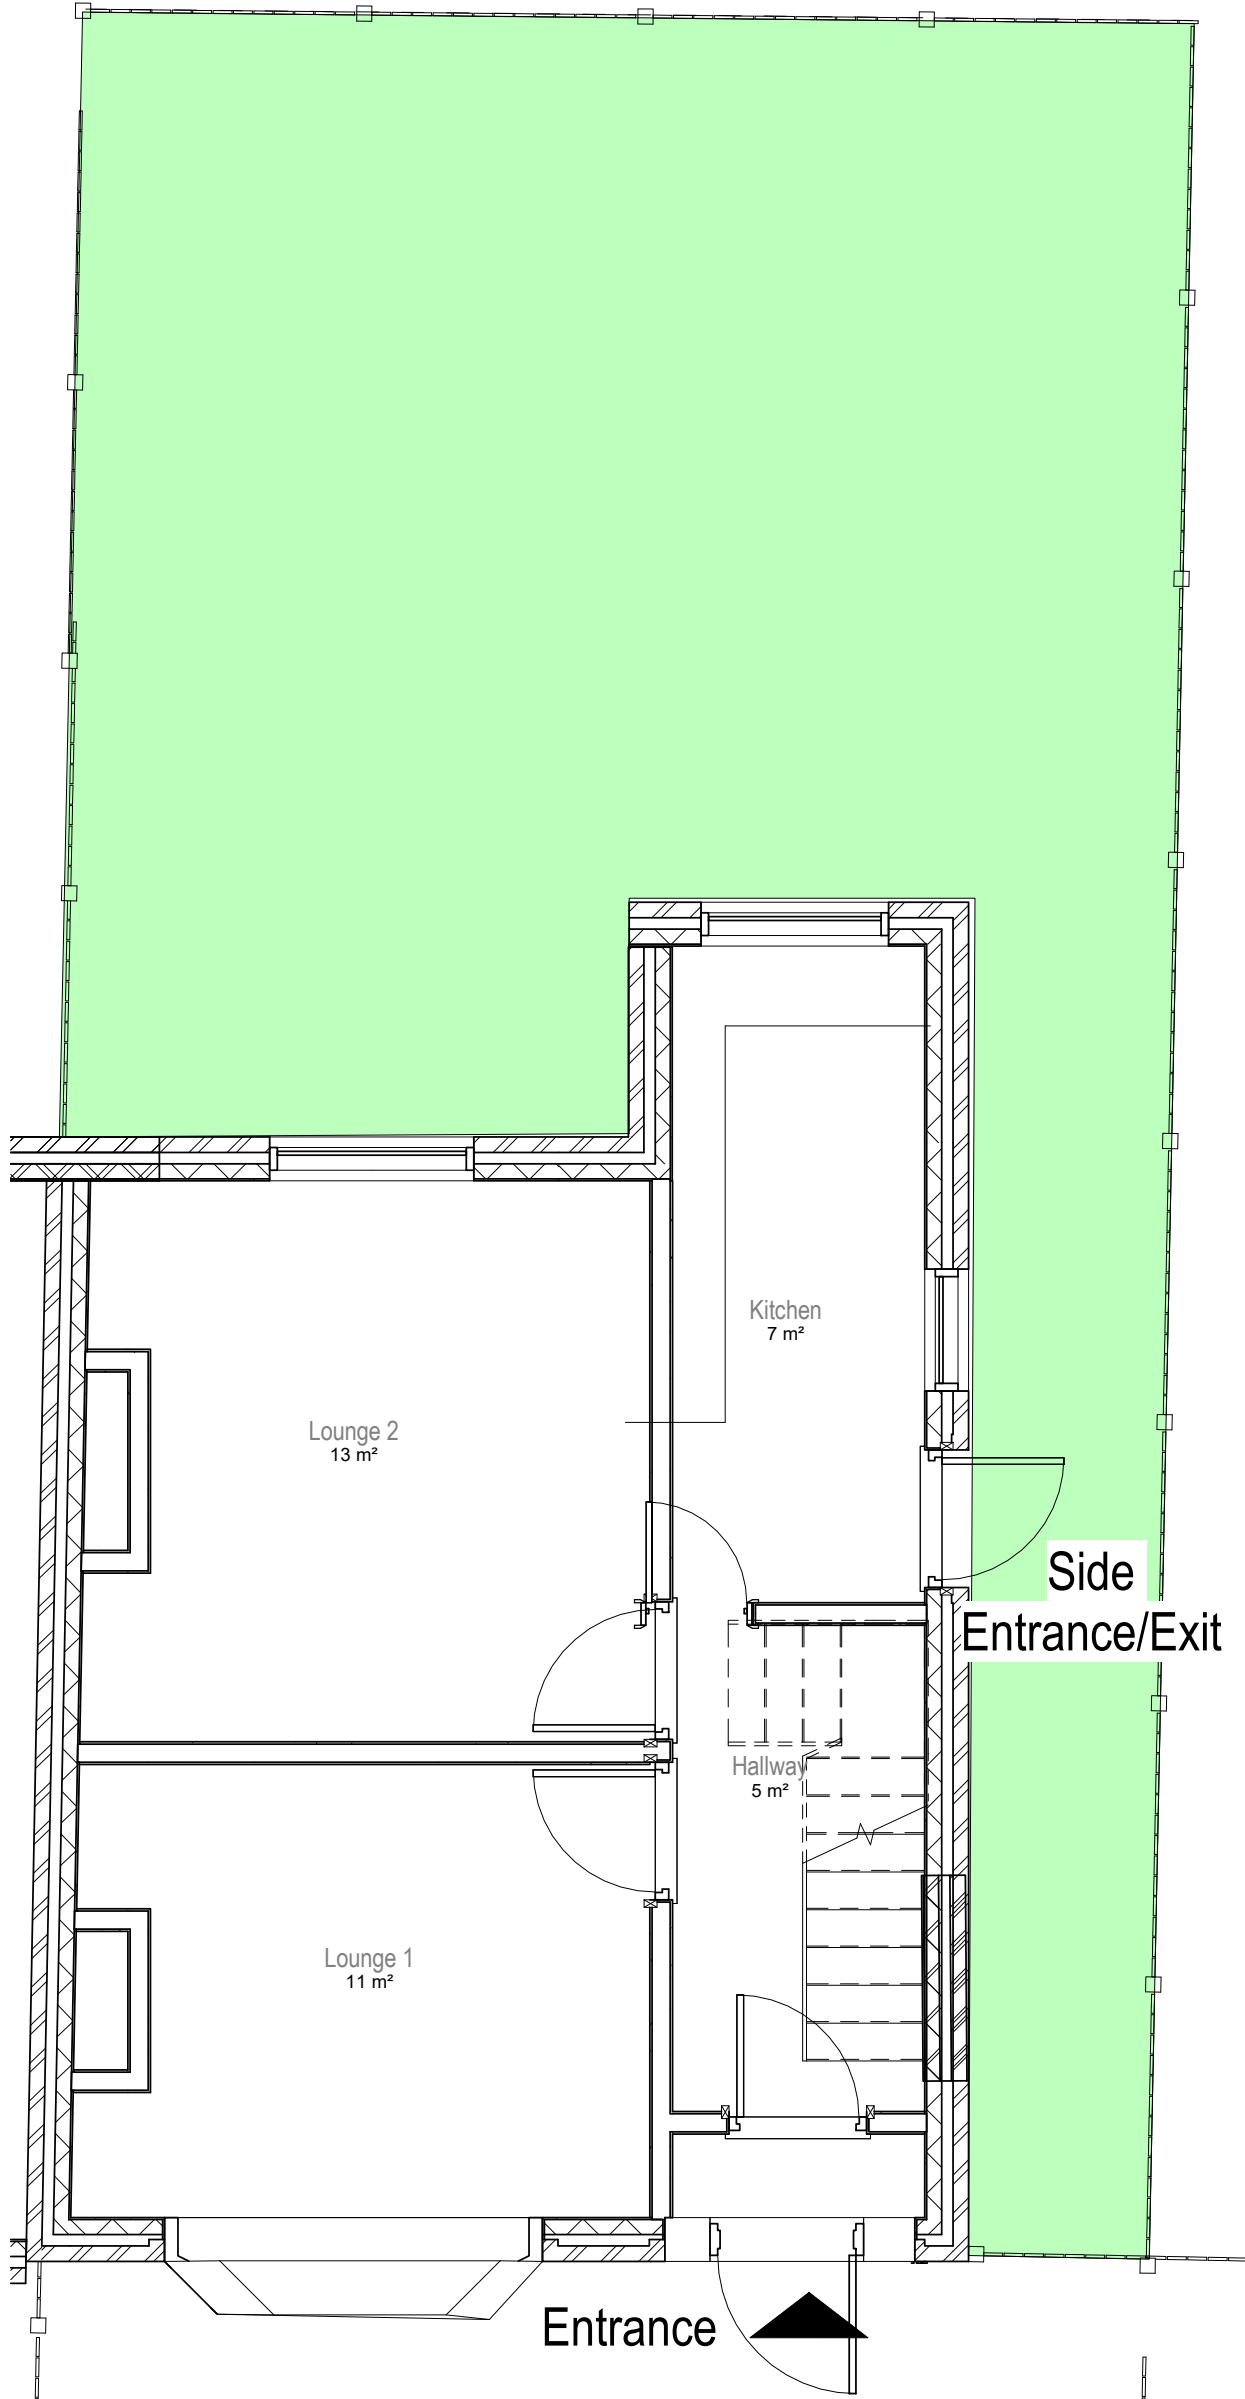


Level 0 Existing
1 : 50

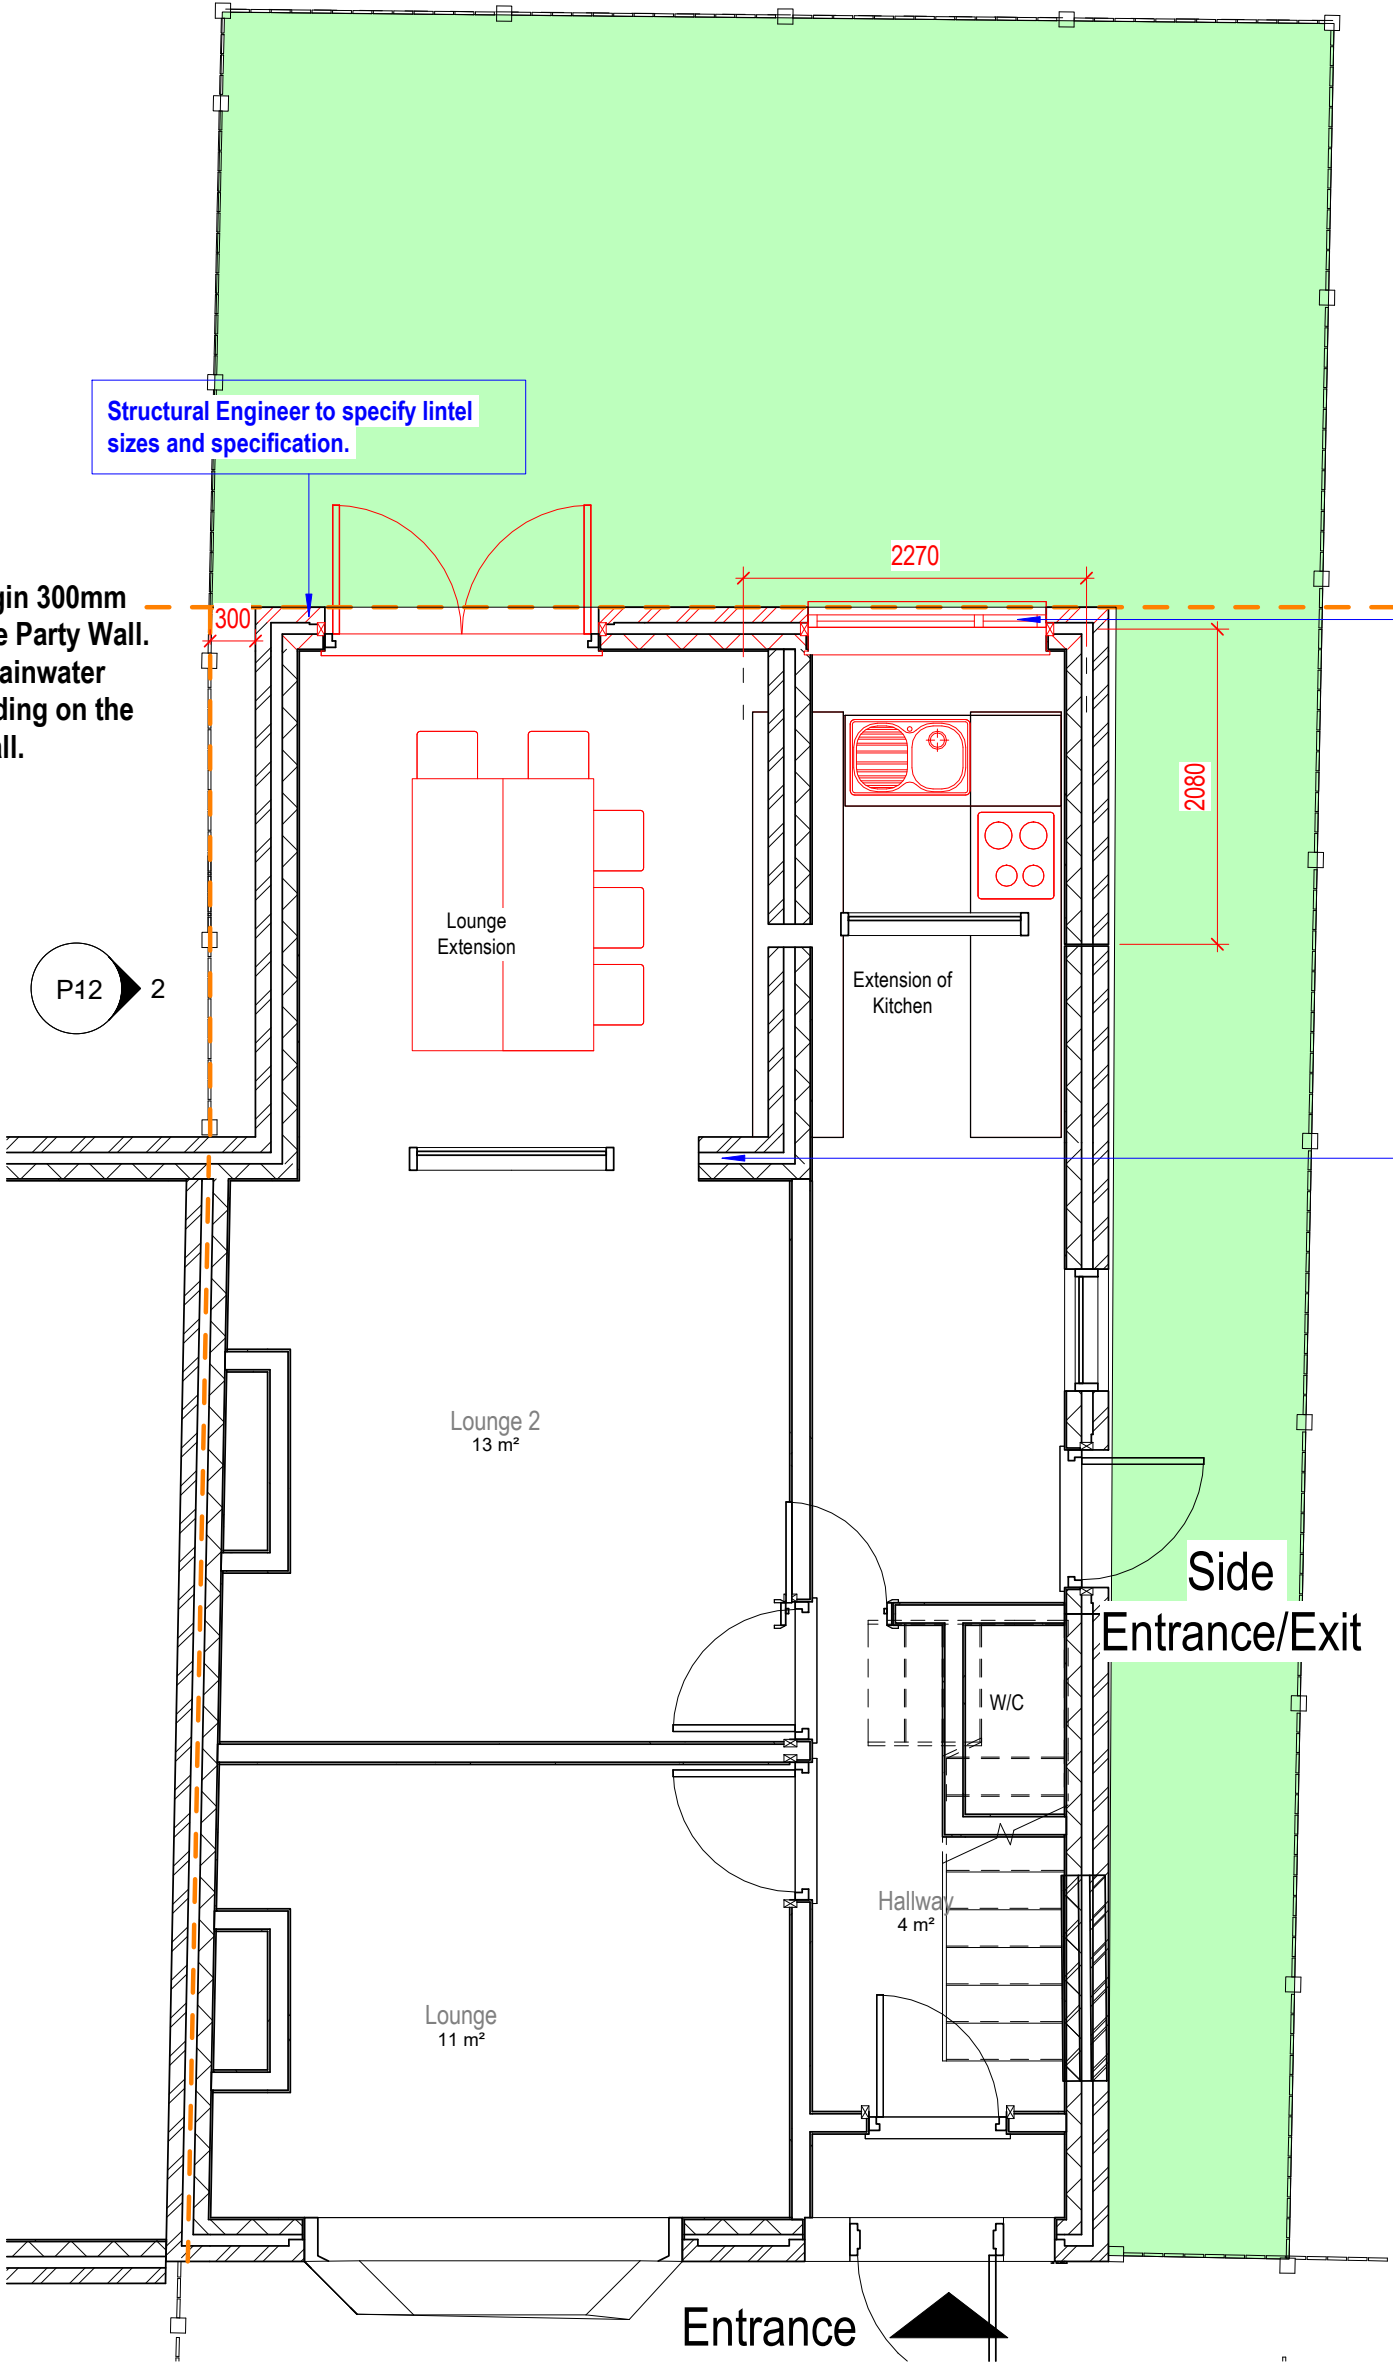

Level 0 Proposed
1 : 50

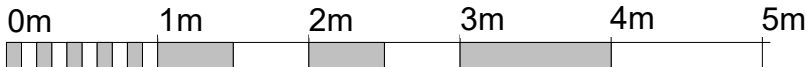

VISUAL SCALE 1:50 @ A2

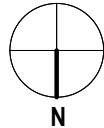

M83	
Client	
Mr and Mrs Hussain	
Project Title	
188 Manley Road, Manchester, M16 5NE	
Drawing Title	
Existing and Proposed GF Plan A2	
Drawing No.	Rev
P05	
Date	Issued
Created By	Building Control
Check By	Client
	Approved