

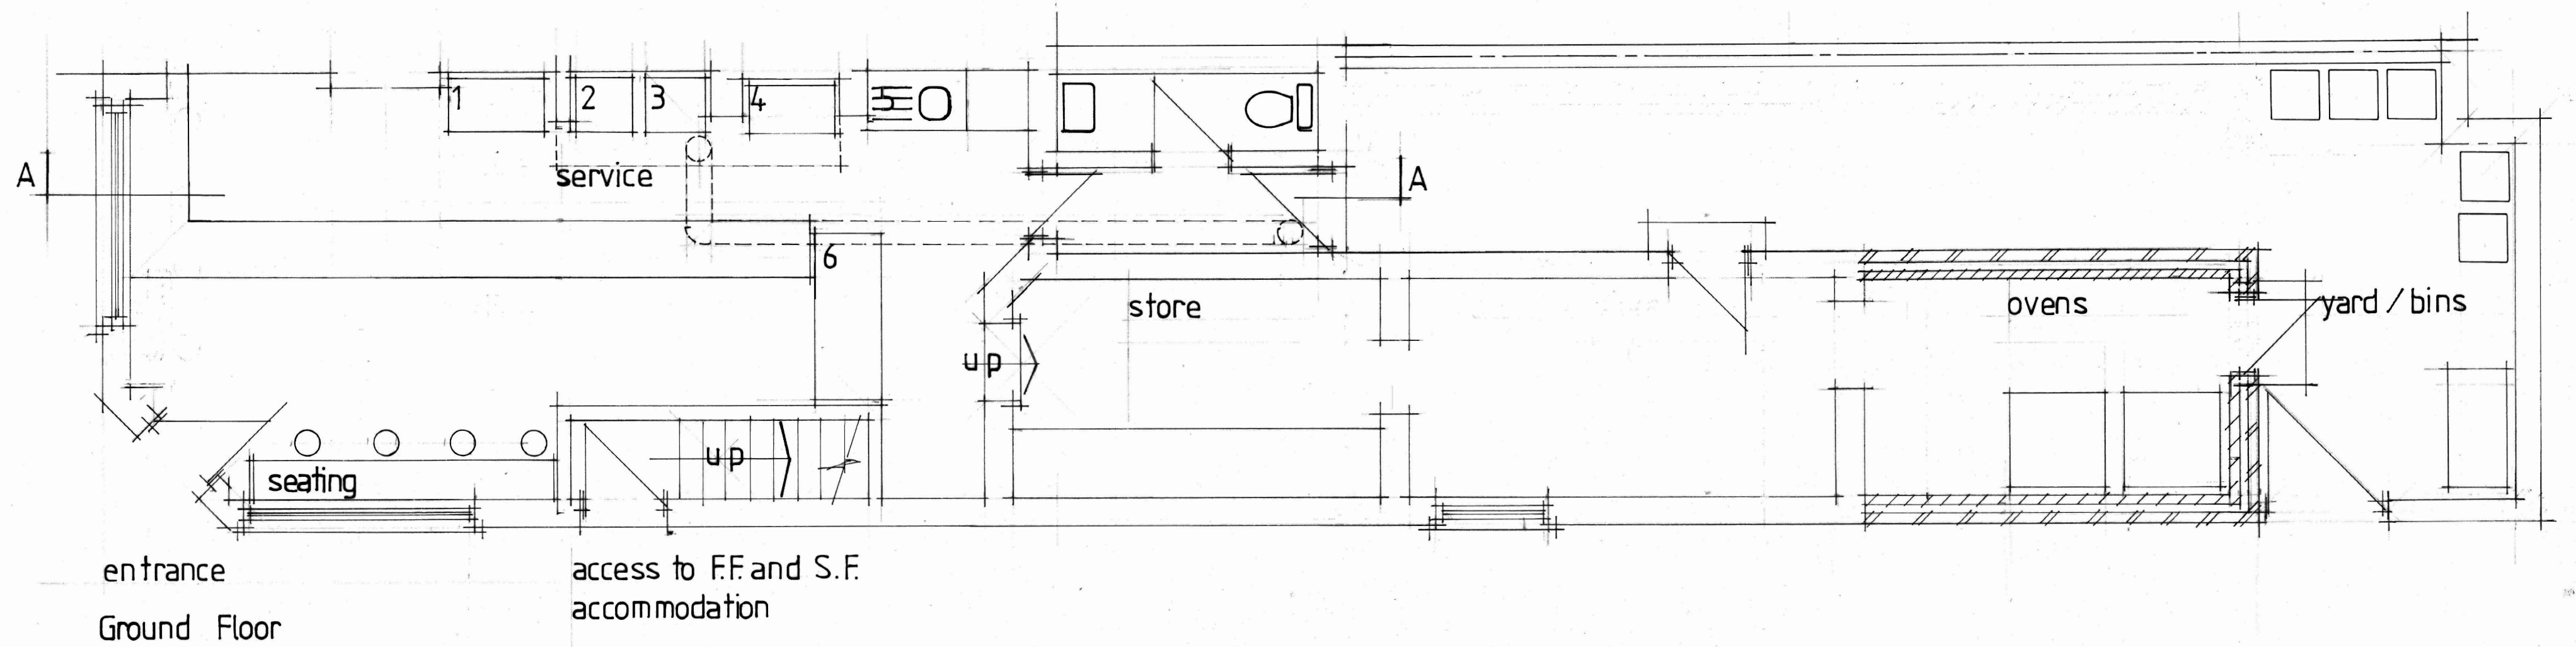


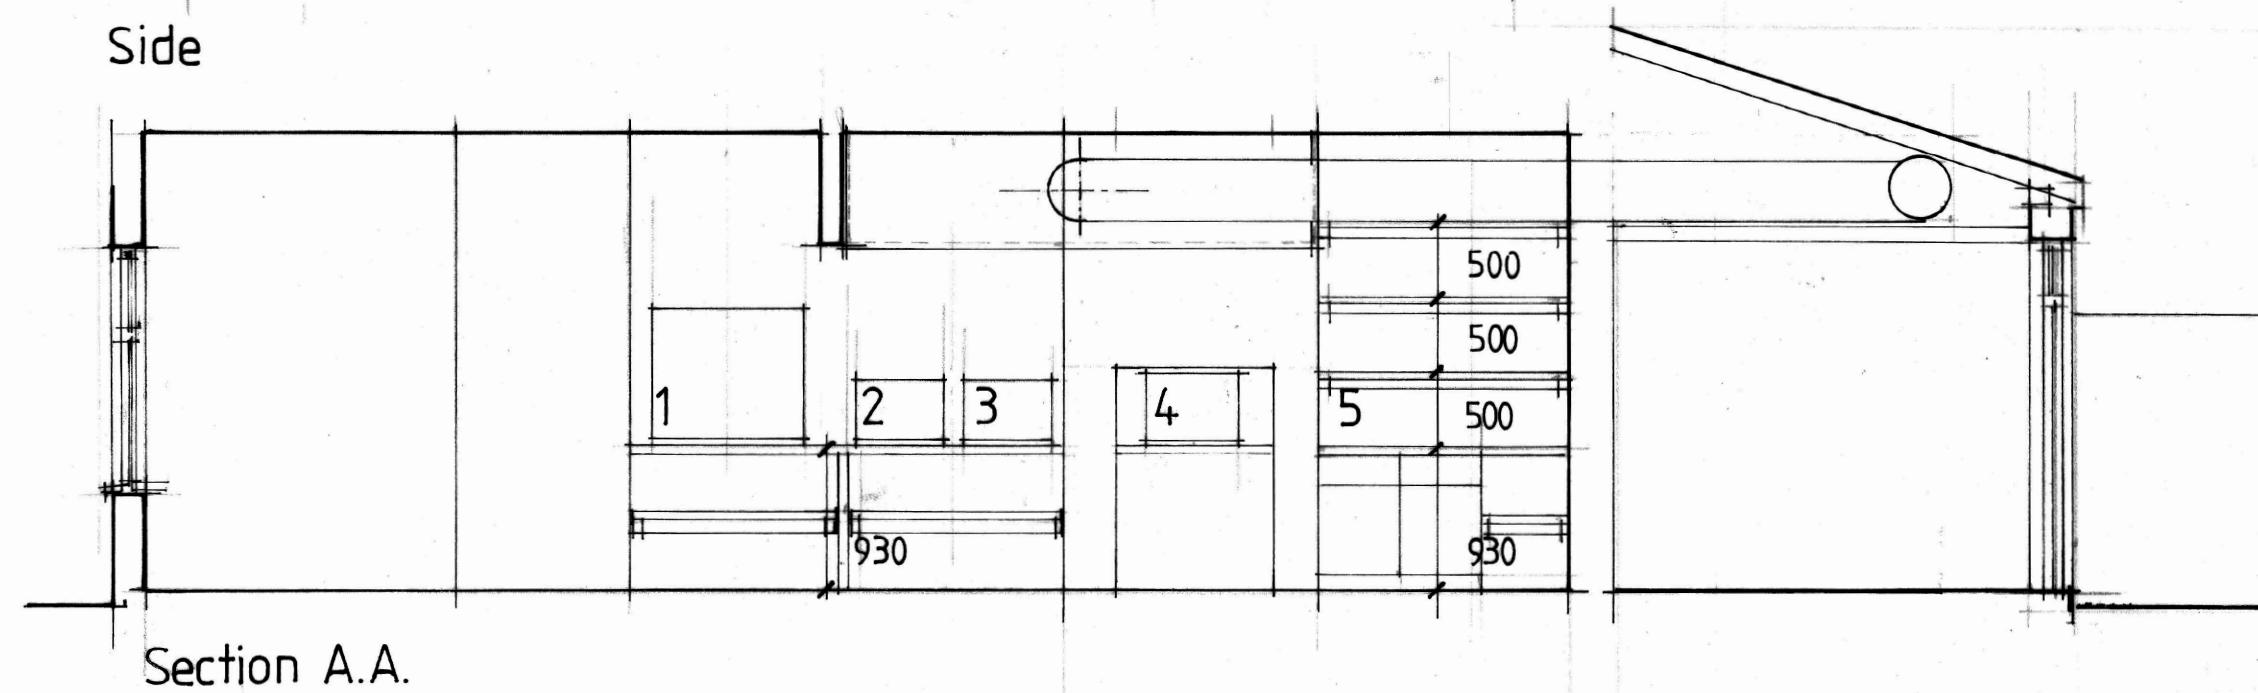

Elevations

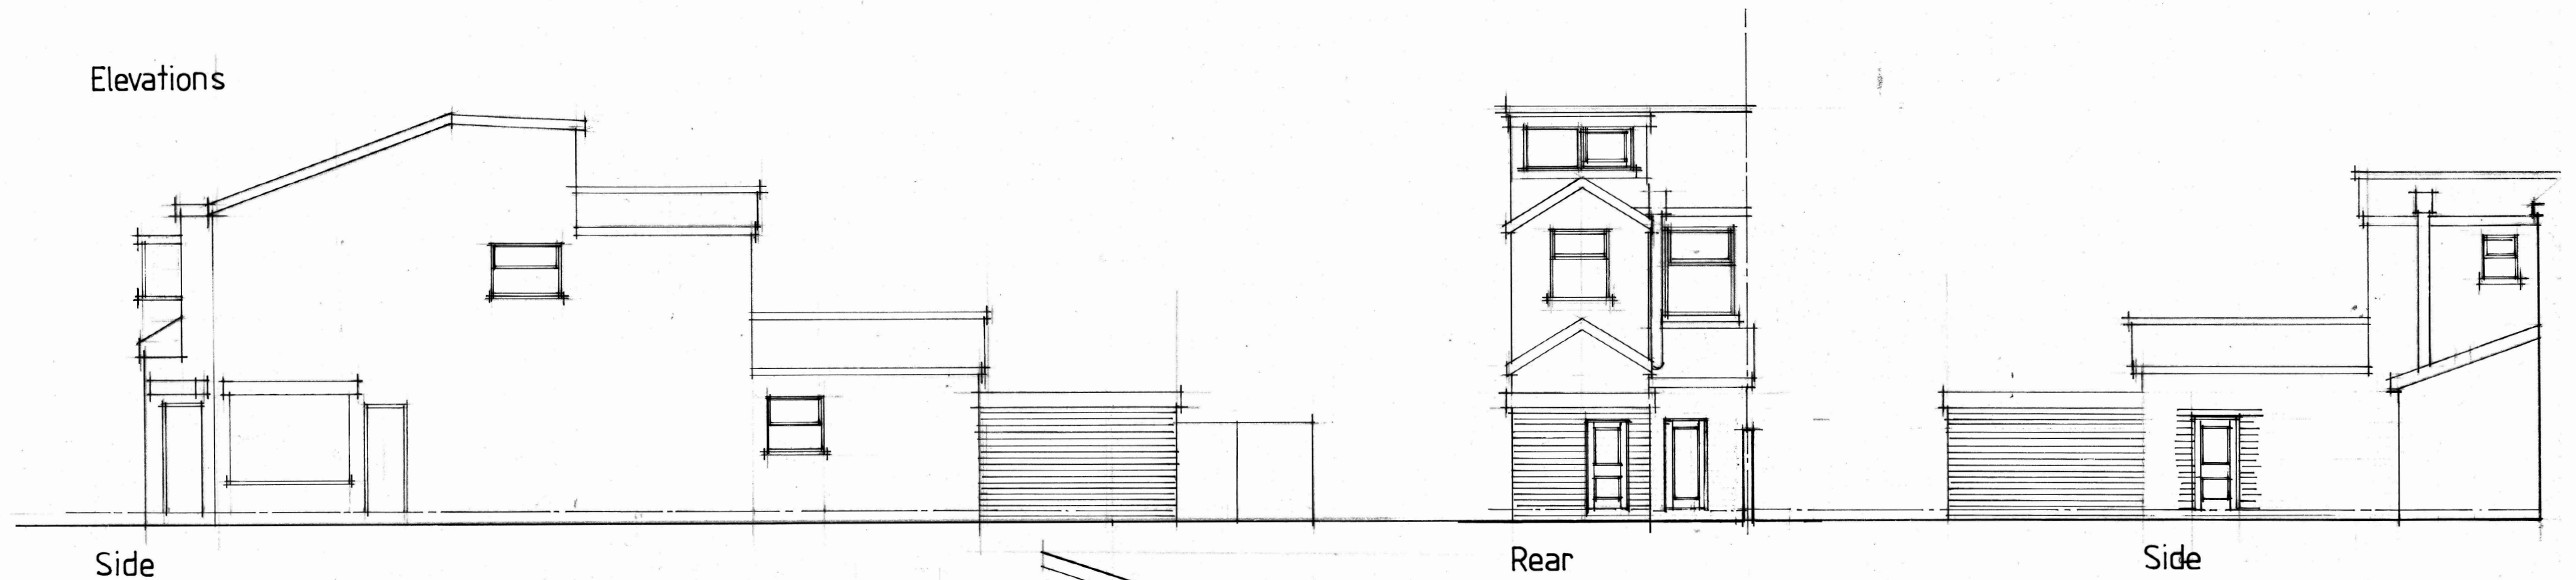

- 1 Chicken Rotisserie
- 2 Fat Fryer
- 3 Fat Fryer
- 4 Coffee Machine
- 5 Sink

No:	Revision:	Date:	Initial:
ALPHA DESIGN 11 GILDA CRESCENT ROAD ECCLES M30 9AG TELEPHONE :0161 707 5533			
Project: 174 Claremont Road Moss Side Mcr			
Title: Floor Layout and Elevation (proposed)			
Scale: 50/100	Date: JAN 21	Initial: CTW.	
Drg. No: 2			