


- notes:
- DO NOT SCALE FROM THIS DRAWING - USE FIGURED DIMENSIONS ONLY.
 - TO BE READ IN CONJUNCTION WITH ALL OTHER CONSULTANTS / SPECIALISTS DRAWINGS. REPORT ANY DISCREPANCIES BEFORE AFFECTED WORK COMMENCES.
 - ALL SETTING OUT DIMENSIONS TO BE CHECKED ON SITE BY CONTRACTOR BEFORE WORK COMMENCES.




KEY

TYPE 3
AREA OF ASSUMED FILLER JOIST FLOOR CONSTRUCTION IN UNSTABLE
CONDITION TO BE REPLACED WITH NEW SOLID FLOOR AND SUPPORTS
- TO BE DEALT WITH UNDER A SEPARATE CONTRACT

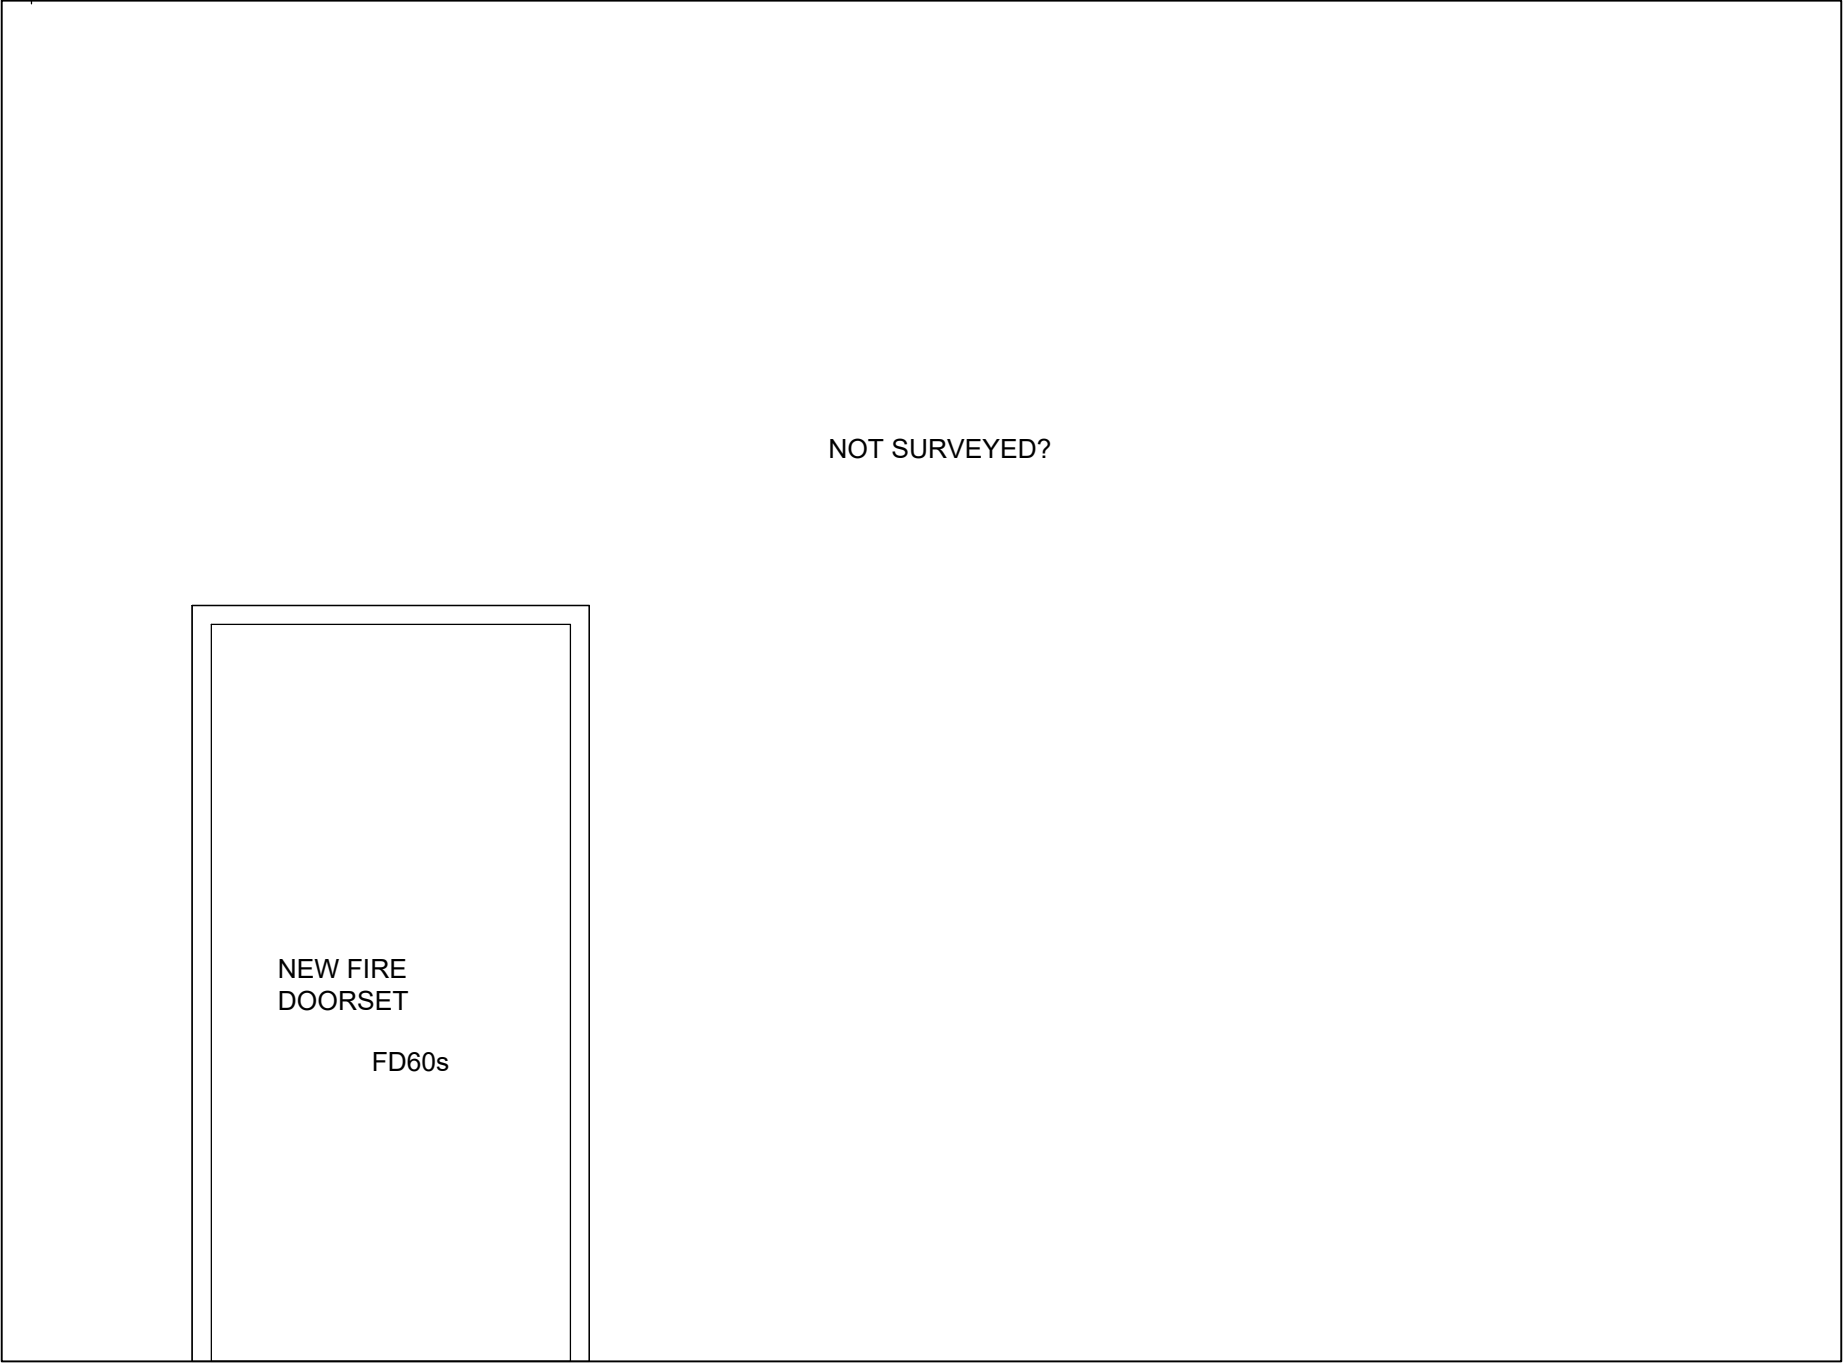


ELEVATION 3

TYPE 3
AREA OF ASSUMED FILLER JOIST FLOOR CONSTRUCTION IN UNSTABLE
CONDITION TO BE REPLACED WITH NEW SOLID FLOOR AND SUPPORTS
- TO BE DEALT WITH UNDER A SEPARATE CONTRACT

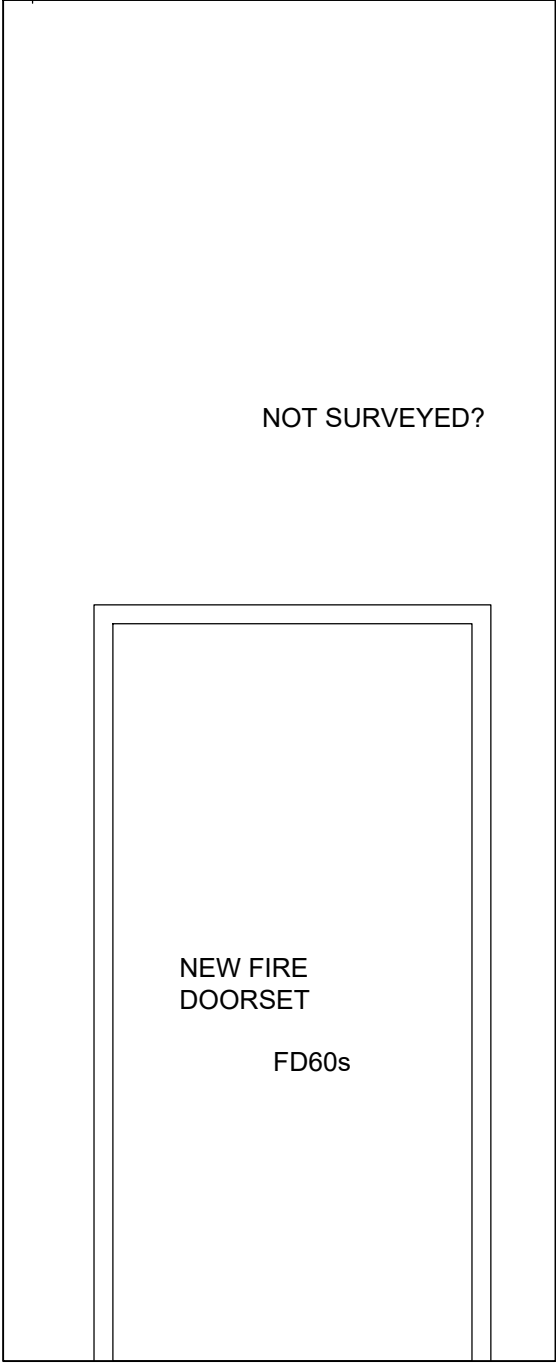

ELEVATION 3

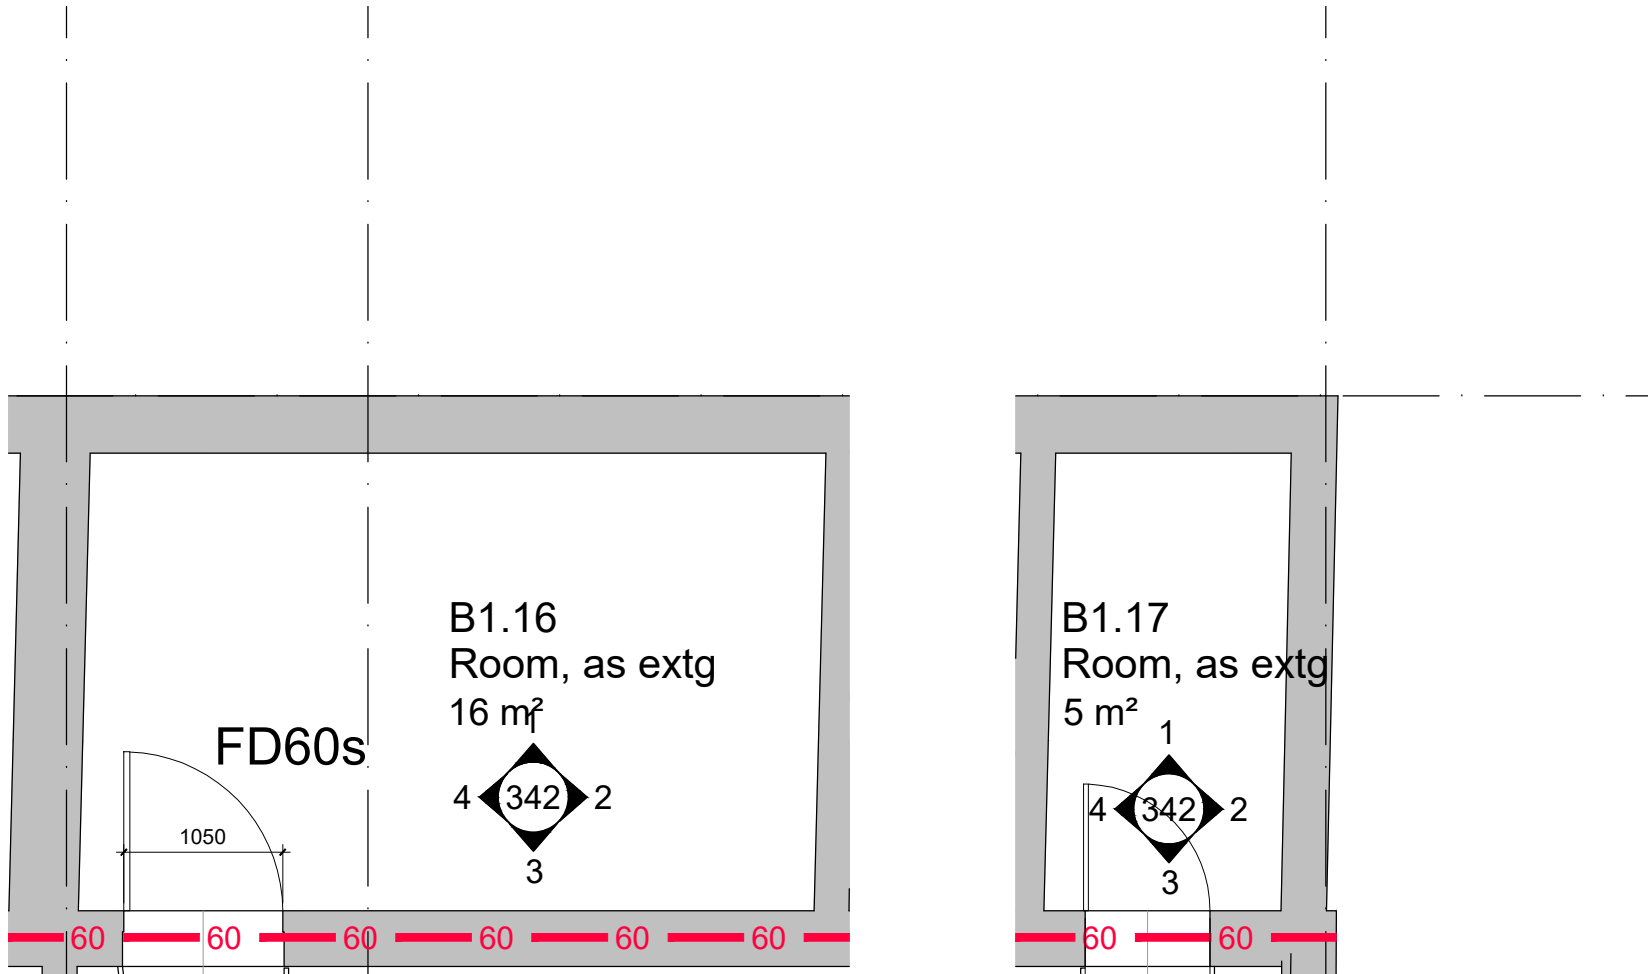

PLAN 1:50

PLAN 1:50

CLIENT	Manchester Metropolitan University
PROJECT	Ormand Building Fire Remedials
TITLE	PROPOSED ROOM ELEVATION B1.16 AND B1.17
NUMBER	20608_P342
REVISION	-
STATUS	PLANNING
SCALE	1:20 @A1
DATE	05/03/21
DRAWN BY	SK
CHECKED BY	SG

seven.

Studios at -
61 Oxford Street,
MANCHESTER, M1 6EQ
t: 0161 226 9555
Clarendon House, Victoria Avenue,
HARROGATE, HG1 1DY
t: 01423 709 907
Galleri 6, Doc Victoria,
CAERNARFON, LL55 1SQ
t: 01286 685 253
24 Greville Street,
LONDON, EC1N 6SS
t: 0203 036 0691

REVISIONS | - FIRST_ISSUE

01/04/21 SK LM
DATE, DRAWN; CHECK