Iceland Manufacturing Ltd.
Hammerstone Road
Gorton
Manchester
M18 8BW

Tel: 0161 220 7771

All dimensions to be checked on site and any discrepancies to be reported immediately to Iceland Foods plc.

REV	DATE	BY	DESCRIPTION

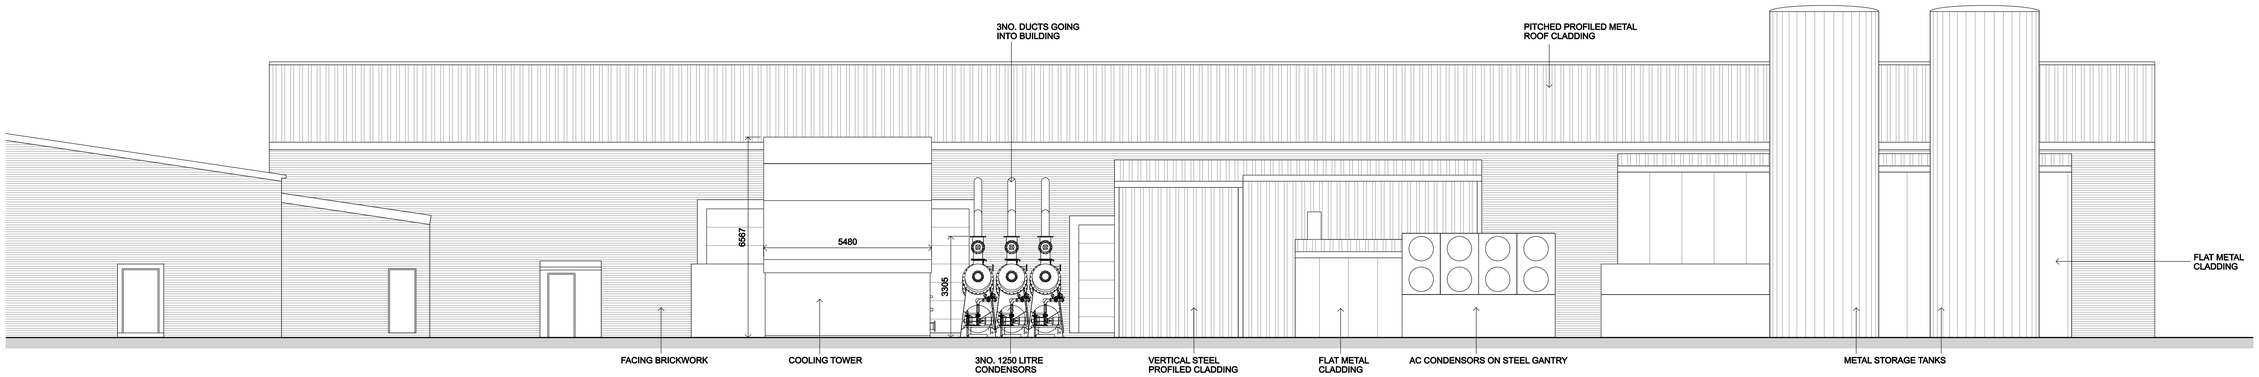

SIDE ELEVATION - HAMMERSTONE ROAD (1:100)

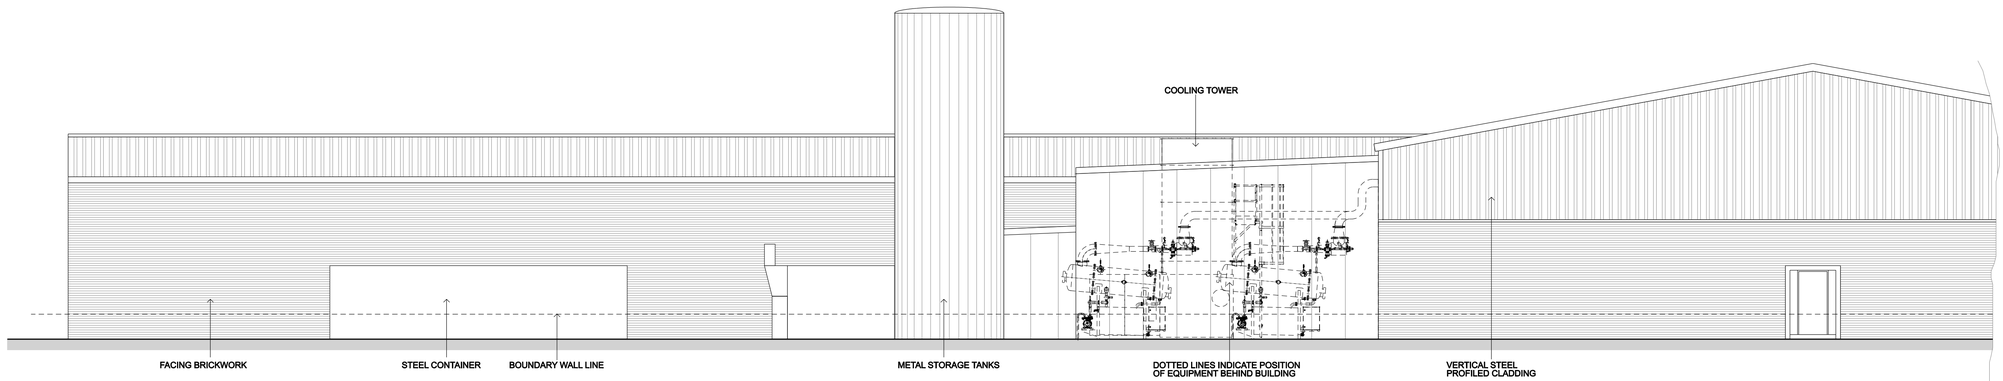

REAR ELEVATION - BONDMARK ROAD (1:100)

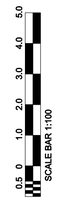

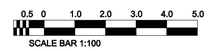

DWG NO.	ICE558-MANCHESTER-IML-PLN01	SHEET NO. / REV.	
PROJECT	MANCHESTER IML	STORE NO.	
ADDRESS	ICELAND MANUFACTURING LTD. HAMMERSTONE ROAD, MANCHESTER. M18 8EQ		
TITLE	REAR & SIDE ELEVATIONS AS PROPOSED		
DATE	25.03.21	SCALE	1:100 @ A1
DRAWN	RRDS	CHECKED	

Iceland
MANUFACTURING LTD