


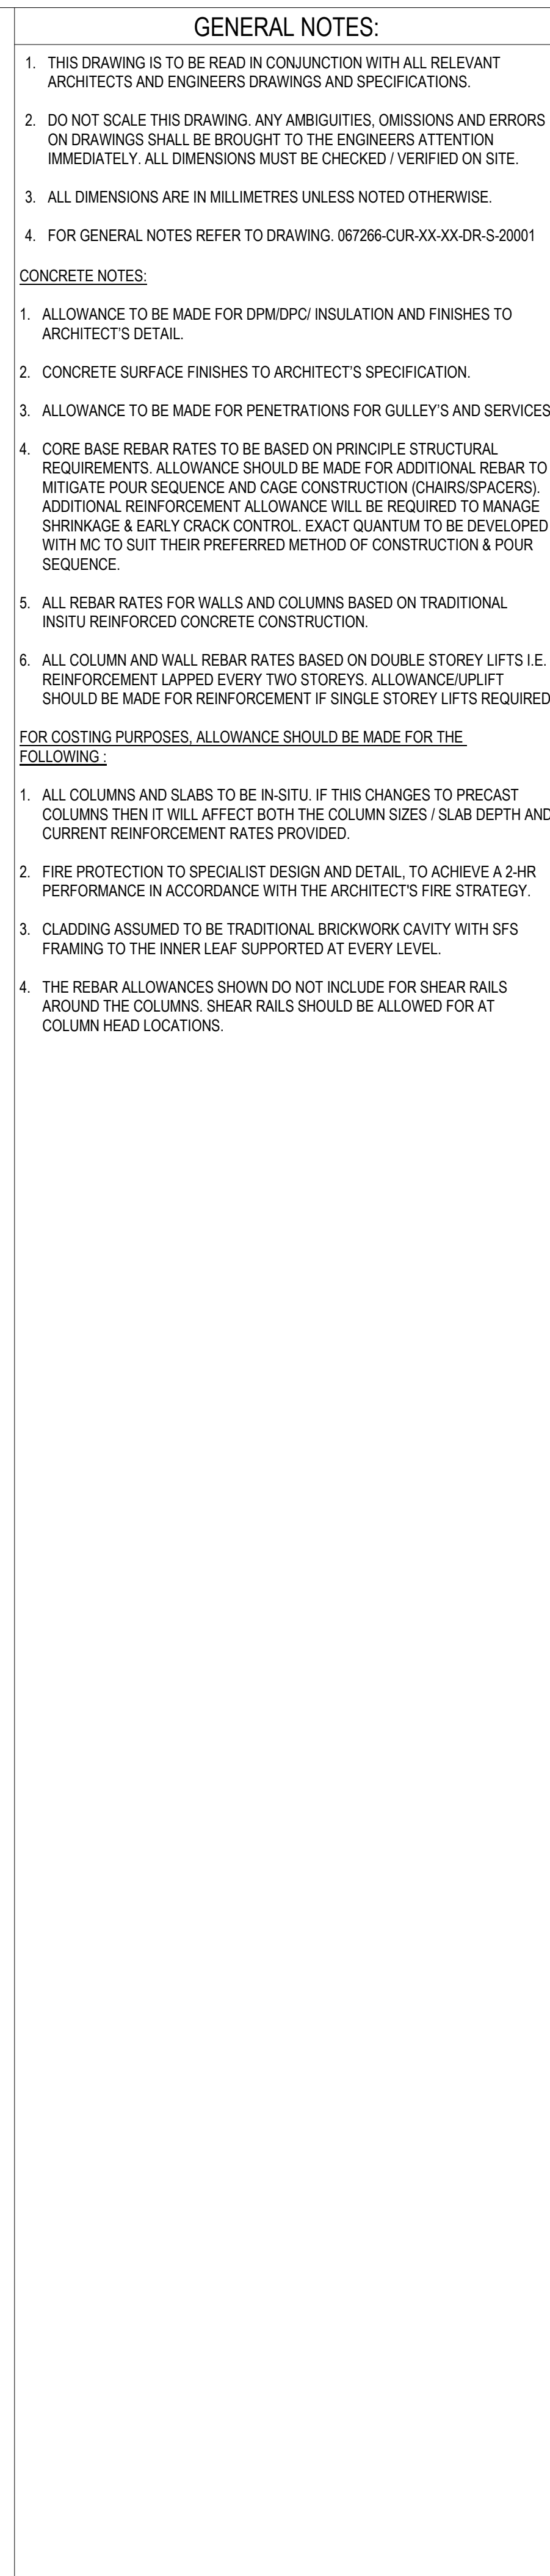

SWAN STREET

**FOUNDATION GENERAL
ARRANGEMENT**

SCALE: 1: 100

DEVELOPMENT BOUNDARY

2019 INVESTIGATION
DENOTES WINDOW SAMPLE BOREHOLE LOCATION

2021 INVESTIGATION
DENOTES SONIC BOREHOLE LOCATION

GROUND BEAM SCHEDULE

TYPE MARK	DIMENSIONS (mm)		QTY	REINFORCEMENT ALLOWANCE (kg/m ³)	CONCRETE GRADE
	D	B			
GB01	750	750	39	200kg/m ³	C50/60
GB02	600	600	26	200kg/m ³	C50/60
GB03	900	900	6	200kg/m ³	C50/60

FOUNDATION PILE CAP

TYPE MARK	LENGTH	WIDTH	DEPTH	QTY	REINFORCEMENT ALLOWANCE (kg/m ³)	CONCRETE GRADE
PC02	2700	900	1600	18	175kg/m ³	C50/60
PC1A	SEE G.A.	SEE G.A.	1750	12	225kg/m ³	C50/60
PC1B	SEE G.A.	SEE G.A.	1600	4	225kg/m ³	C50/60
PC1C	SEE G.A.	SEE G.A.	1600	16	225kg/m ³	C50/60
PC24A	9900	6930	2000	1	175kg/m ³	C50/60
PC24B	9900	6300	2000	1	175kg/m ³	C50/60
PC42A	14550	12300	2500	1	200kg/m ³	C50/60
PC42B	13500	9500	2250	1	200kg/m ³	C50/60

[illegible]