

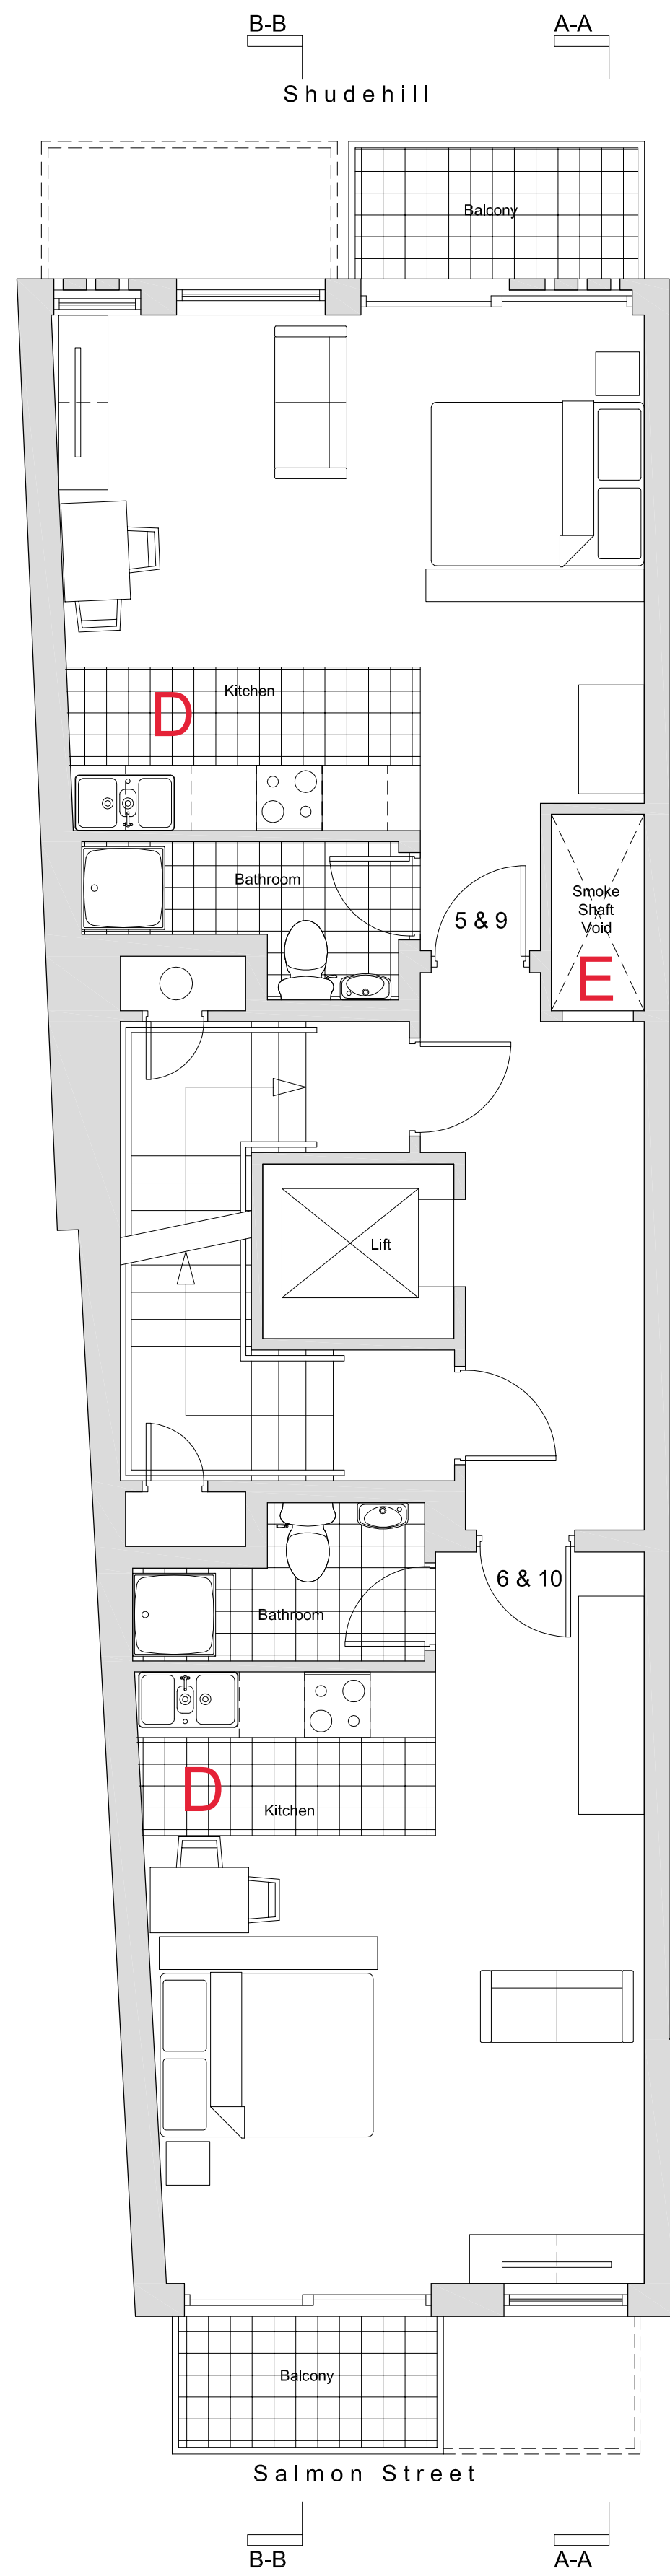


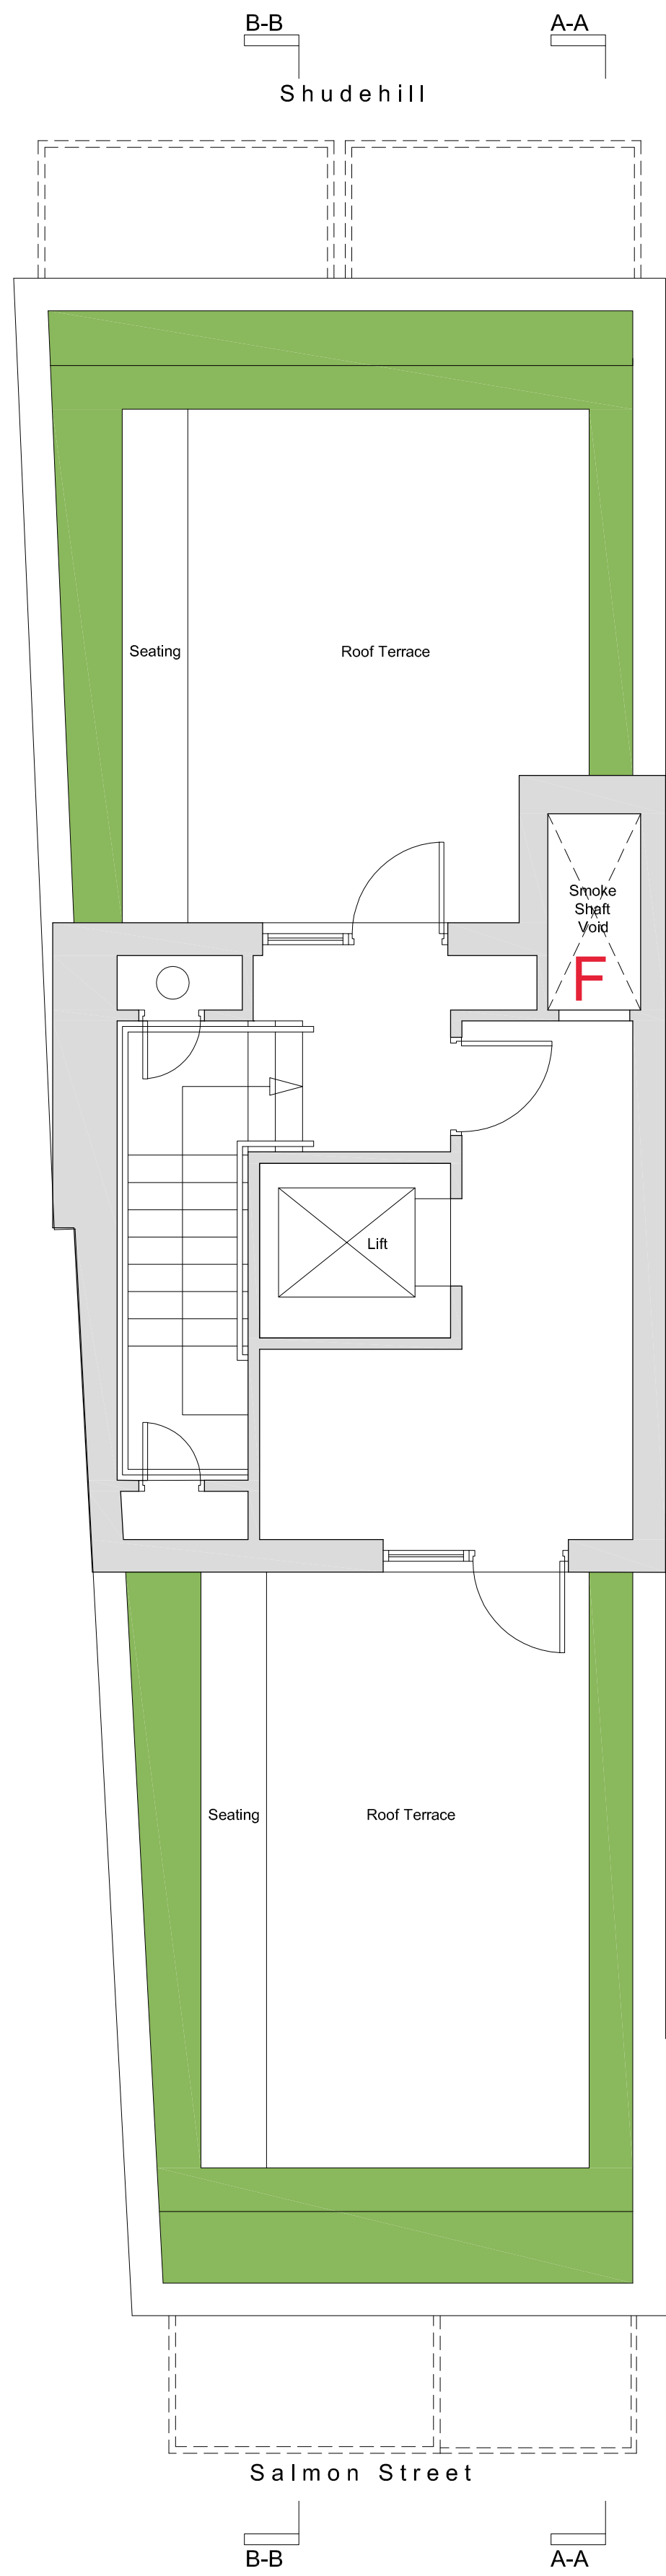


Proposed 3/F & 5/F Plan 1:50

Scale Bar 1:50

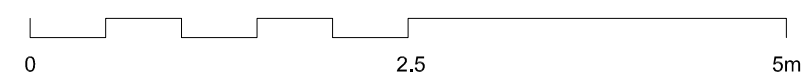

Proposed 6/F Plan 1:50

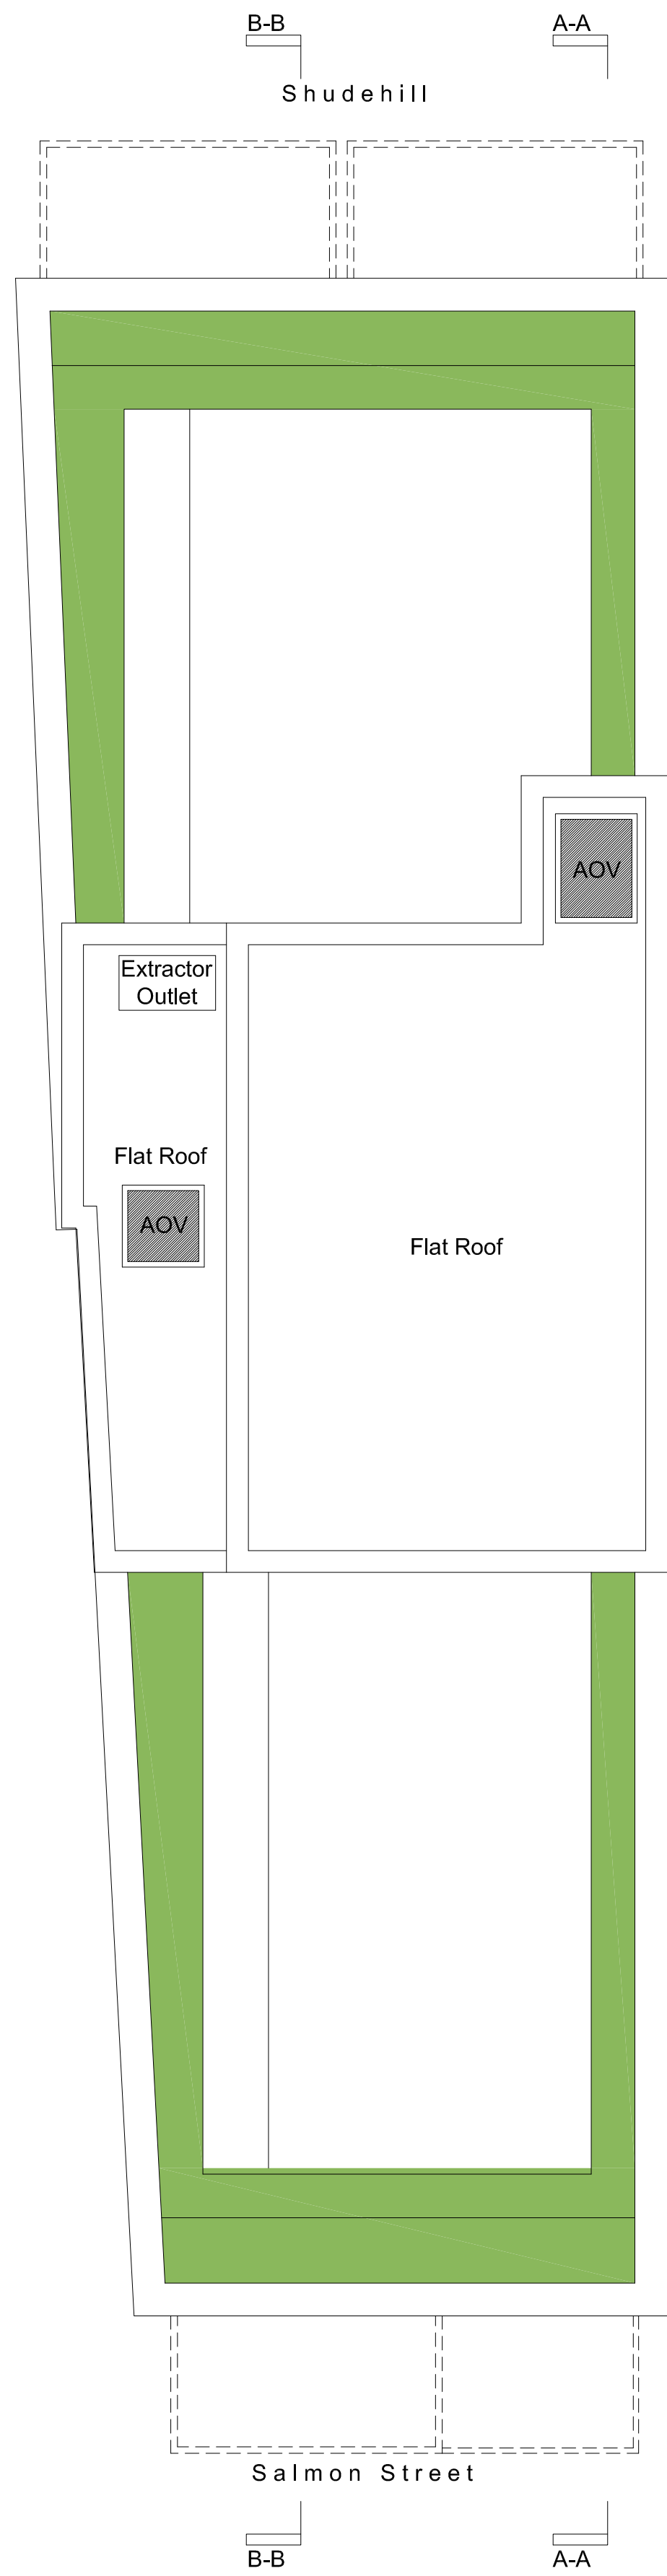

Proposed Roof Plan 1:50