


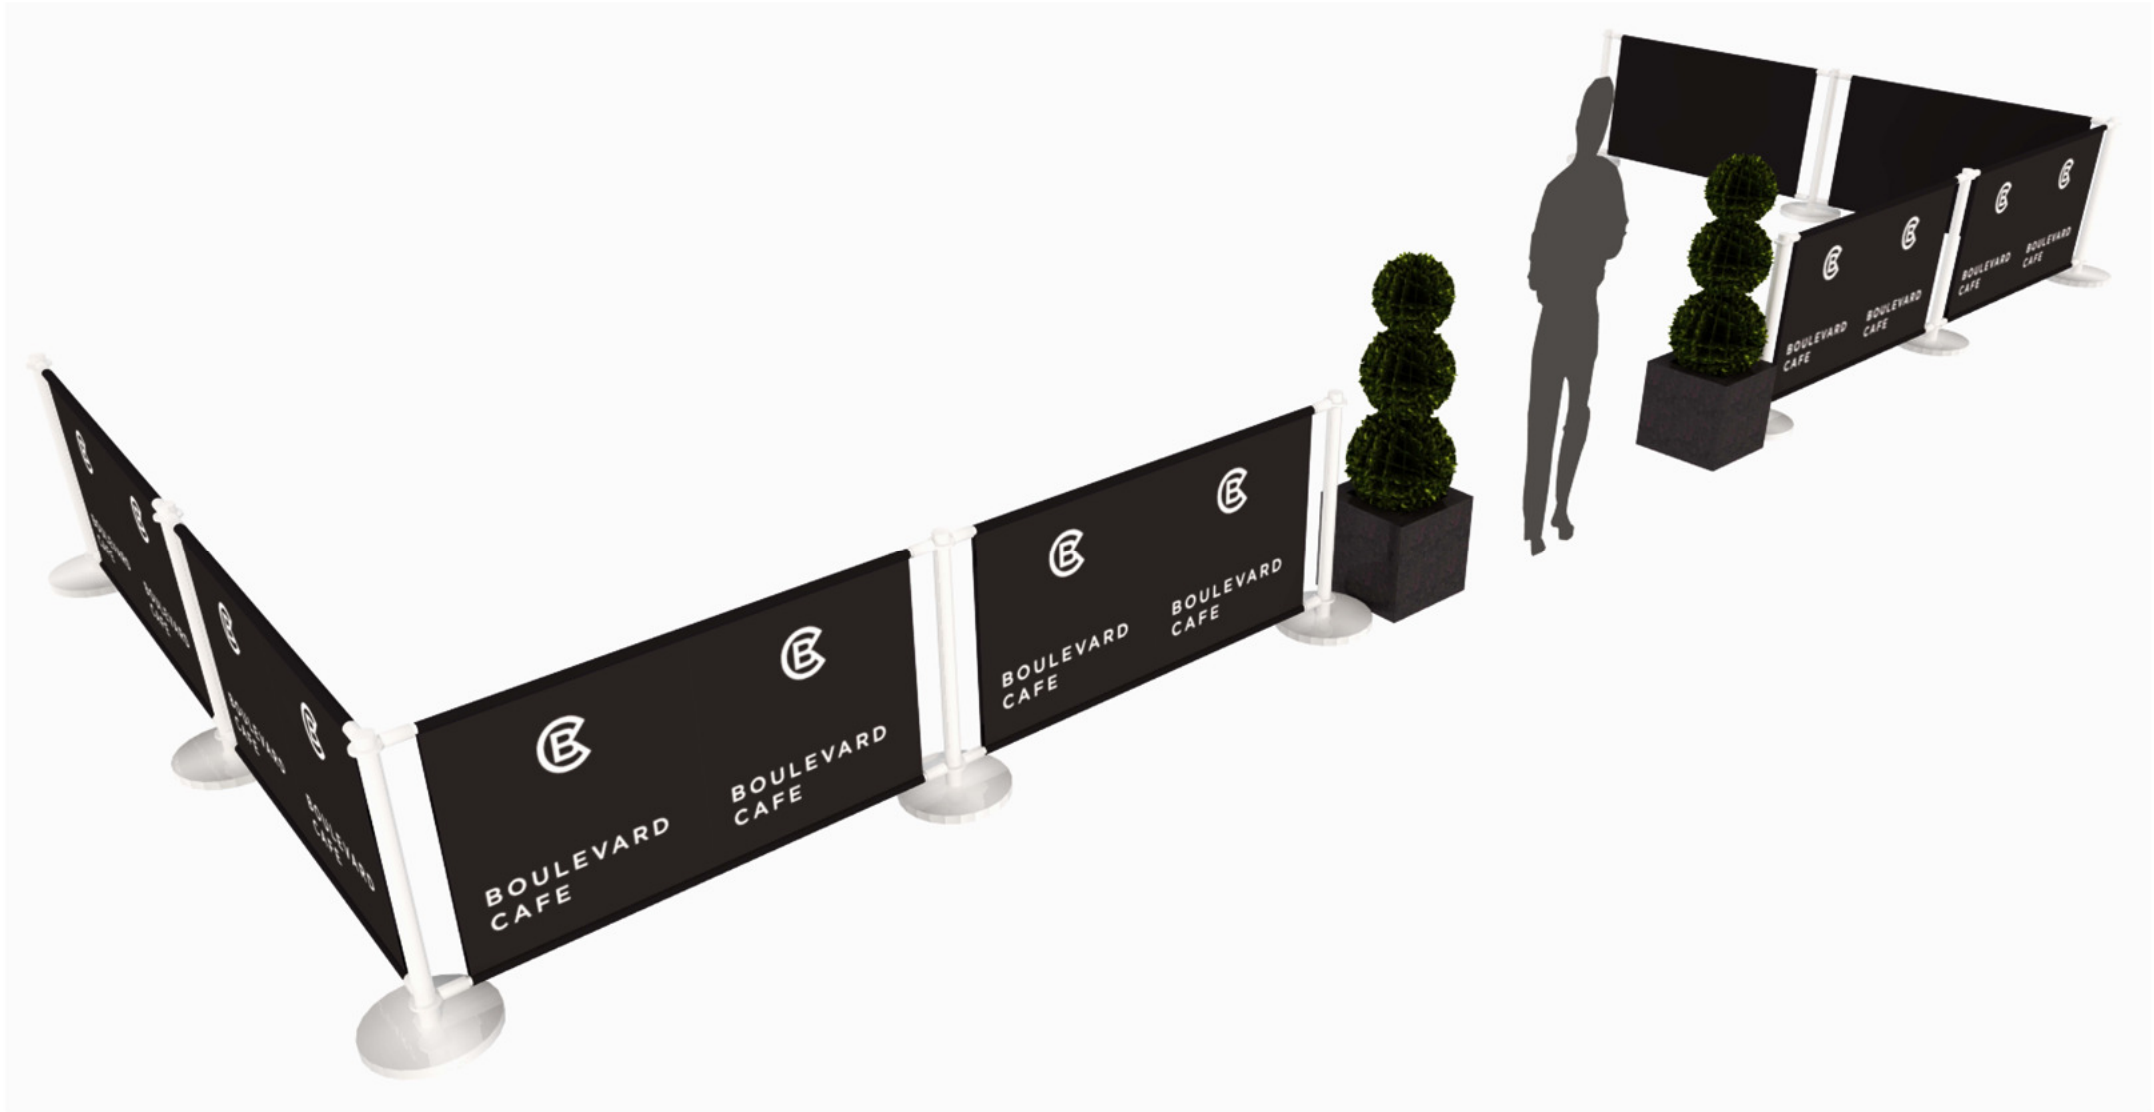


drawing number:
External screen barrier design 1

project:
Deli Concept - 22 Oldham Rd, Ancoats, Manchester M4 5DE

KDS
ARCHITECTURAL + INTERIOR DESIGN

e: info@kreativedesignsolutions.co.uk
w: www.kreativedesignsolutions.co.uk
m: 07940 393481

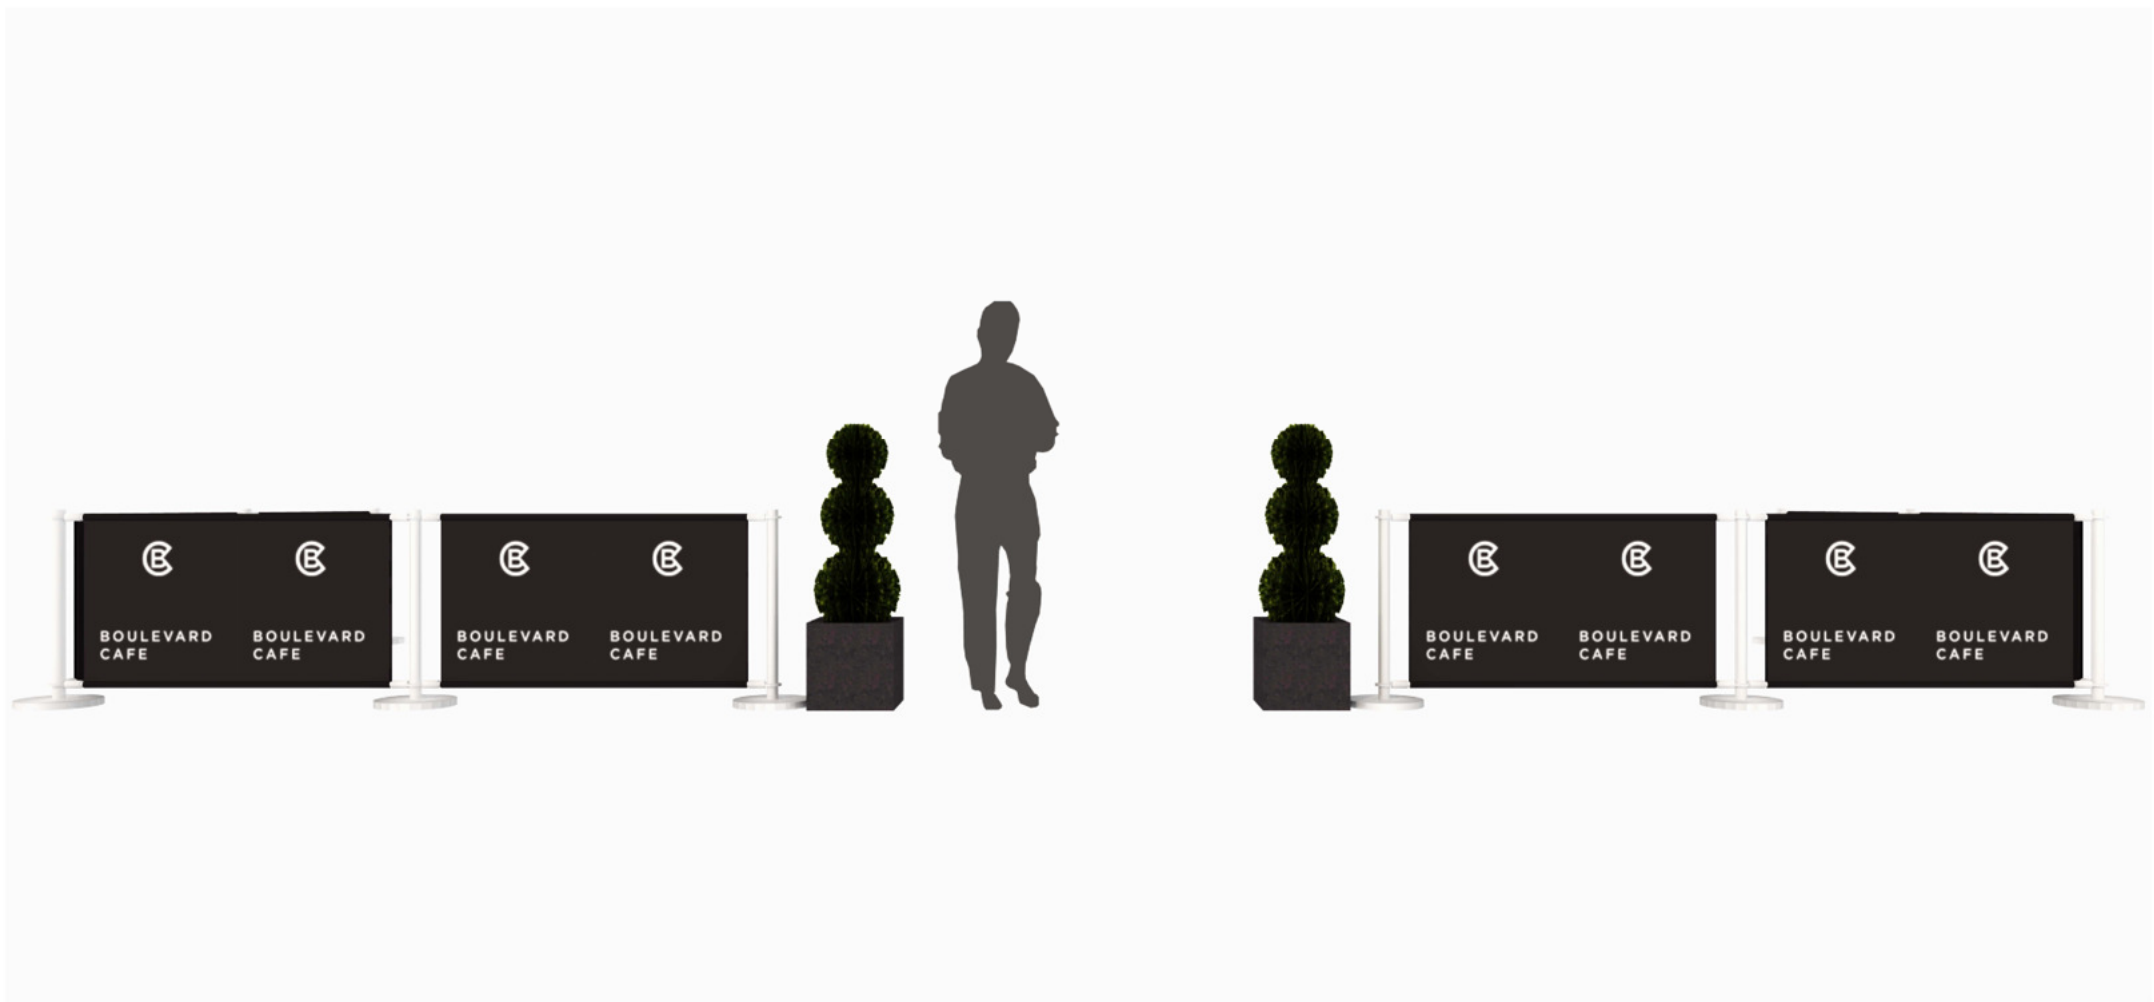

drawing number:
External screen barrier design 2

project:
Deli Concept - 22 Oldham Rd, Ancoats, Manchester M4 5DE

KDS
ARCHITECTURAL + INTERIOR DESIGN
e: info@kreativedesignsolutions.co.uk
w: www.kreativedesignsolutions.co.uk
m: 07940 393481



drawing number:
External screen barrier design 3

project:
Deli Concept - 22 Oldham Rd, Ancoats, Manchester M4 5DE

KDS
ARCHITECTURAL + INTERIOR DESIGN

e: info@kreativedesignsolutions.co.uk
w: www.kreativedesignsolutions.co.uk
m: 07940 393481



drawing number:
External screen barrier design 4

project:
Deli Concept - 22 Oldham Rd, Ancoats, Manchester M4 5DE

KDS
ARCHITECTURAL + INTERIOR DESIGN

e: info@kreativedesignsolutions.co.uk
w: www.kreativedesignsolutions.co.uk
m: 07940 393481