

Description:

- Typical arrangement for:  
Paving Type 6 Self Binding Gravel (PT6)

Material:


- Paving Type 6  
Q23/ 111
- Edge Type 3  
Q10 / 201 / 202
- Foundation and Sub Base  
To engineers detail and specification

Size:


- As stated

Sample:

- Refer to M80153\_3A\_L900

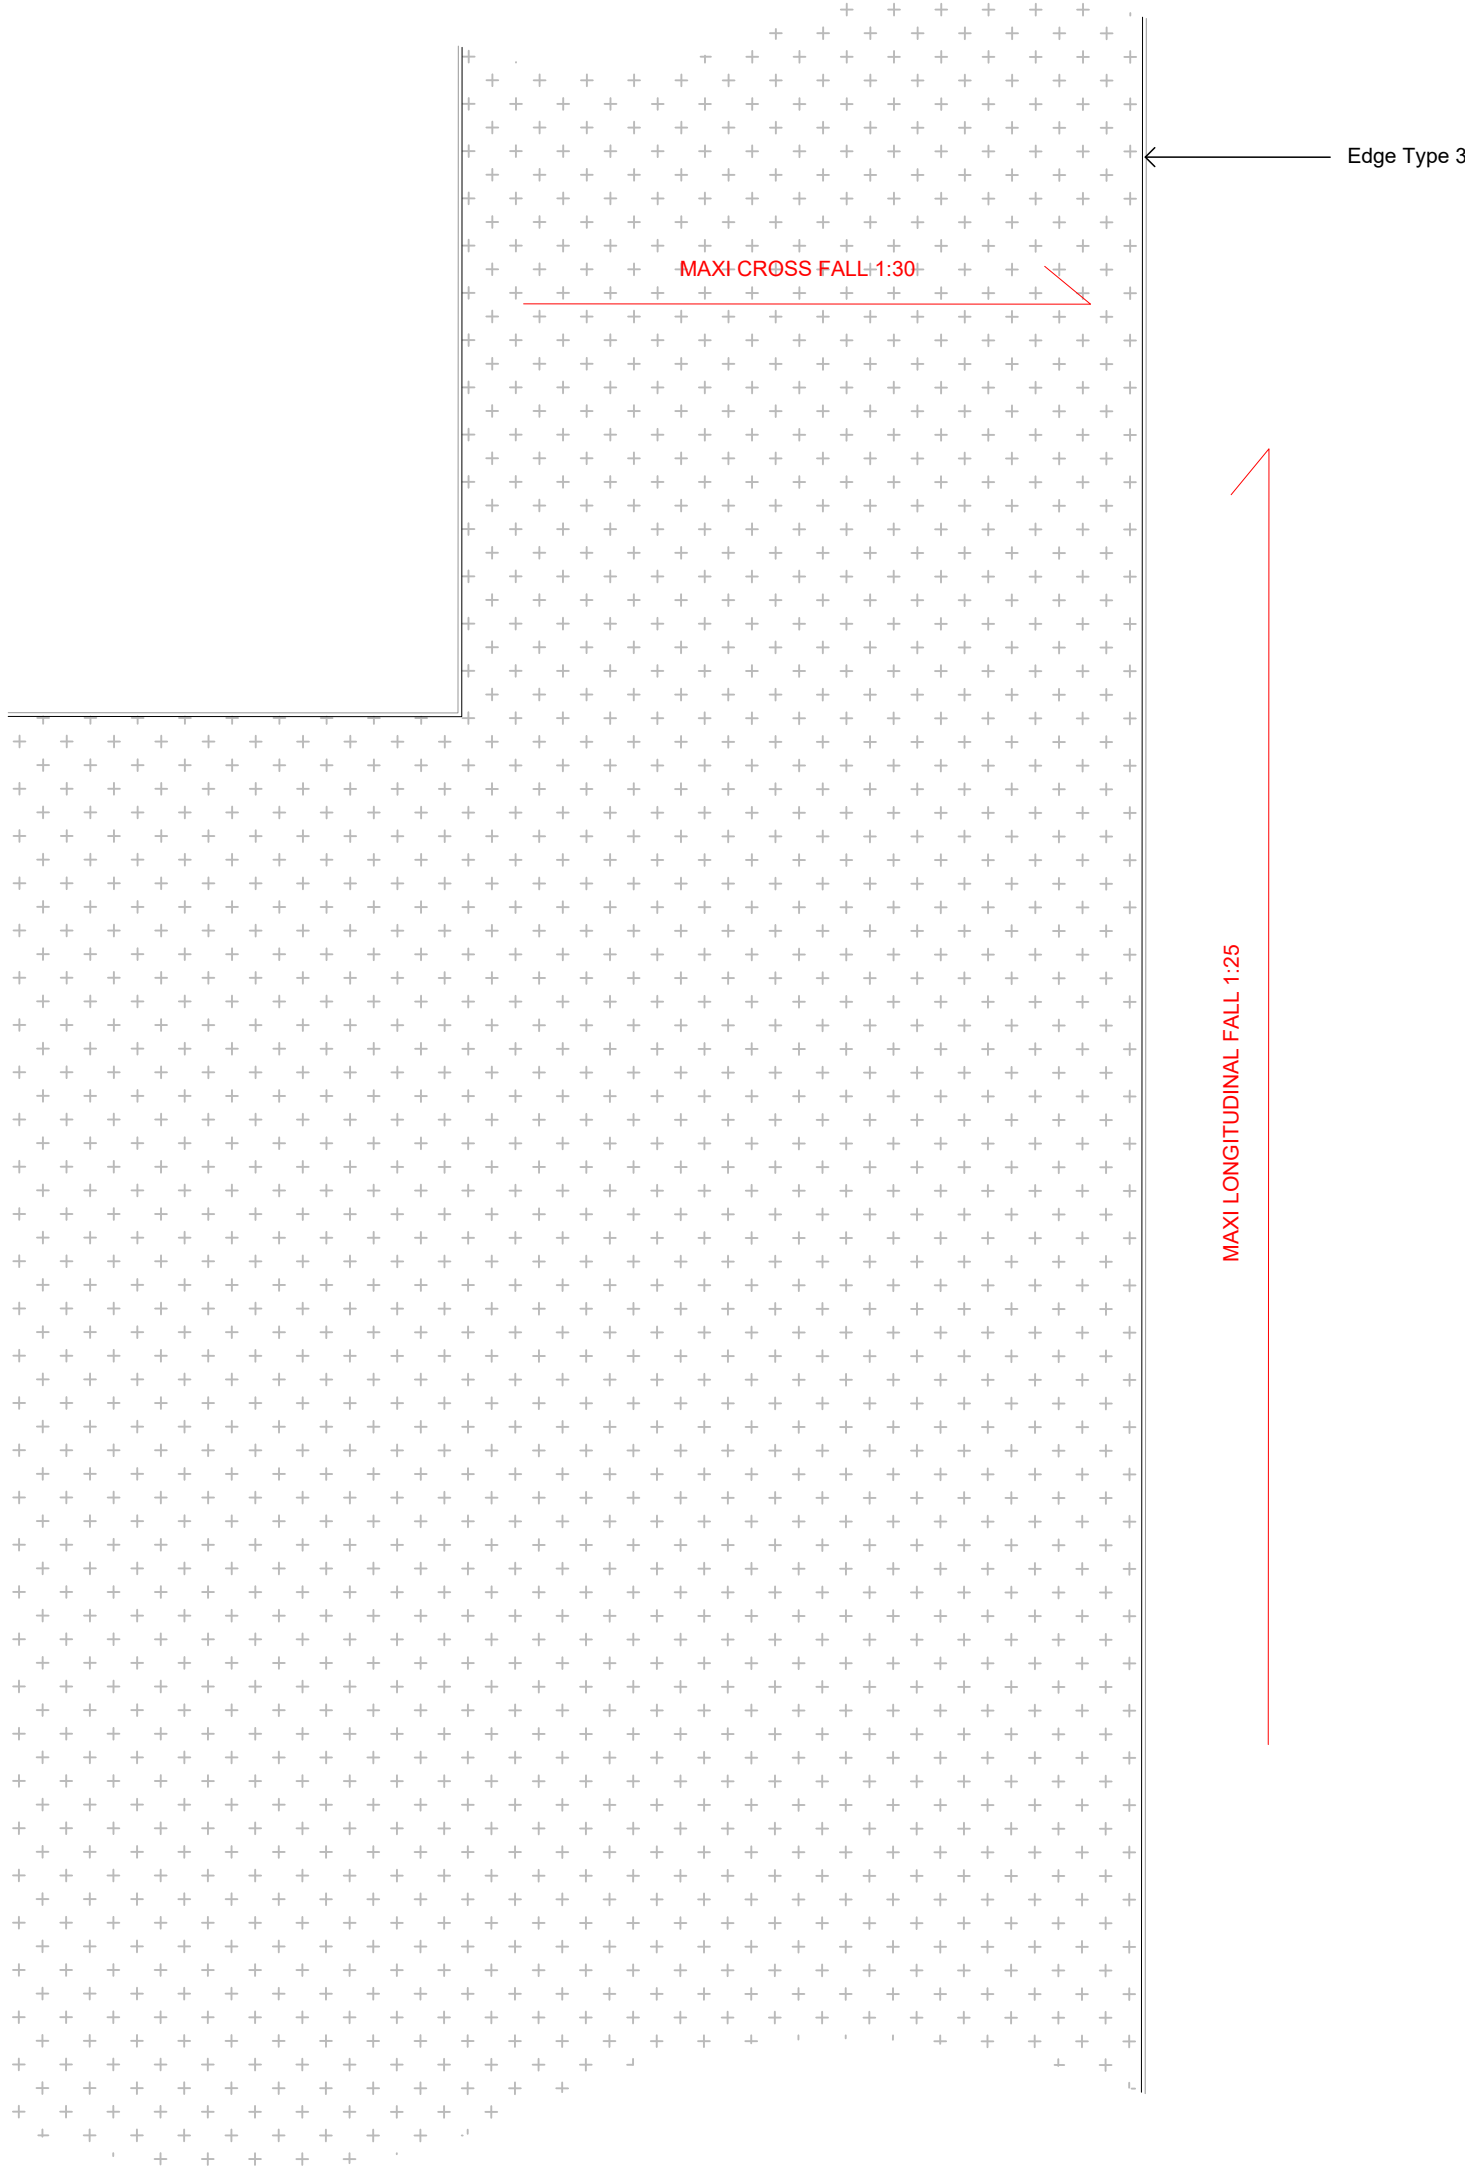

**001** PT6 TYPICAL PLAN  
sheet 3A\_L504  
Scale: 1 : 10

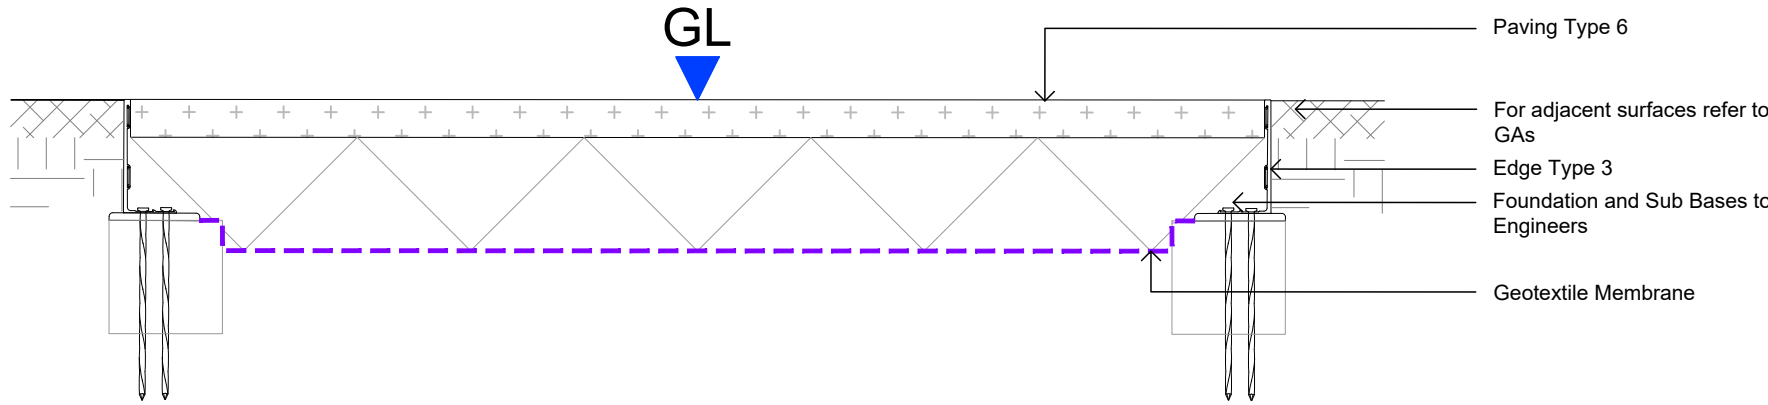

**002** PT6 TYPICAL SECTION  
sheet 3A\_L504  
Scale: 1 : 10

NOTES

1. This drawing is to be read in conjunction with all other drawings and specifications.
2. Do not scale off this drawing. Written dimensions to be taken only.
3. Any discrepancies found between this drawing and other drawings and specifications in the construction documents must be referred to the Landscape Architect prior to work commencing.
4. This drawing must not be copied in whole or in part without prior written consent of Optimised Environments Ltd.

| A     | CONSTRUCTION ISSUE | CO      | 12.06.20 |
|-------|--------------------|---------|----------|
| Issue | Revision           | Initial | Date     |

**open**  
optimised environments

optimised environments ltd

EDINBURGH 2nd Floor | Quartermile Two | 2 Lister Square | Edinburgh | EH3 9GL  
t: 0131 221 9820 | e: optimisedenvironments.com

LONDON Warford Court | 29 The Giron Street | London | EC2N 3AT  
t: 020 79474562 | e: optimisedenvironments.com

MANCHESTER 13 Swan Street | Manchester | M4 5JJ  
t: 0161 696 7550 | e: optimisedenvironments.com

Optimised Environments Ltd. Registered in England 10108000  
Registered address: 13 Swan Street, Manchester, M4 5JJ, England. Company No: 07594242

Client  
**Urban Splash**

Project  
**NEW ISLINGTON PHASE 3A**  
**Manchester**

Drawing Title  
**PAVING TYPE 6 (PT6)**  
**Page 1 of 1**

Scale Bar 0.1m 0.2m 0.3m 0.4m 0.5m North

Scale: 1:10@A1 Date: 29 01 20

By: CO Status: CONSTRUCTION

Checked: AW Approved: AW

| Drawing Number | Rev |
|----------------|-----|
| M80153_3A_L504 | A   |