
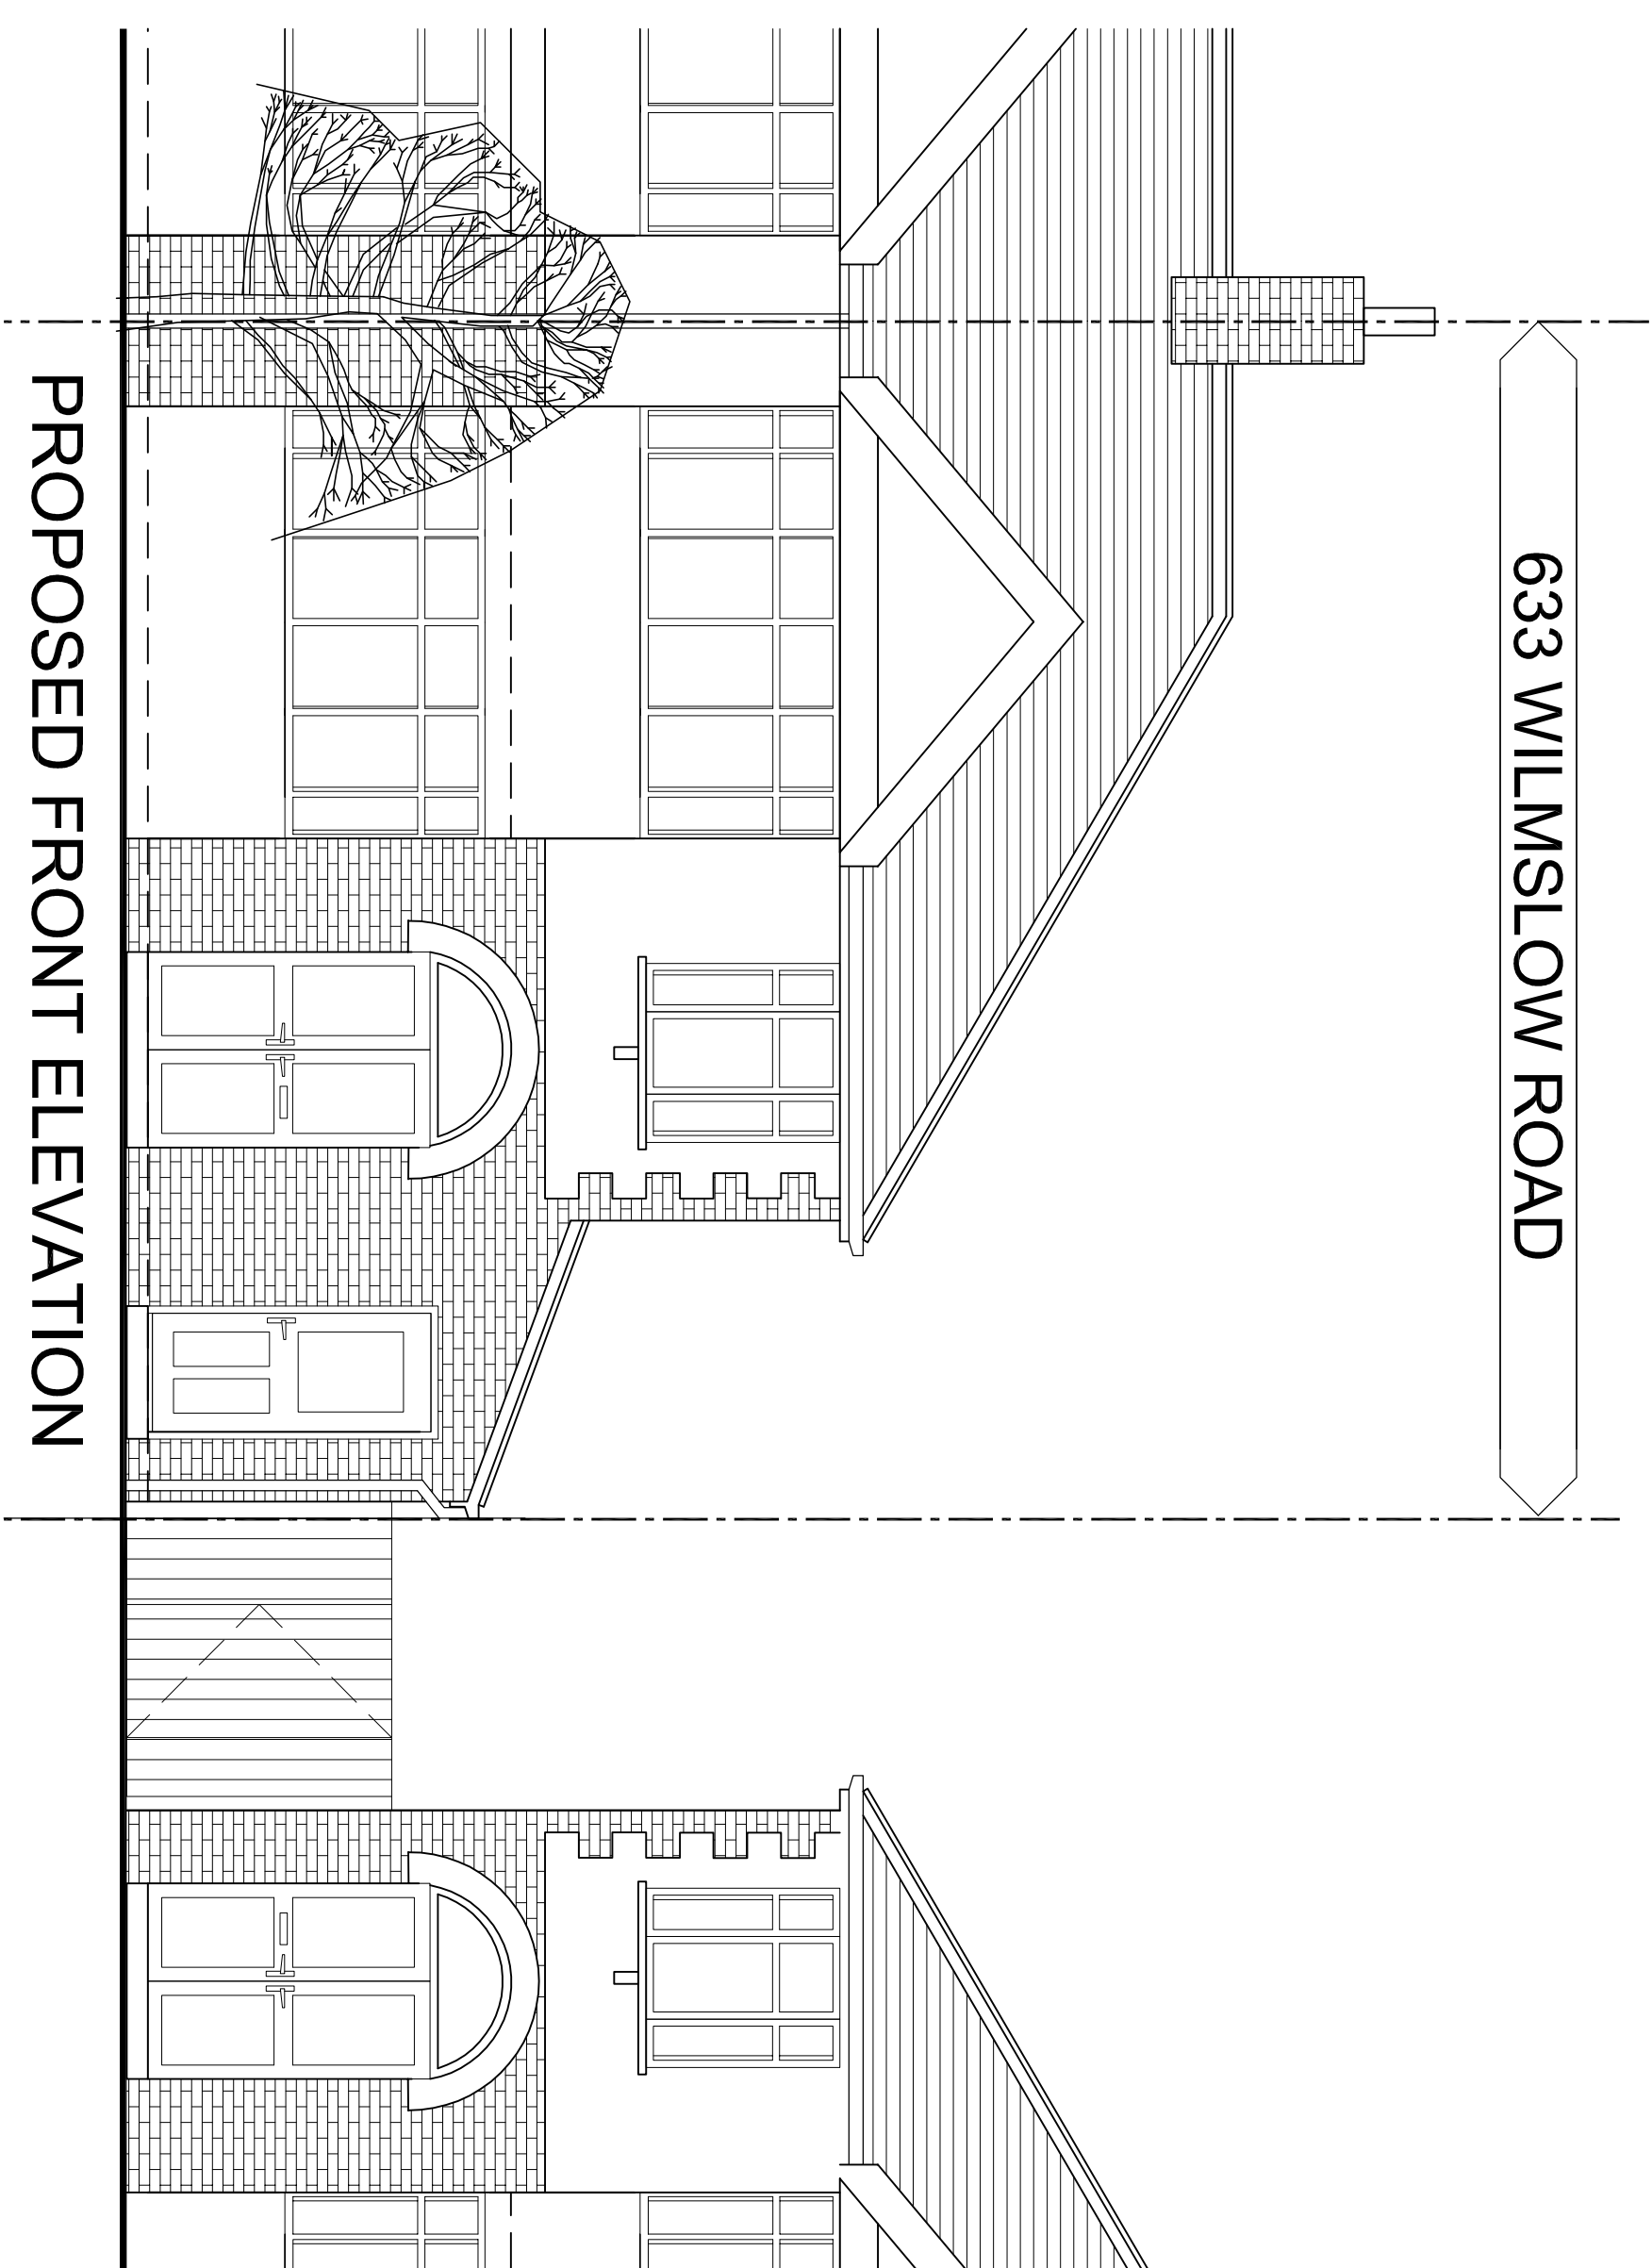


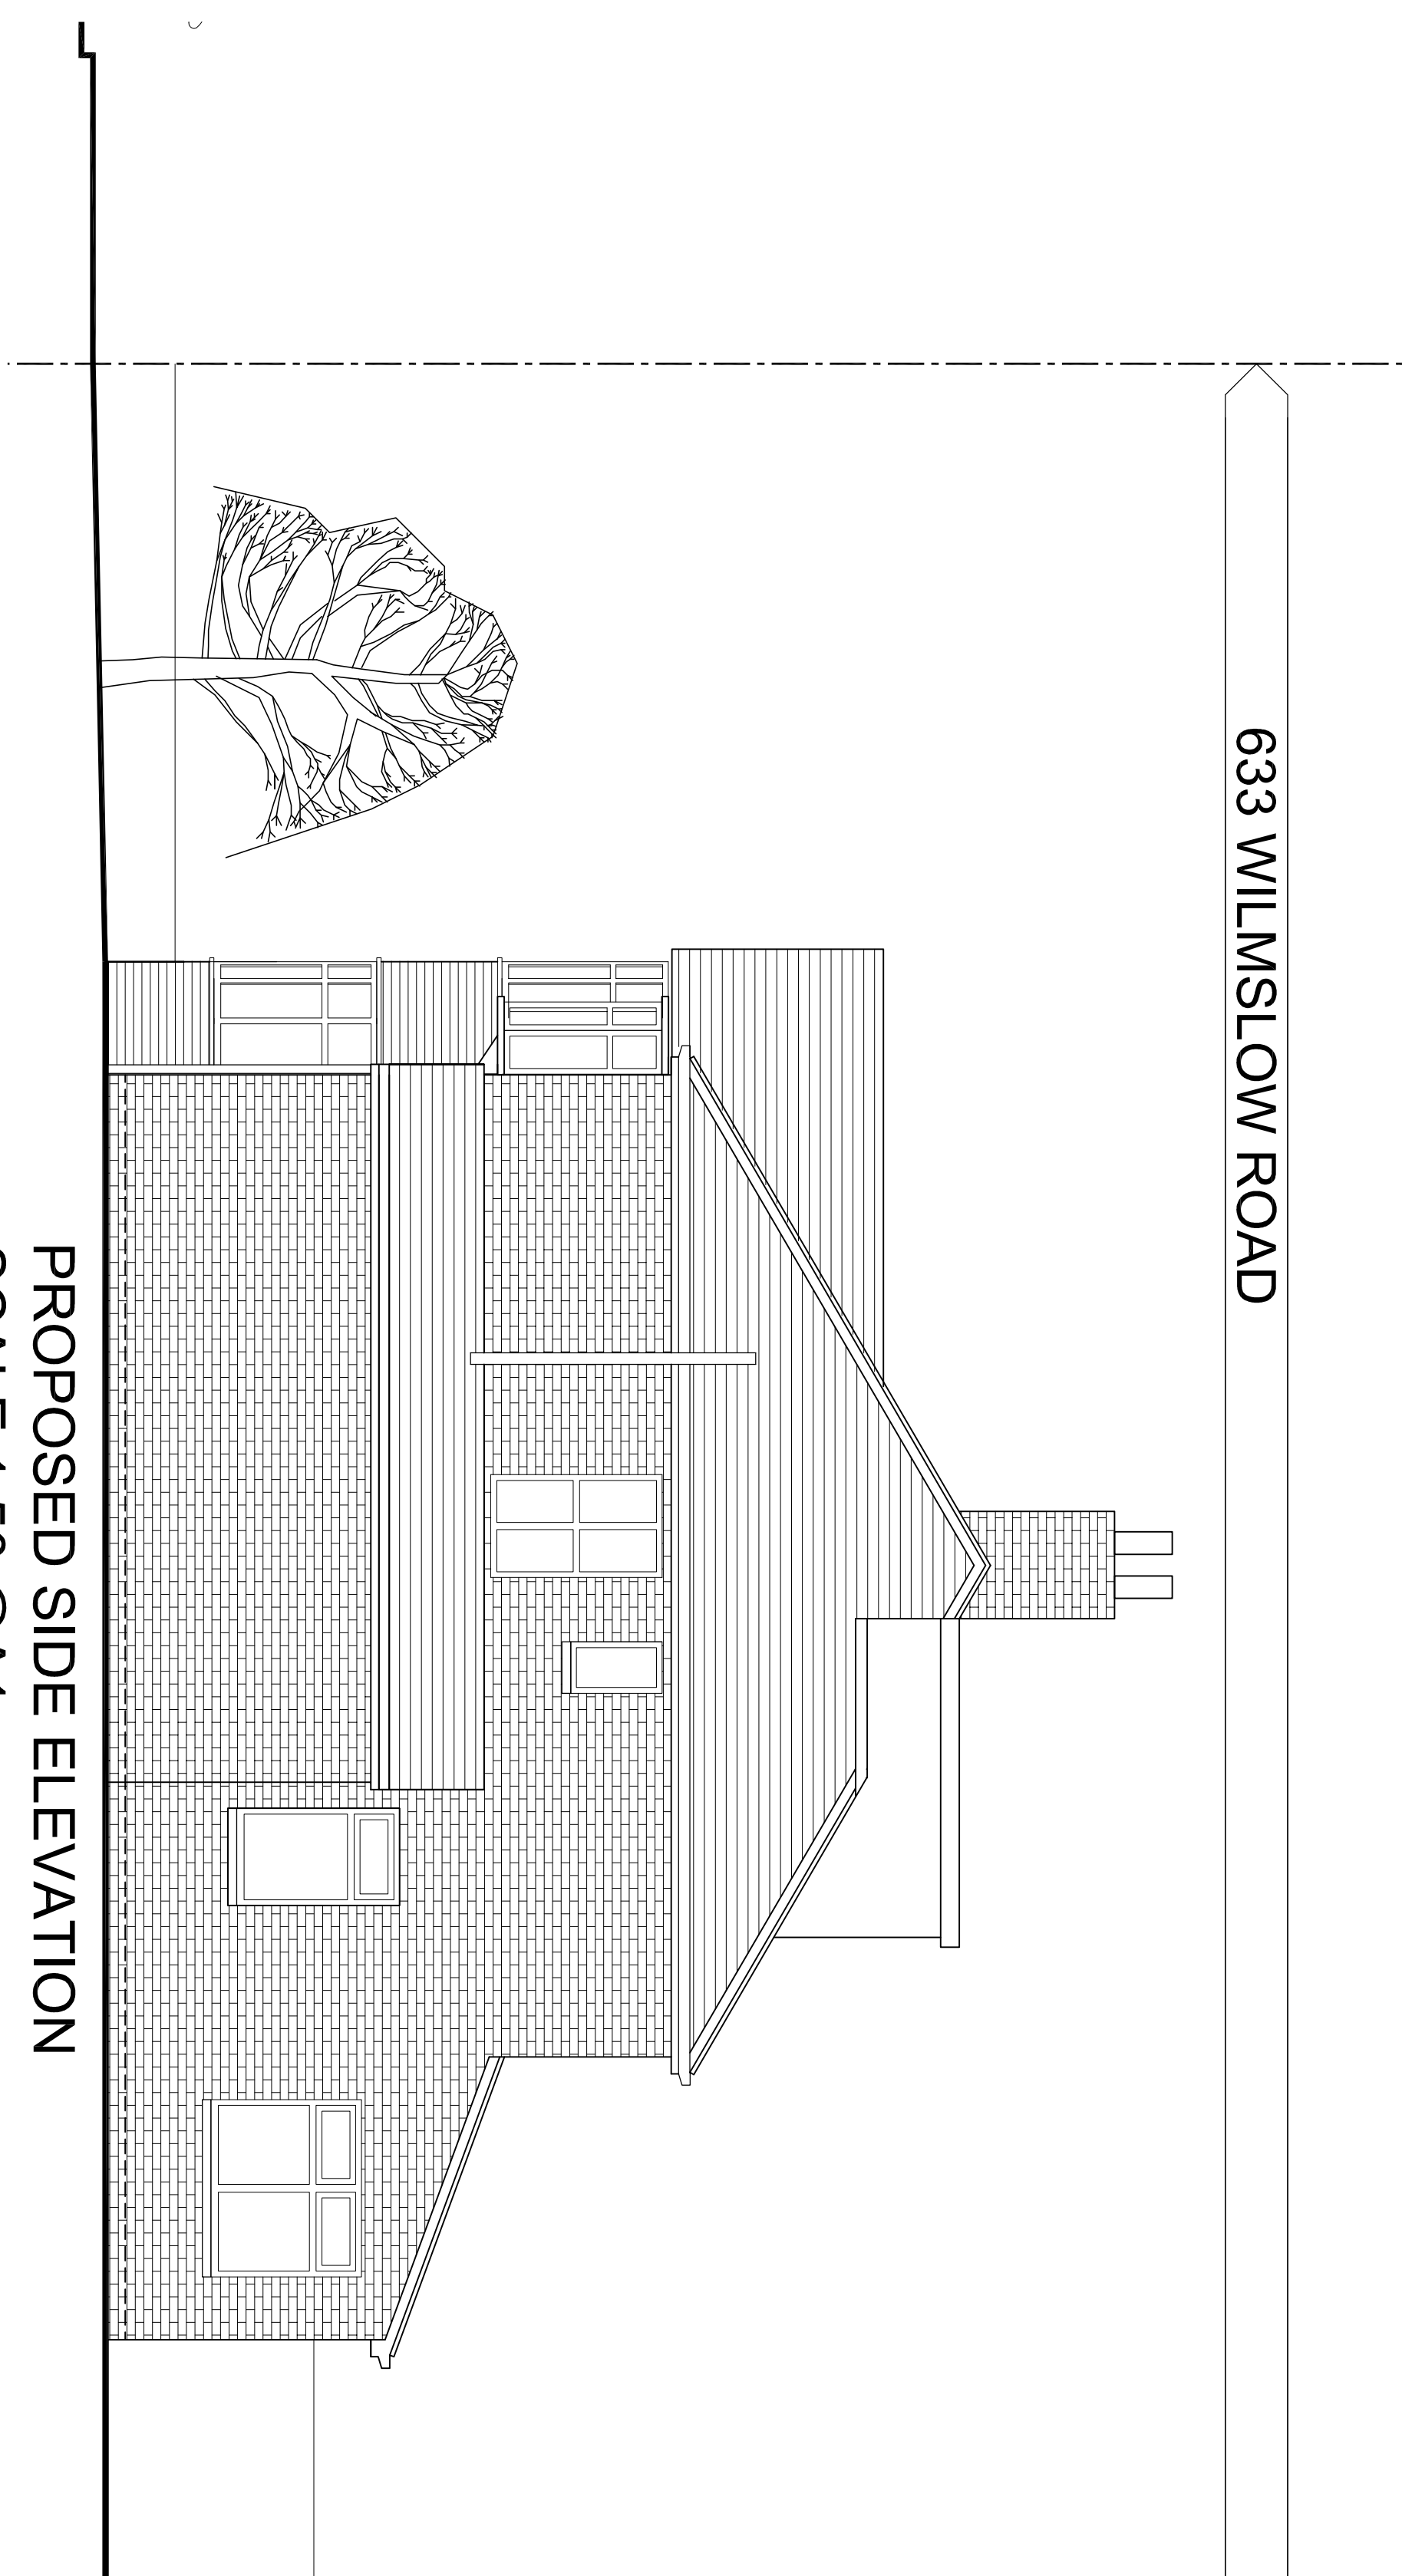

REV:	DATE:	DETAILS:
------	-------	----------

BM ARCHITECTURAL SERVICES
128 GLOSSOP ROAD,
MARPLE BRIDGE,
STOCKPORT SK6 5EL
Tel: 07415 49300
email: benjamin@maguire10@gmail.com

PROJECT
PROPOSED SIDE EXTENSION AT
633 WILLMSLOW ROAD,
WITTINGTON M20 6DF

TITLE: PROPOSED LAYOUT-ELEVATIONS

CLIENT: MRS. CHARLOTTE RIMMER AND FAMILY

SCALE: 1:100, 1:50 @A1 DATE: 02/ 2021 DRAWN: BN

STATUS: PLANNING

DRAWING NO: **BM0221/WILMS/PL4** REV: