
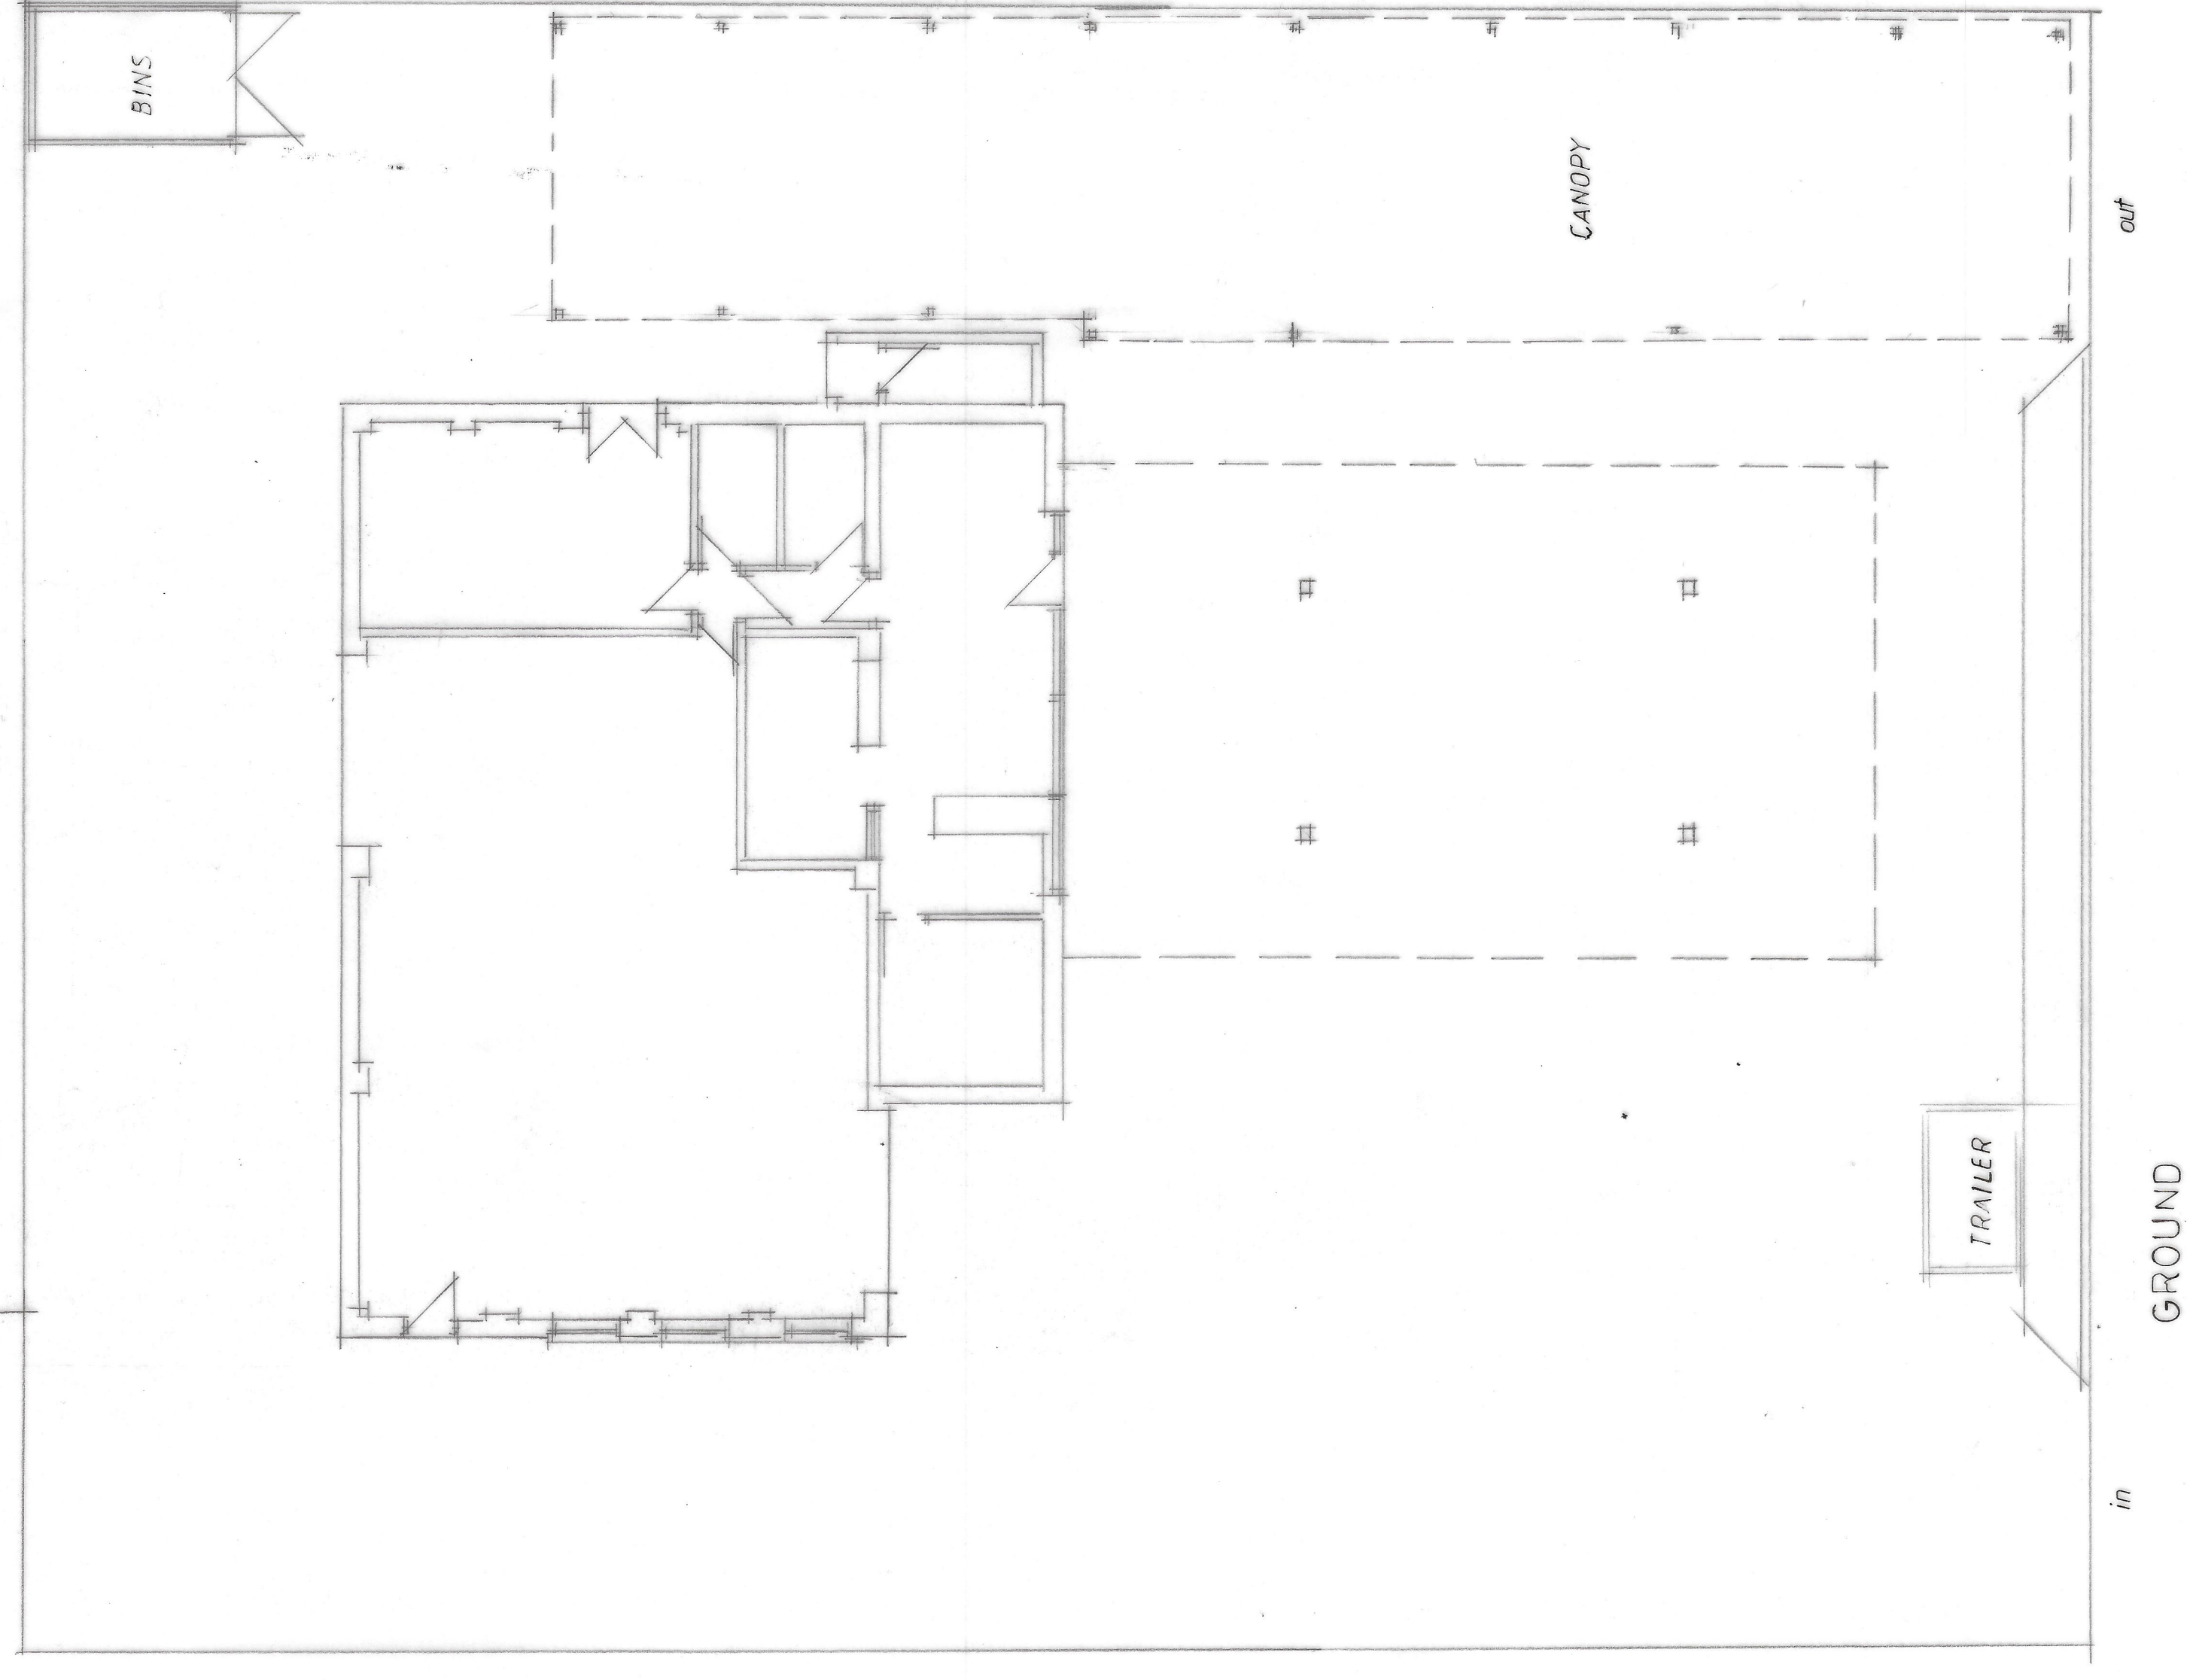
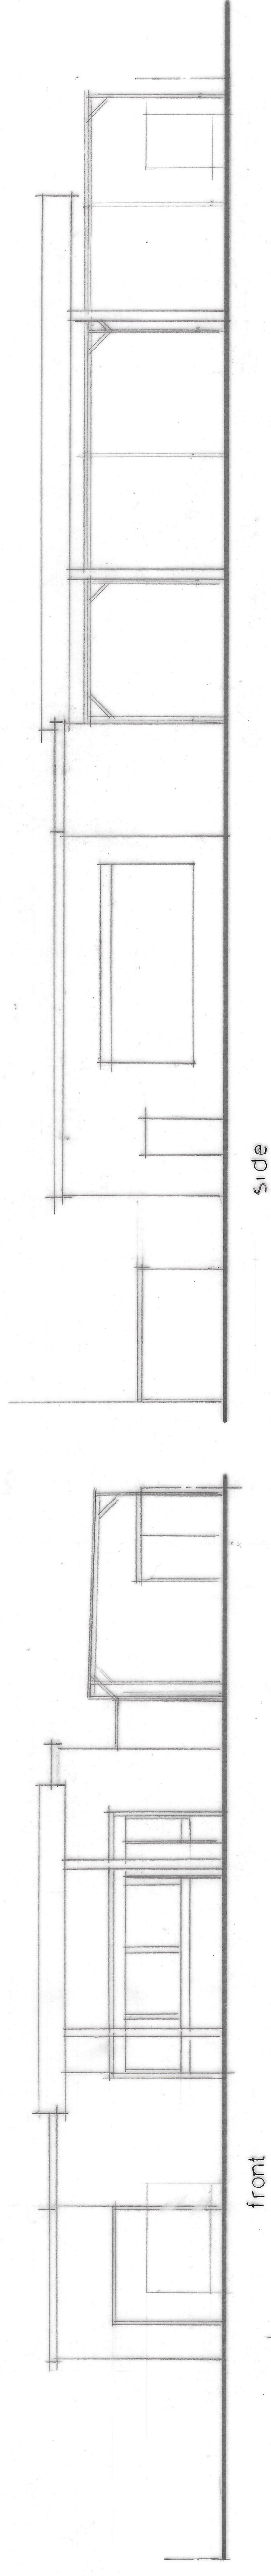


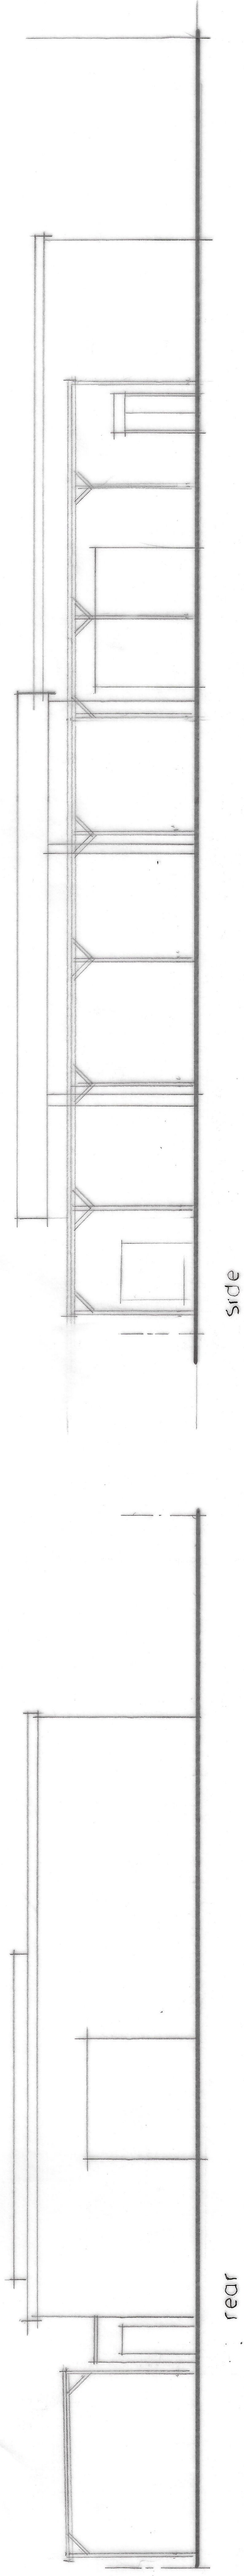

CLIENT SUPER QUICK SHINE 302 BARLOW MOOR ROAD CHORLTON M21 6AY										
JOB TITLE RETENSION OF CANOPY AND MOBILE REFRESHMENT TRAILER										
DRG. TITLE PLANS AND ELEVATIONS AS PROPOSED										
HOLBOROW + ORMESHER <i>Limited</i>										
architectural & interior design										
Station House Adams Hill Knusford Cheshire WA16 6DN telephone : 01565 652275 fax : 01565 750501										
ISSUE	ORIGINAL	1	2	3	4	5	6	7		
REVISION										
DATE										
DRAWN										
CHECKED										
APPROVED										
SCALE	1 - 100 at A1									
DRAWING	2147 / 21/02									
NUMBER										