



PLANNING

notes:
Do not scale from this drawing. All dimensions (unless stated otherwise) are in mm.
All specifications, dimensions & conditions on site to be checked & verified by the contractor prior to commencing any form of demolition, construction and/or fabrication on or off site.
Liability shall not be taken for any defects in this drawing unless prior to works commencing, this drawing & all of it's dimensions have been checked & verified.


scale bars:		TO BE USED ONLY AS GUIDANCE									
1:5	mm	0	50	100	150	200	250	300	350	400	450
1:10	mm	0	100	200	300	400	500	600	700	800	900
1:20	mm	0	200	400	600	800	1000	1200	1400	1600	1800
1:50	mm	0	500	1000	1500	2000	2500	3000	3500	4000	4500

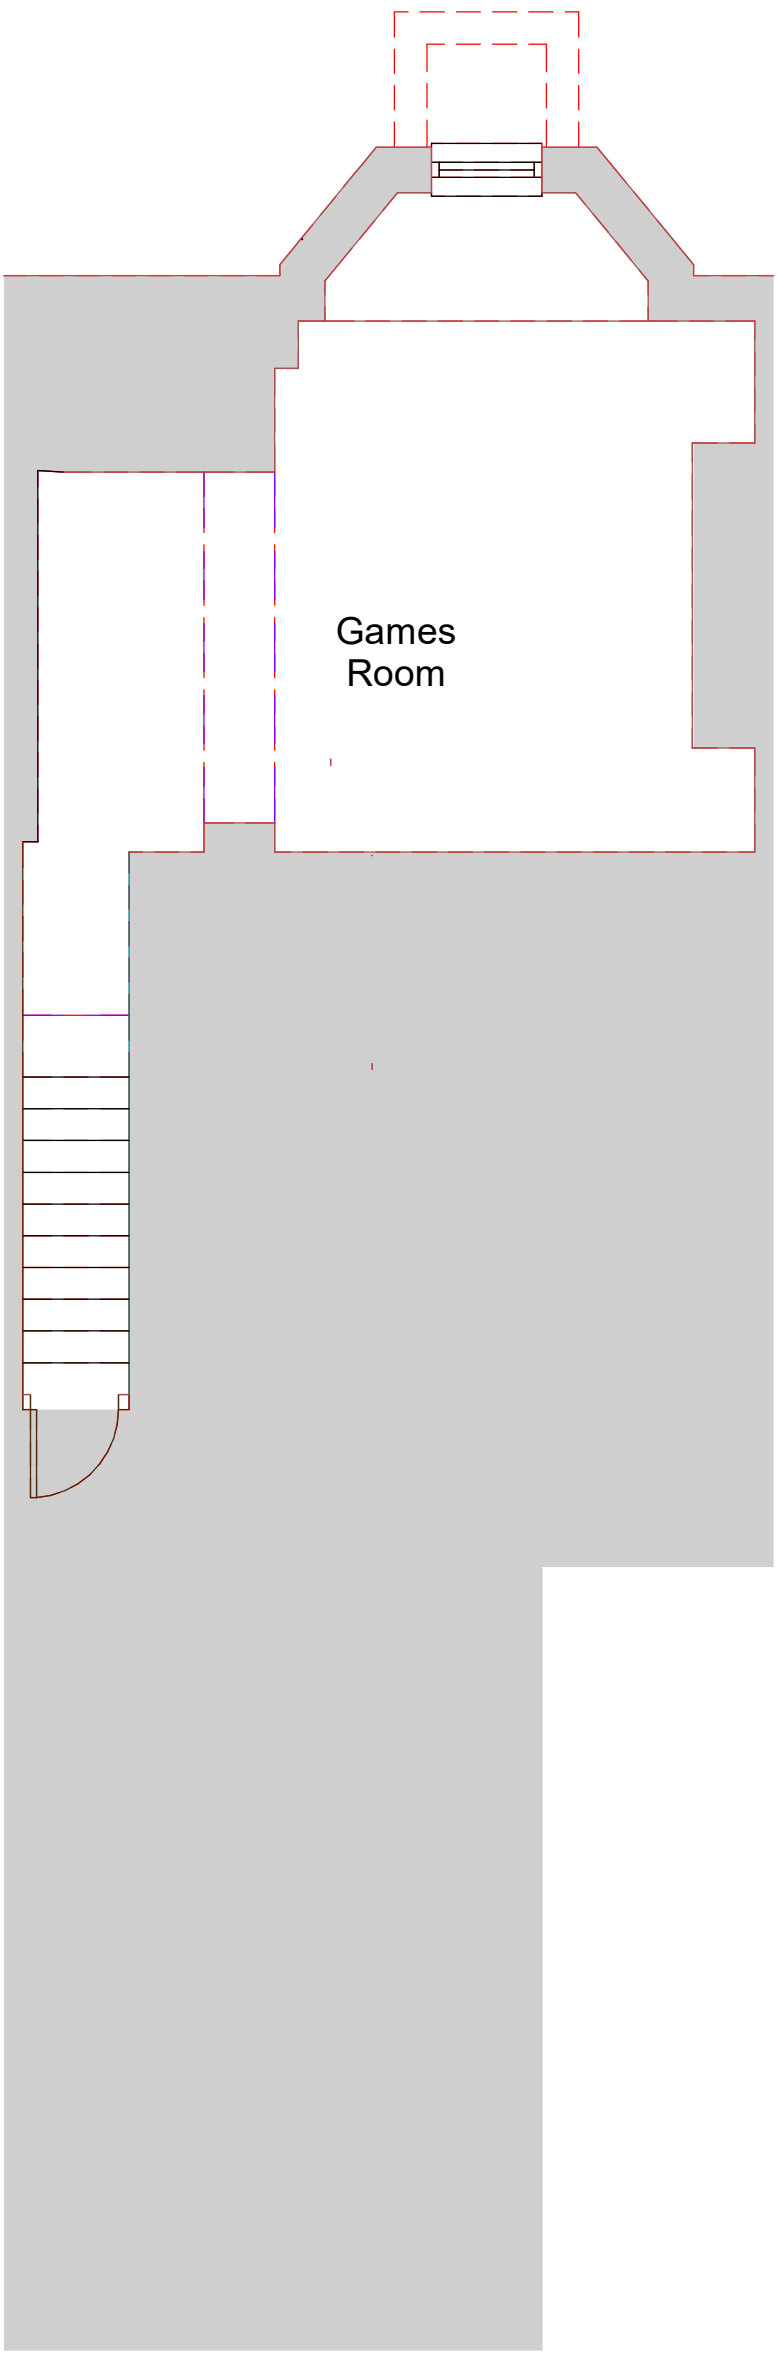


1 Plan -01 Basement Proposed
1 : 50

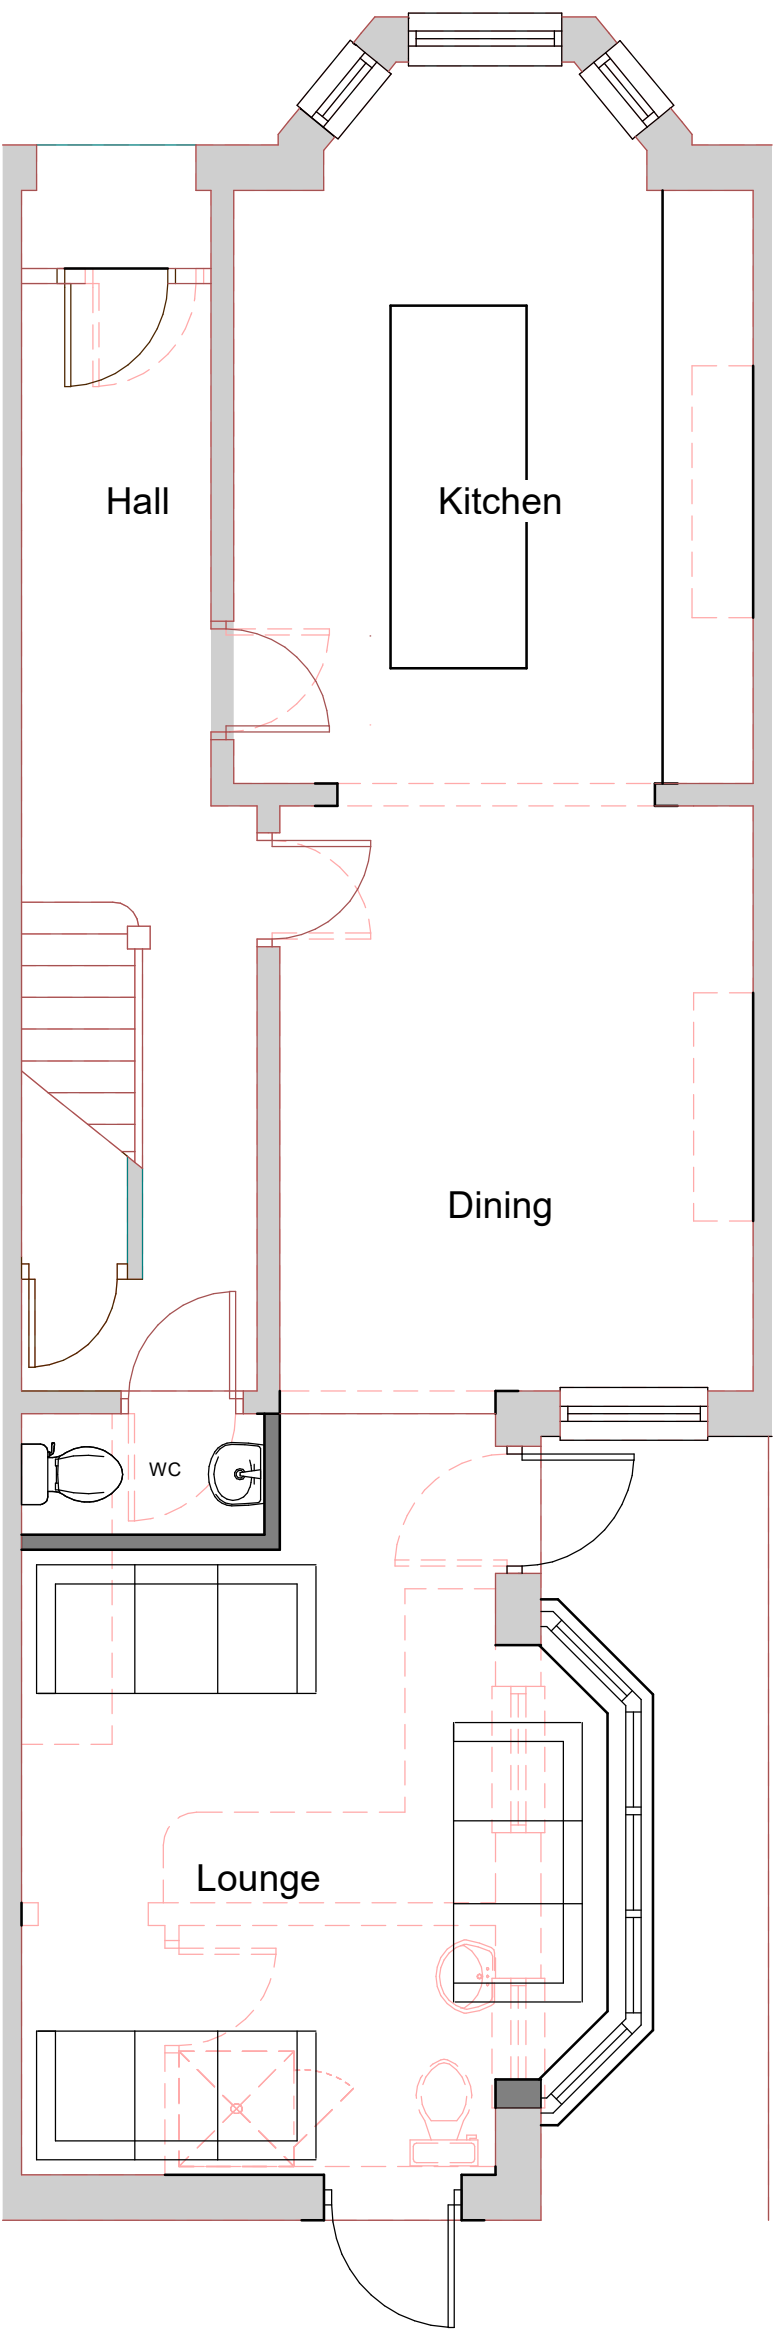

2 Plan 00 Ground Proposed
1 : 50

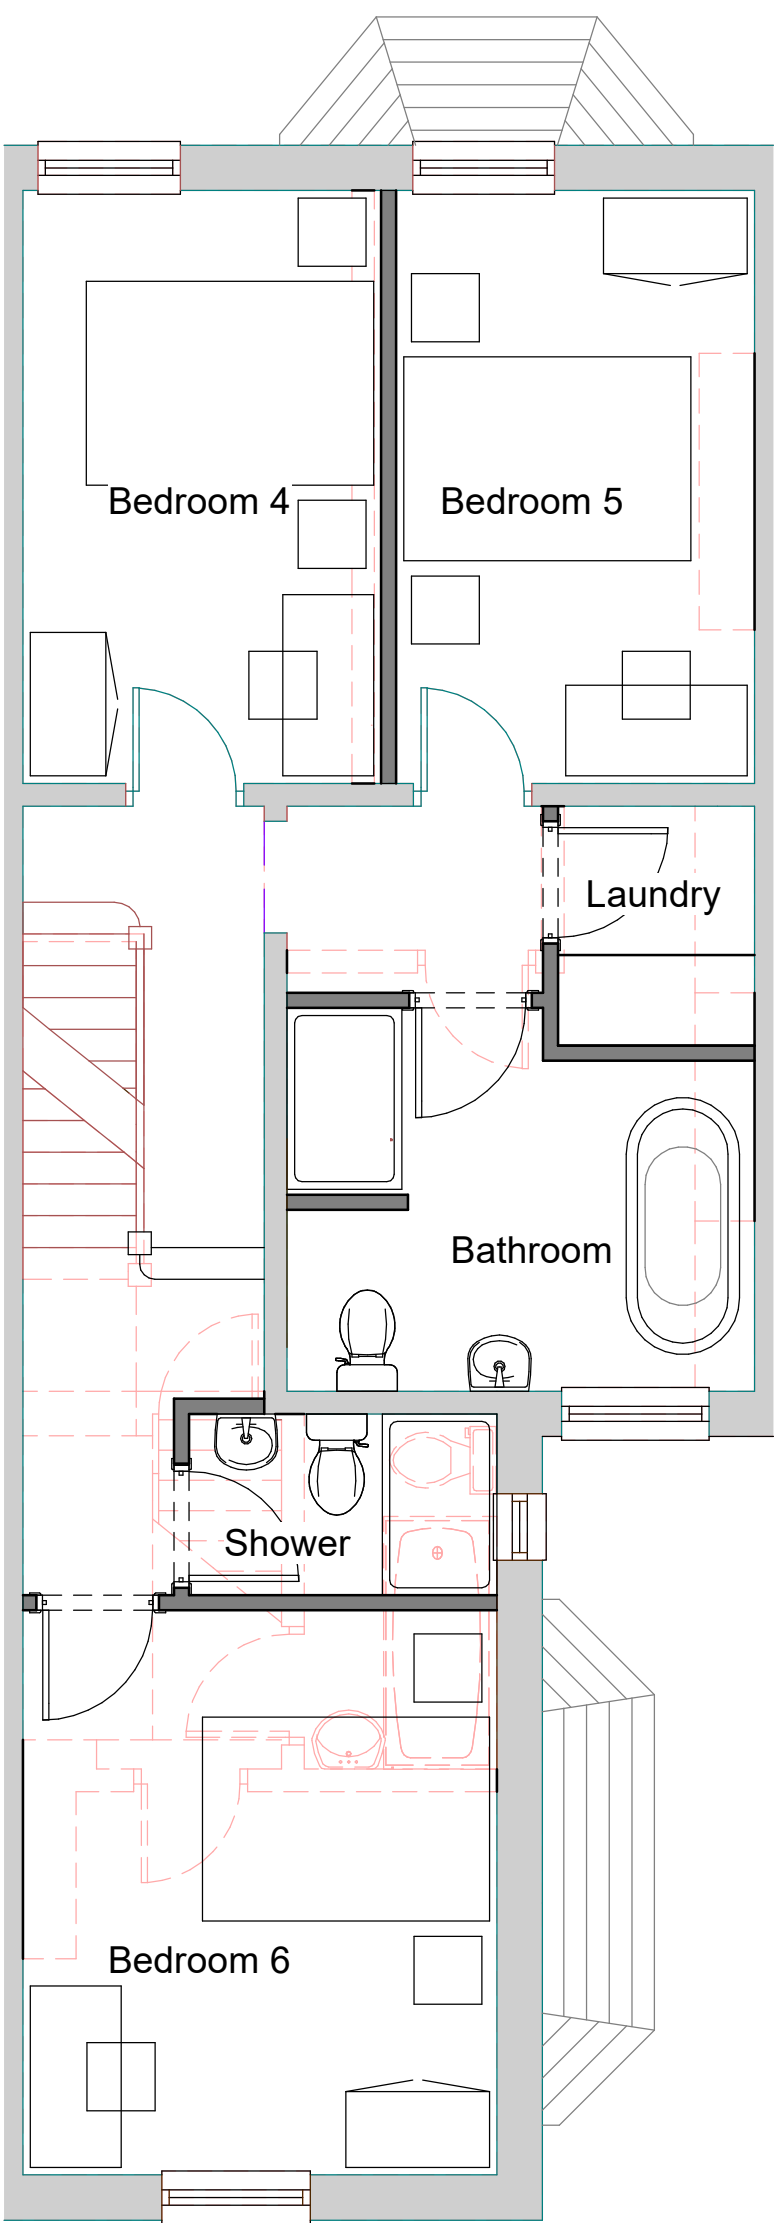

3 Plan 01 First Proposed
1 : 50

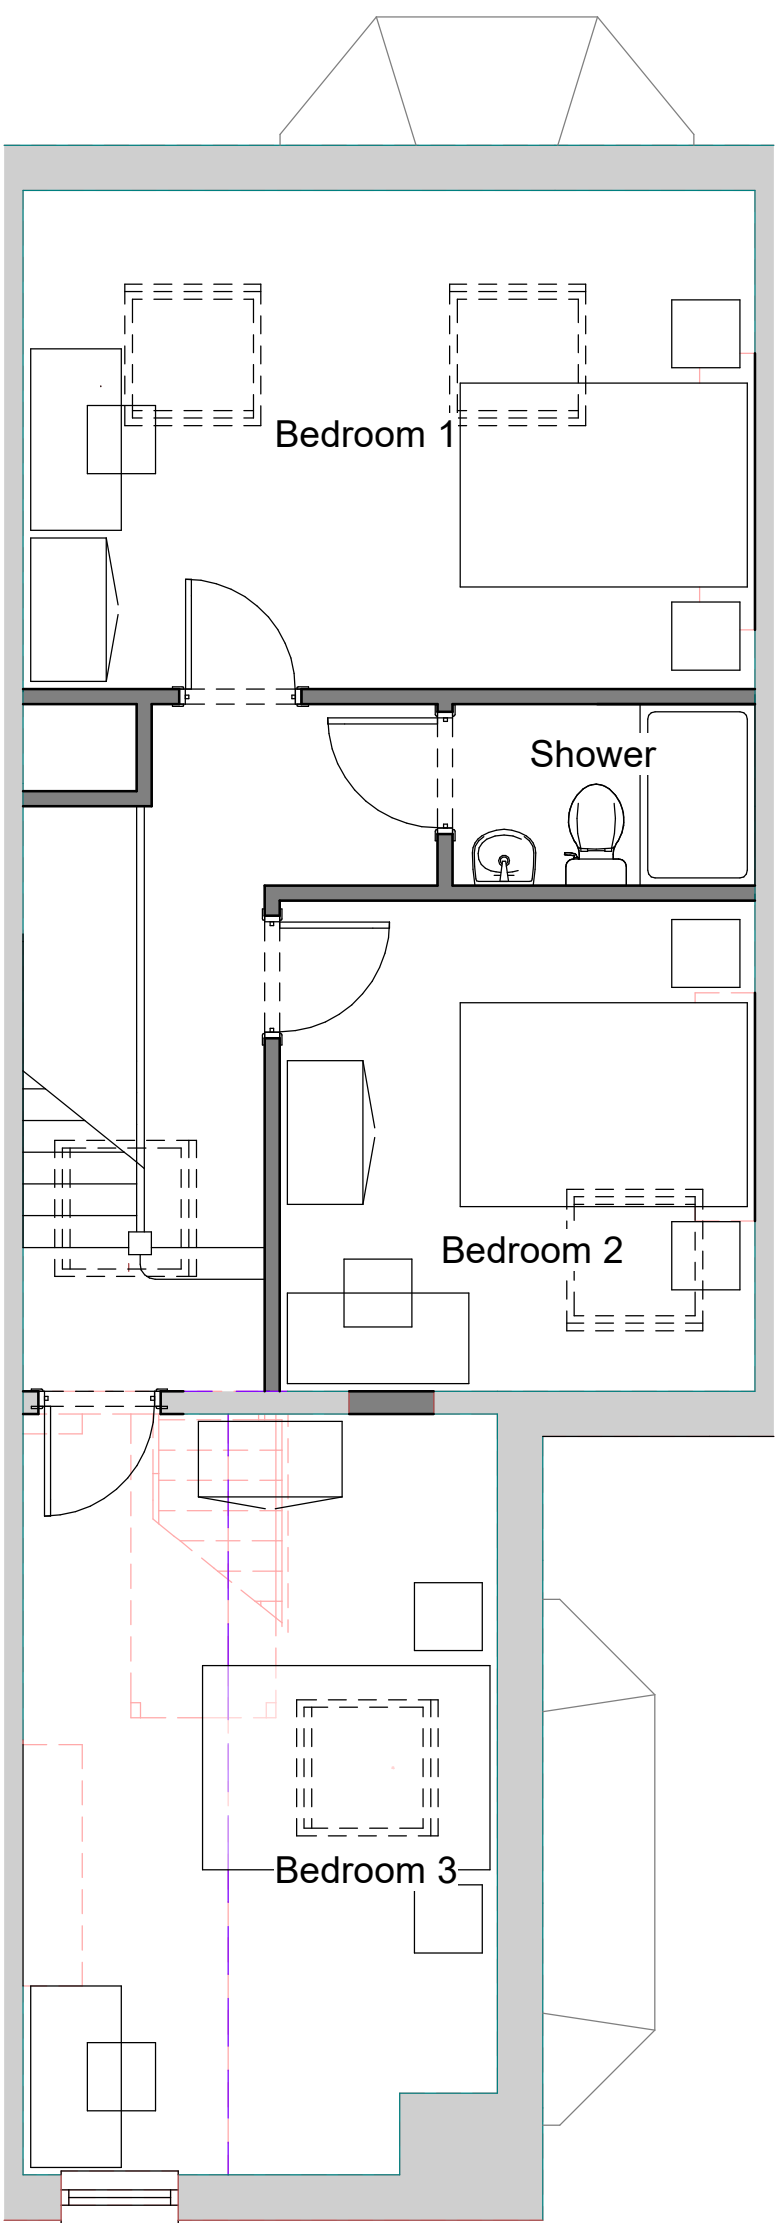

4 Plan 02 Second Proposed
1 : 50

Architectural Design & Planning rjfdesign	sheet:		rev:		date:	
	Proposed Plans					
	Refurbishment/Reordering					
	29 Talbot Road					
	project:					
	client:					
	JMKM LLP					
	scale:					
	1 : 50 @ A1 1 : 50 @ A3					
	date:					
	20/02/21					
	modeller:					
	drafter: RJF approver: RJF					
	job no:					
	dwg no:					
	rev:					
	20.004 01250					

Architectural
Design &
Planning

rjfdesign

99 Turves Road, Cheadle Hulme, Cheadle, Cheshire. SK8 6AJ
tel: 0844 884 4567 email: studio@rjfdesign.co.uk

© the copyright of this drawing is held by rjf design & no reproduction is allowed without prior permission