


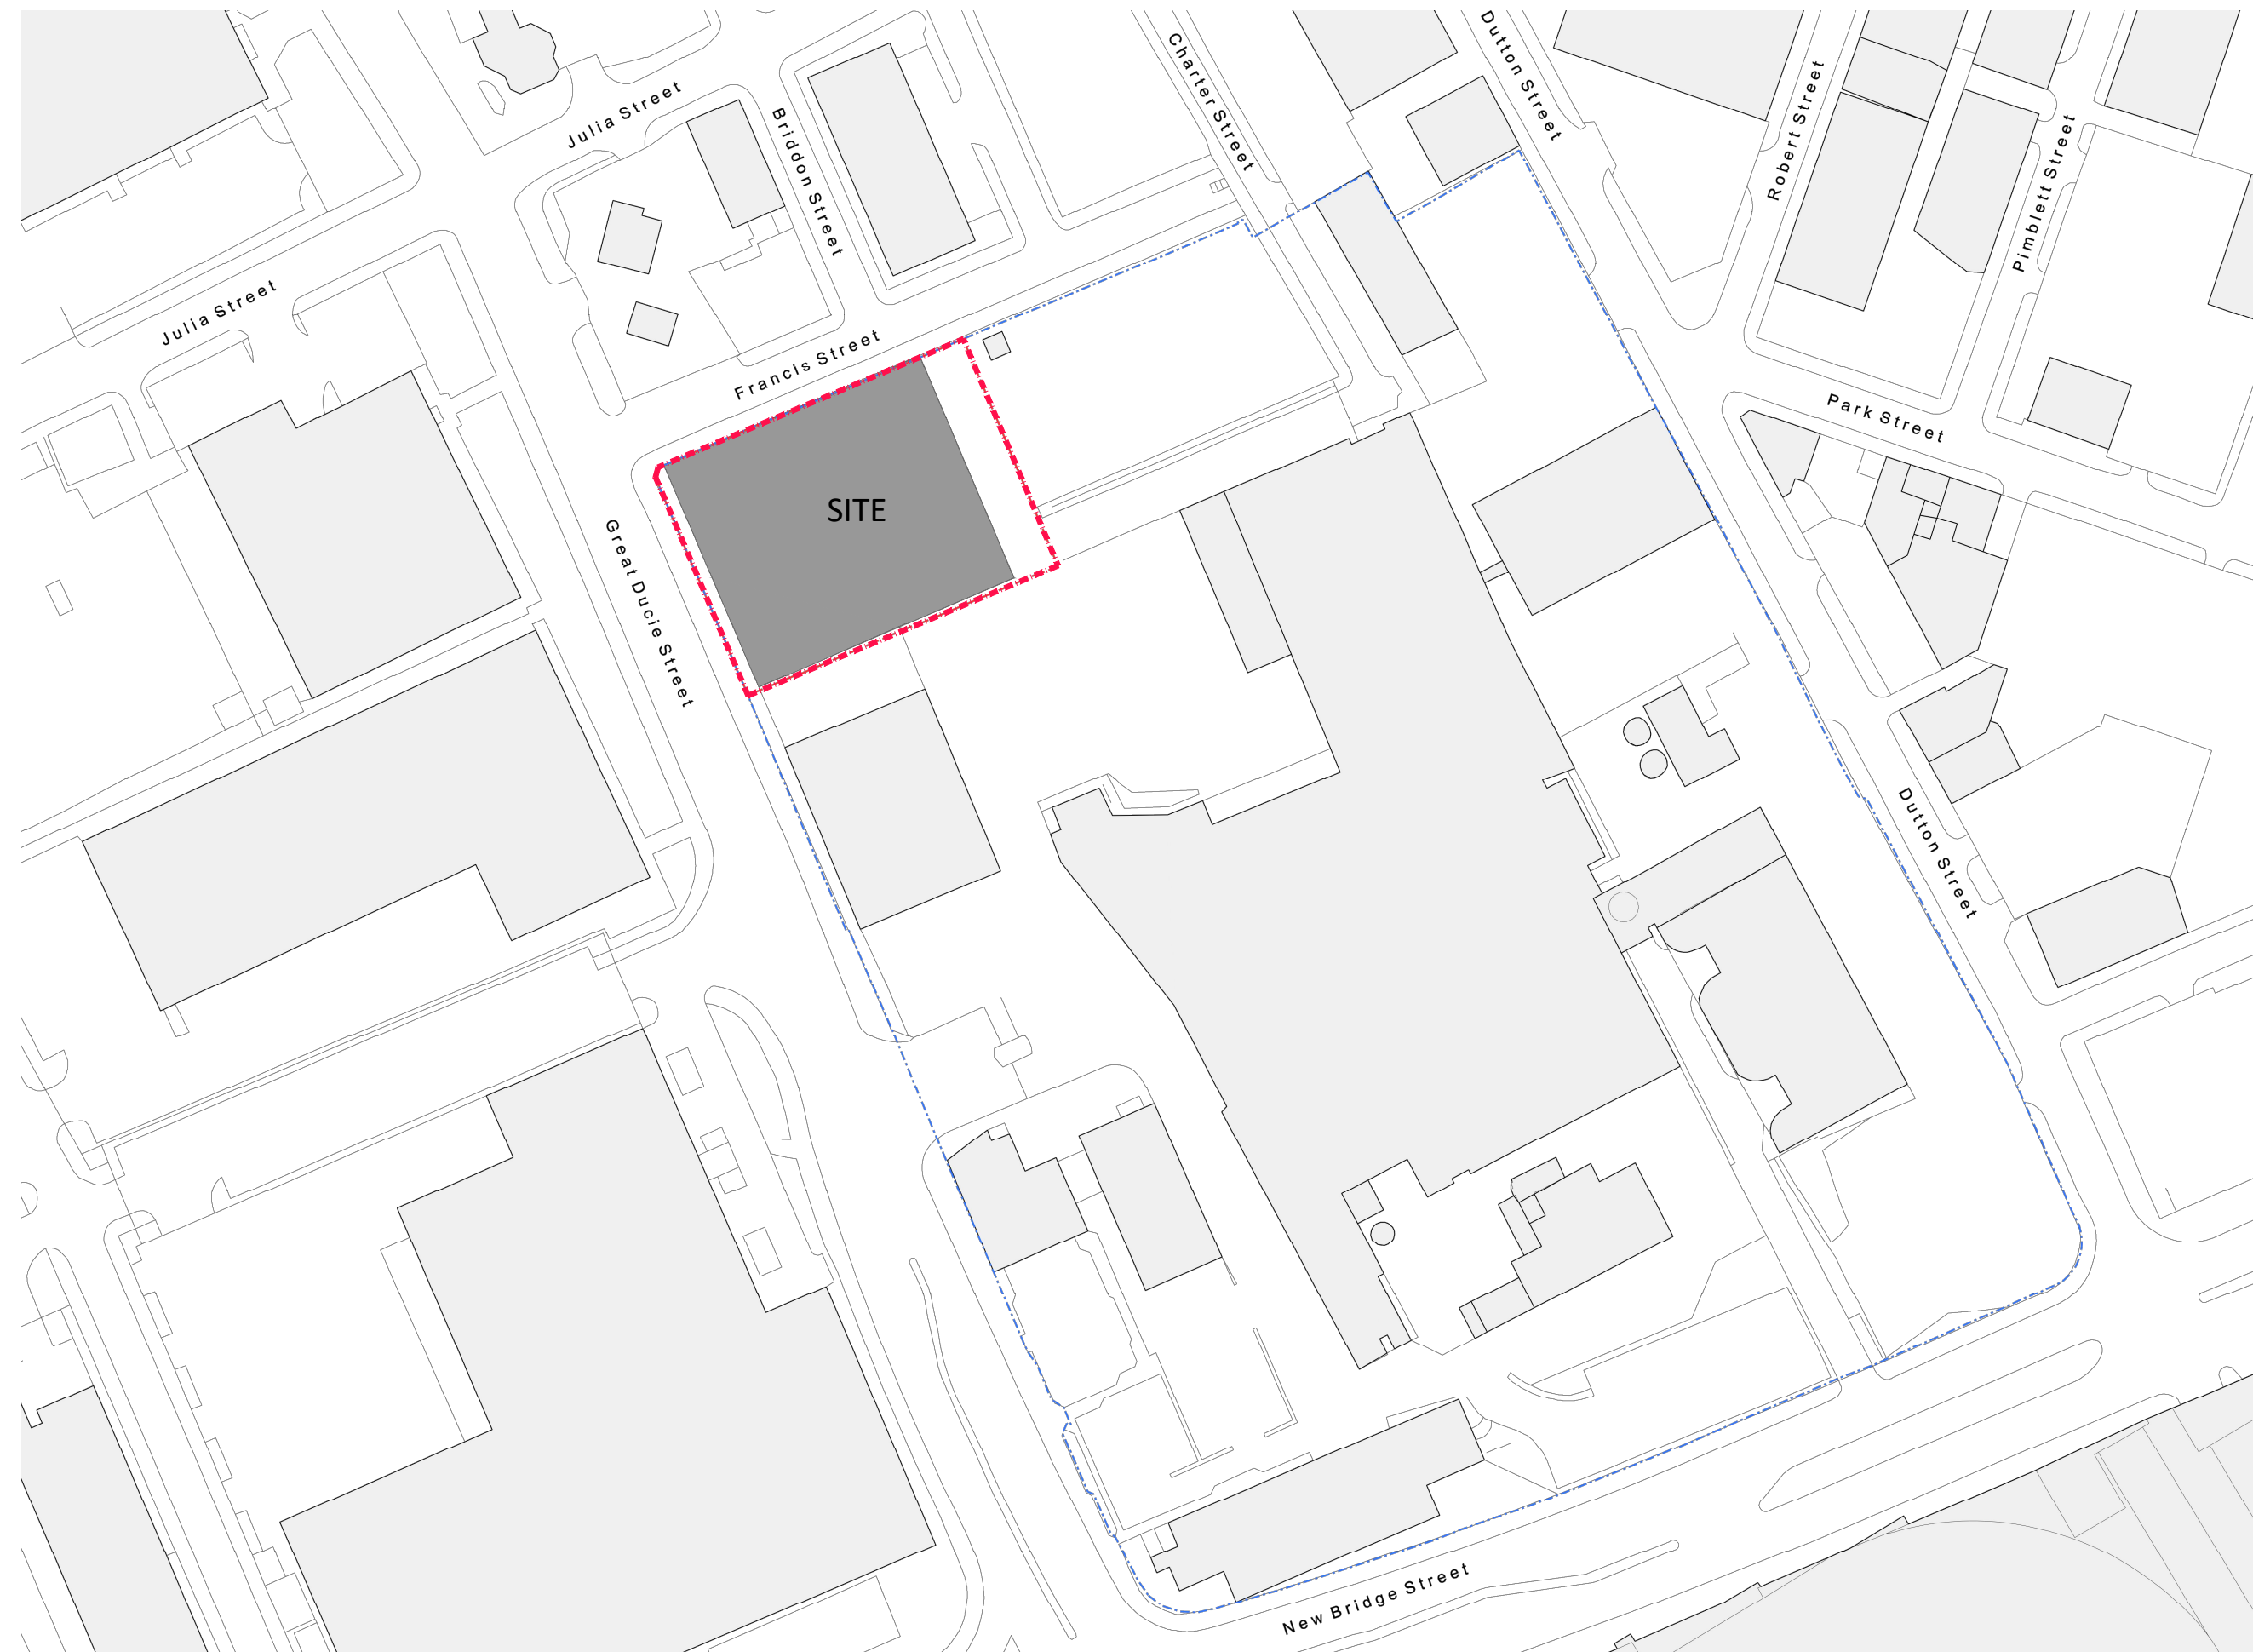

Copyright JWA Architects Limited
Do not scale



PLANNING



JWA Architects Limited
Robert Tresham House,
Clipston, Market Harborough,
Leicestershire LE16 9RZ

T +44 (0) 1858 525343
E office@jwa-architects.co.uk
W www.jwa-architects.co.uk

Client: Travelodge

Project: Travelodge Manchester Arena
Cladding Replacement

Drawing: Site Location Plan

Purpose: Planning

Scale: 1:1000 @ A3

Dwg. No: J9290-100

Date: 02.02.21

Drawn: MRK

Revision: /

A
100

Site Location Plan
1:1000@A3

