
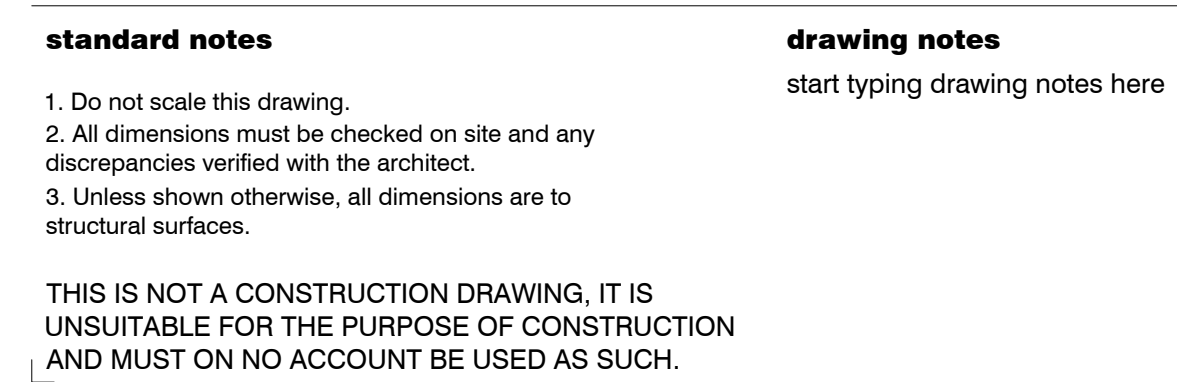


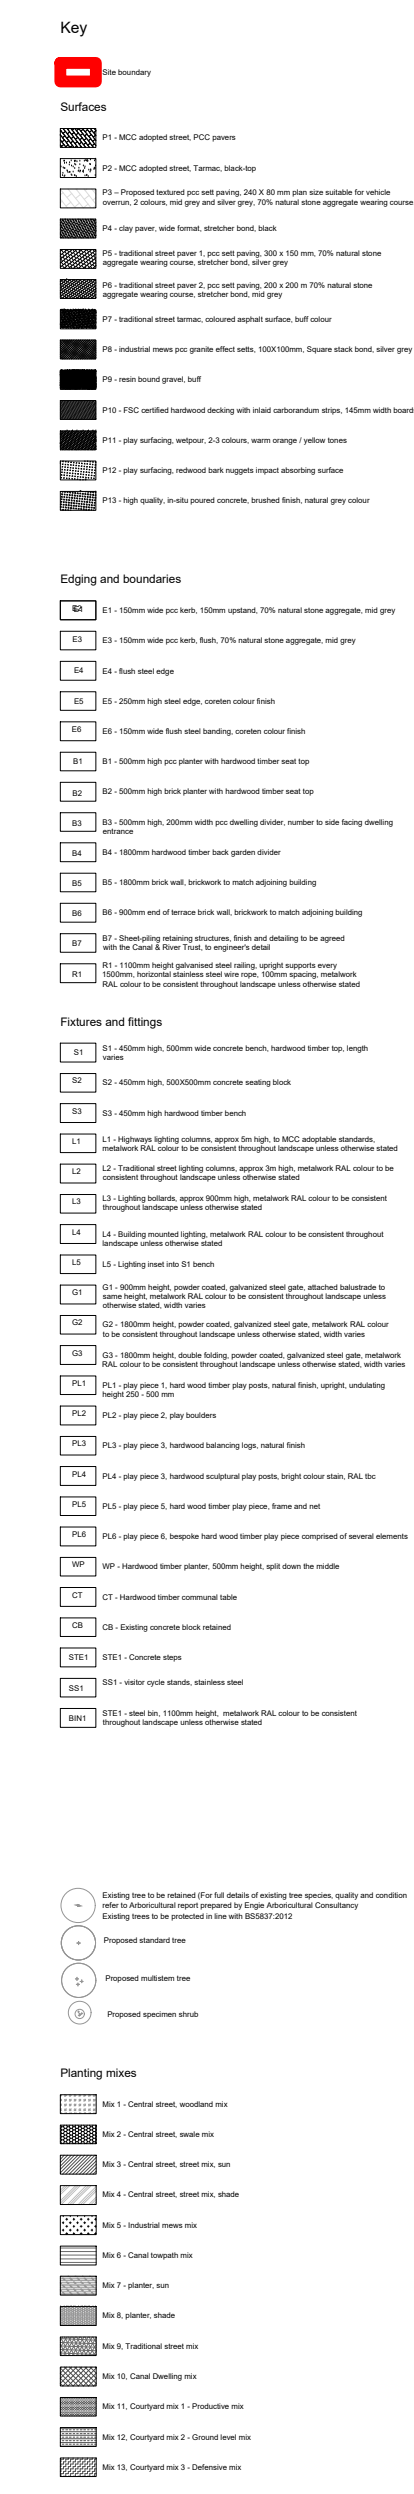

revisions		
P1	21.11.19	first issue
P2	26.11.19	second issue
P3	28.11.19	final issue
P4	25.02.20	Substation location update
P5	13.03.20	Parking location update

Land at Coleshill Street Miles Platting

date

13/03/2020

scale

1:200@A1

drawn

checked
AB

KD

client

Engie Services Ltd and Landcare (East Manchester) Ltd

drawing

Neighborhood Green - Proposed Landscape Plan

drawing number

LEV-00-GF-DR-L-1503

rev

P5

Levitt Bernstein

Thane Studios - Thane Villas 2-4

London

N7 7PA

t: 020 7275 7676

f: 020 7275 9348

w: levittbernstein.co.uk

e: post@levittbernstein.co.uk

Levitt Bernstein

File location