



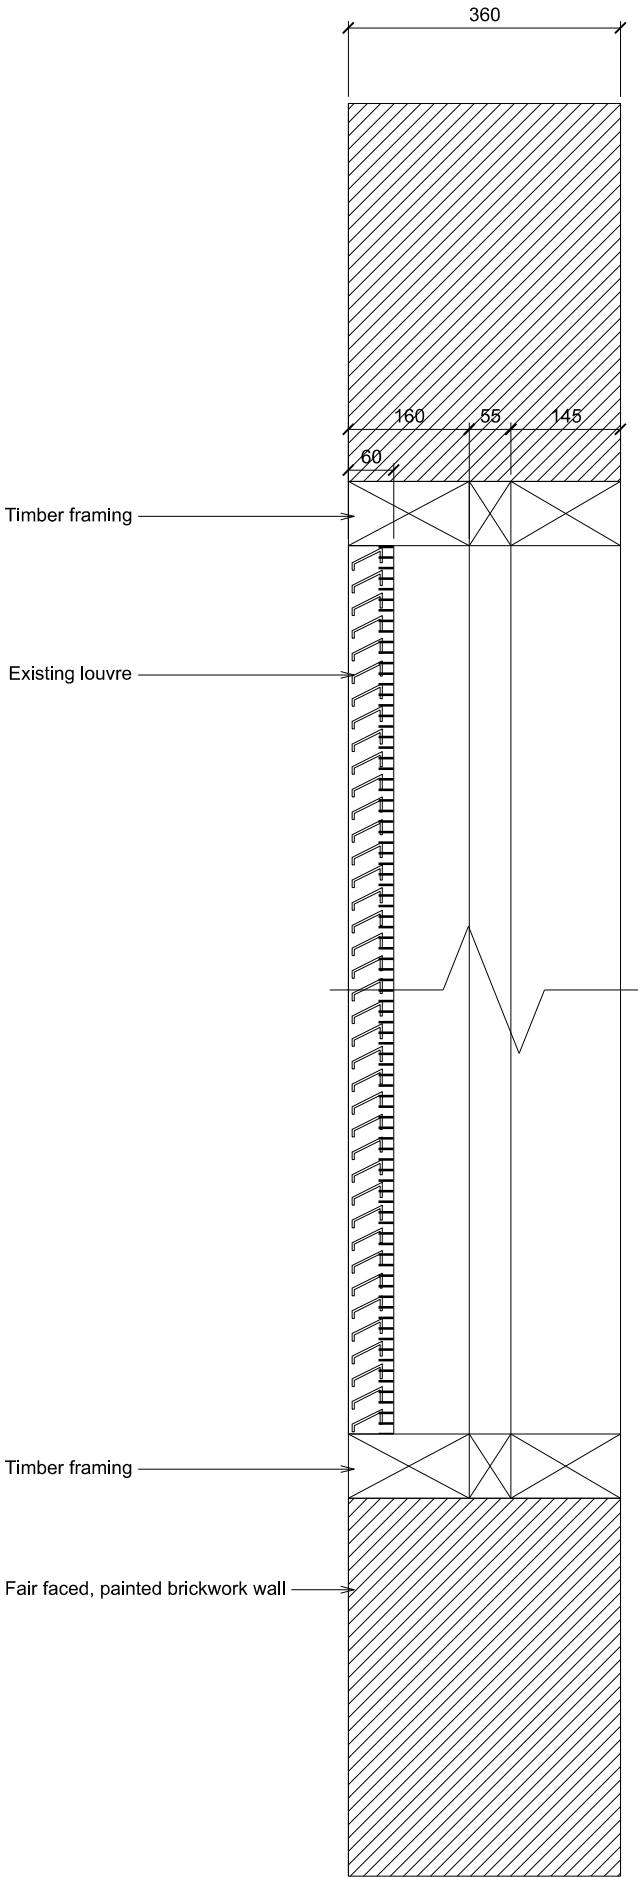

Existing Secion 1:10

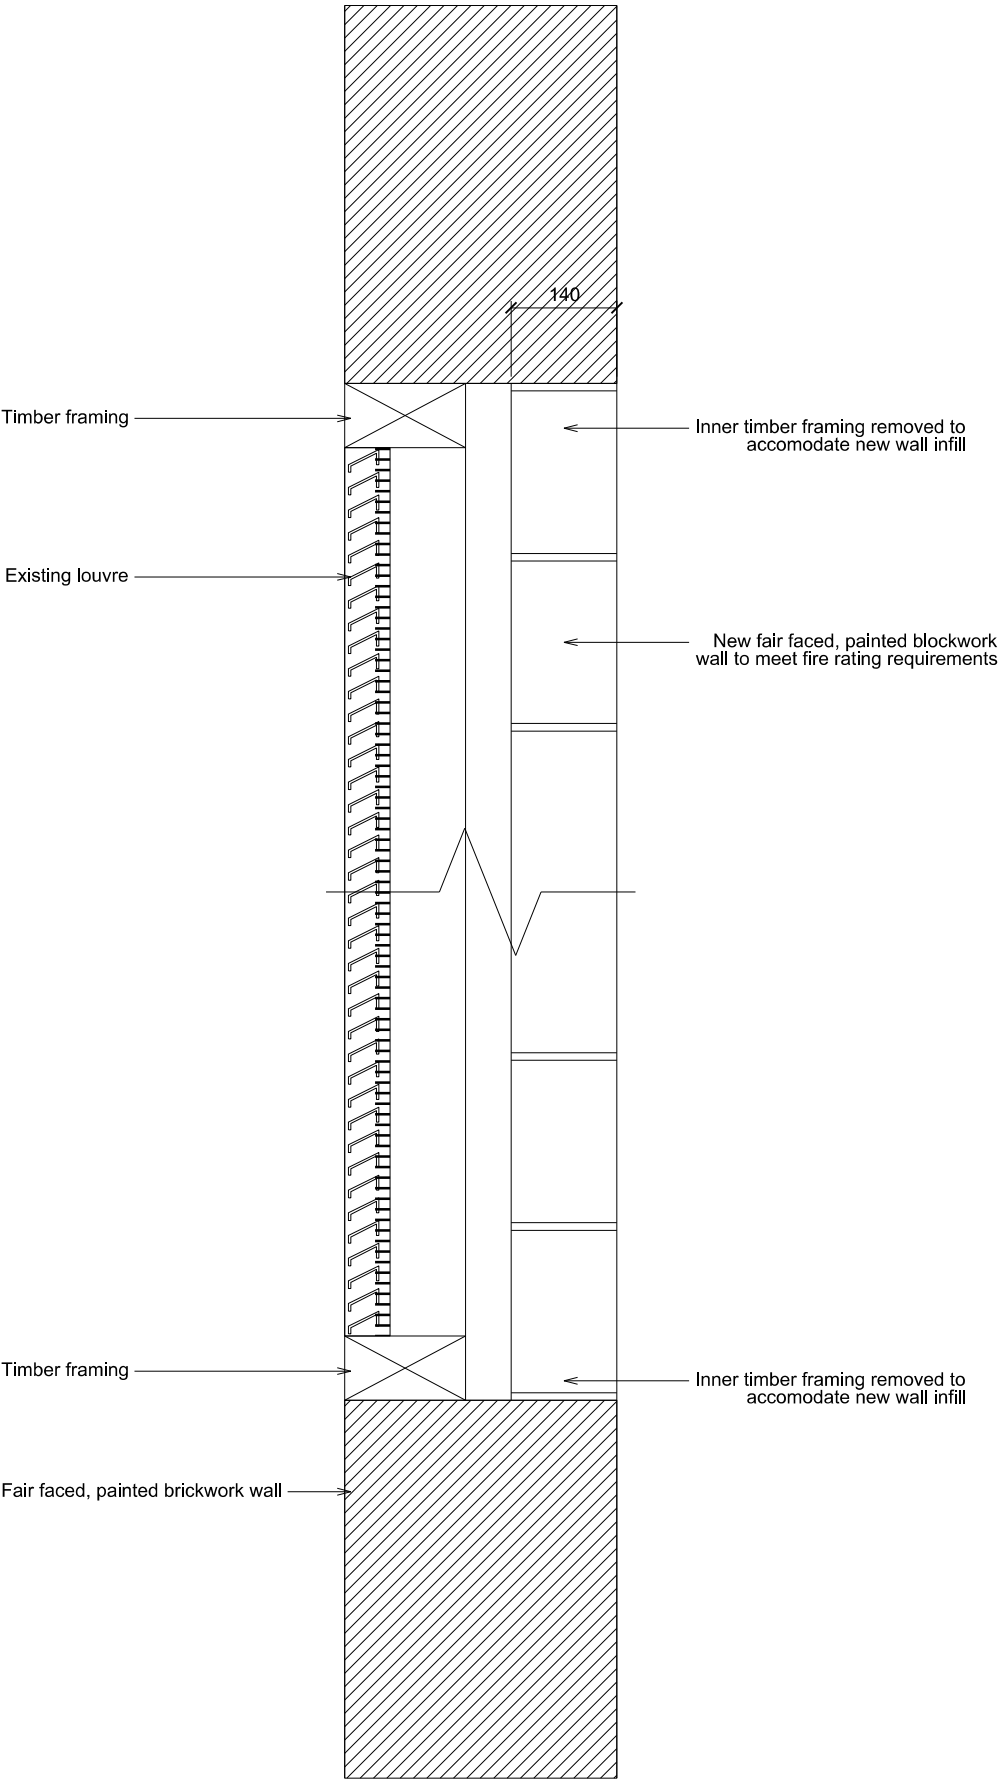

Proposed Secion 1:10

Filename:P:\Projects\6700_etc\6702\CAD\plans\NCH Basment LBC info\6717-02-840.dgn

Plotted:5/01/2021

© COPYRIGHT

The copyright in this drawing is vested in Sheppard Robson and no license or assignment of any kind has been, or is, granted to any third party whether by provision of copies or originals or otherwise unless agreed in writing.

DO NOT SCALE FROM THIS DRAWING

The contractor shall check and verify all dimensions on site and report discrepancies in writing to Sheppard Robson before proceeding work.

FOR ELECTRONIC DATA ISSUE

Electronic data / drawings are issued as 'read only' and should not be interrogated for measurement. All dimensions and levels should be read only from those values stated in text, on the drawing.