


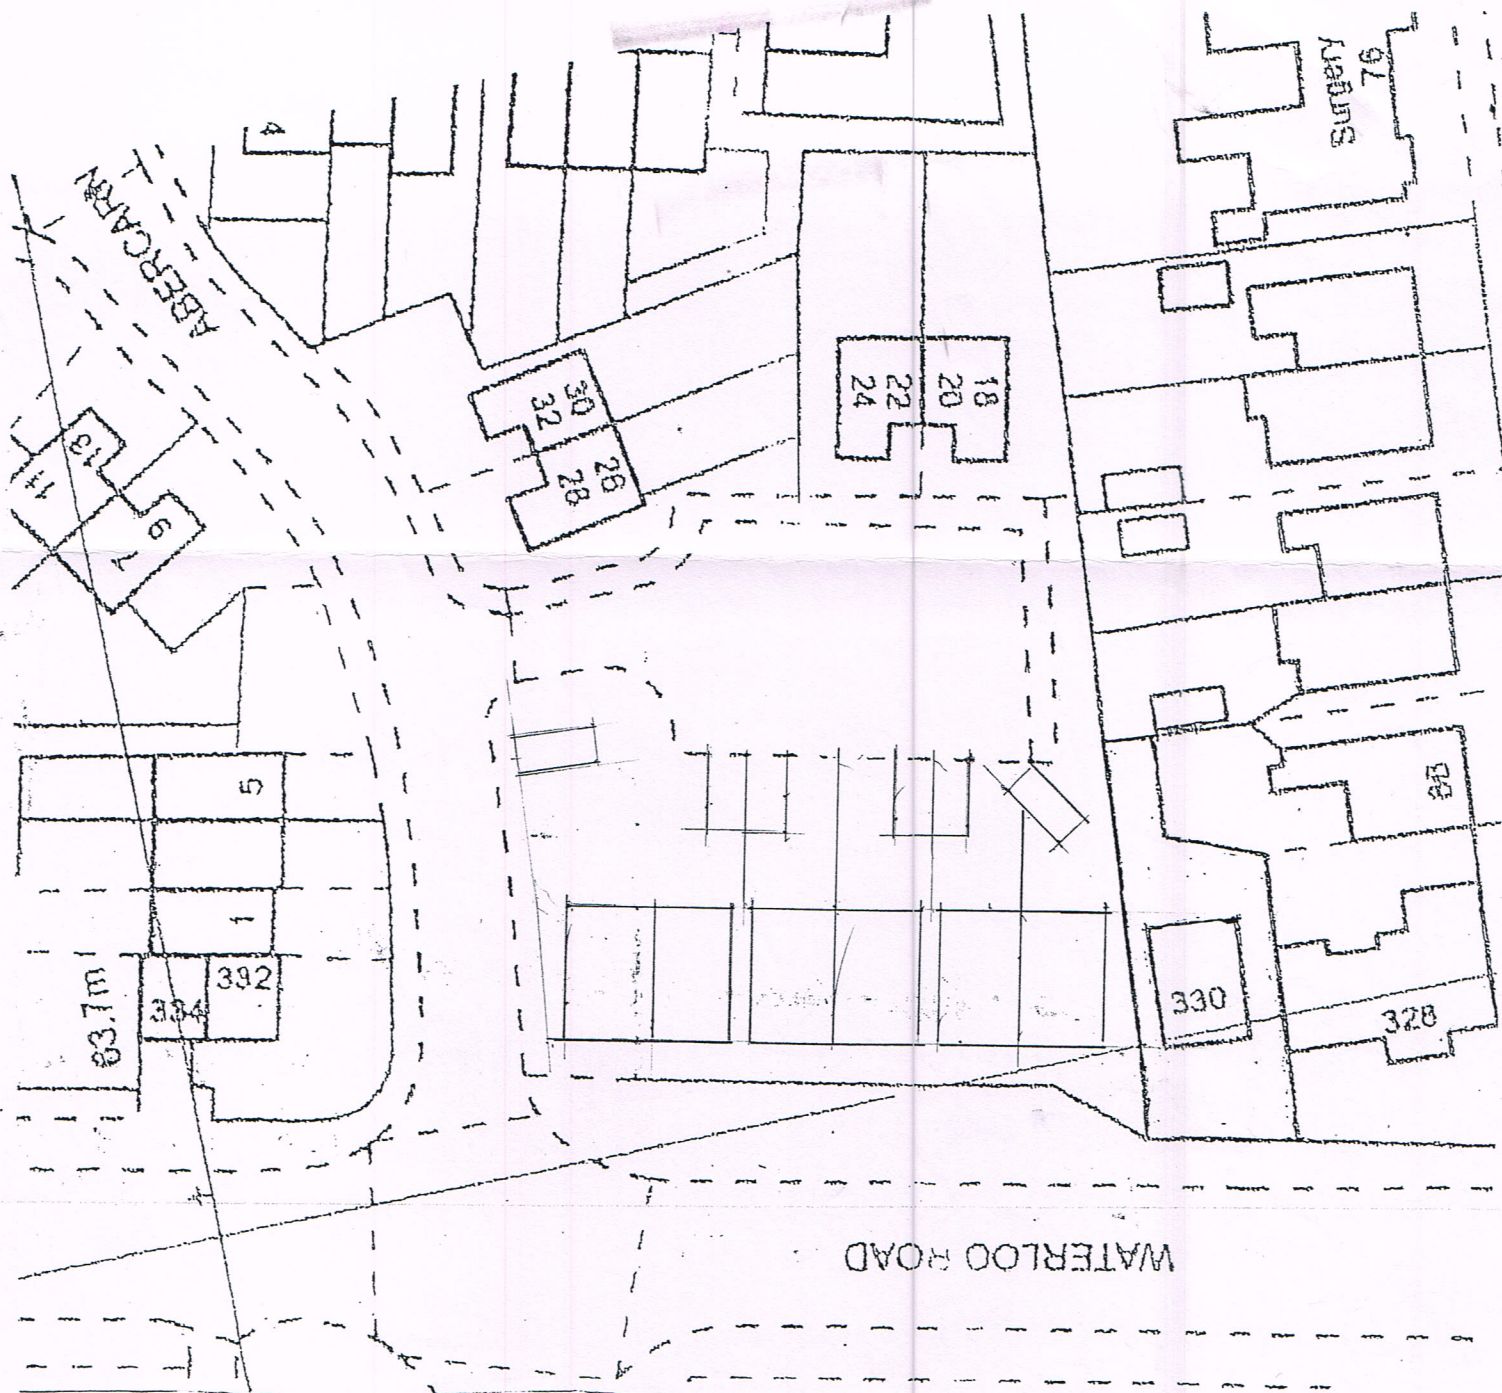

WATERLOO RD
SCHEME PLAN

2ND FLOOR OF SEMI'S
S.S.K.K. 9M + 3RD FLOOR IN ROOF

Scale 1:500 @ A4