


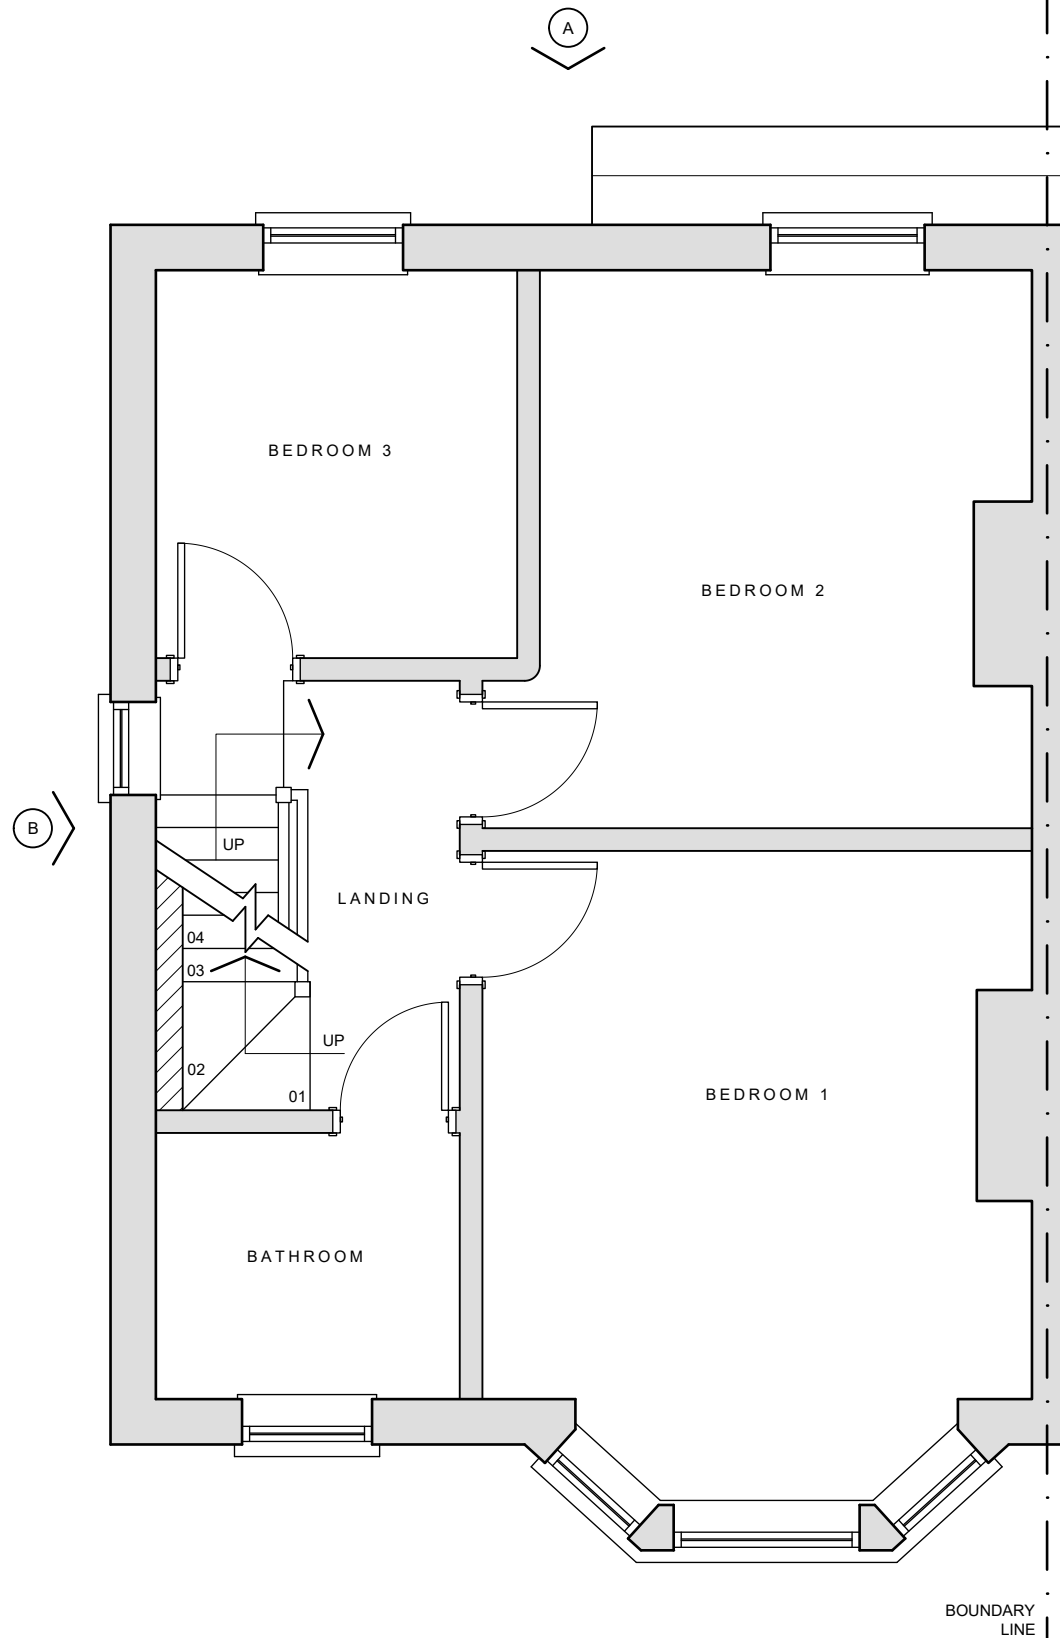

01 PROPOSED FIRST FLOOR LAYOUT
1:50

APPROX. 0.6m HEIGHT
(EXCL. DORMERS)

APPROX. 1.9m HEIGHT


APPROX. 2.2m HEIGHT

EXISTING RIDGE

APPROX. 2.2m HEIGHT

APPROX. 1.9m HEIGHT

APPROX. 0.6m HEIGHT

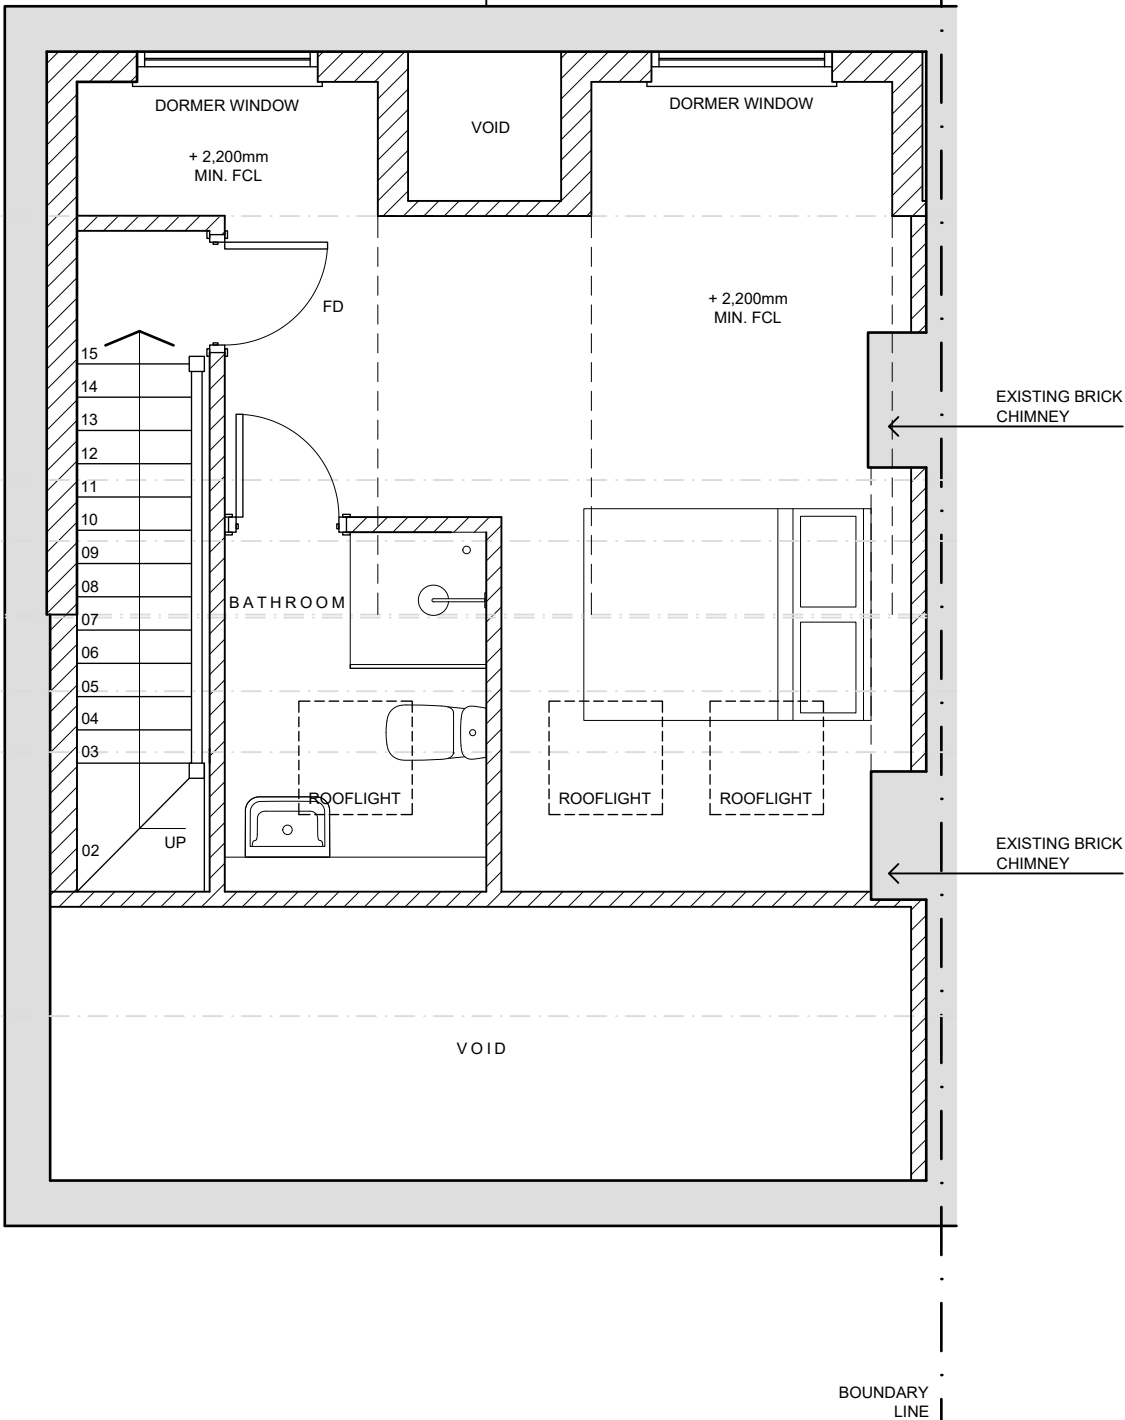

02 PROPOSED SECOND FLOOR LAYOUT
1:50

DO NOT SCALE FROM THIS DRAWING
ALL DIMENSIONS ARE TO BE VERIFIED AND CHECKED ON SITE BY THE CONTRACTOR
ANY DISCREPANCIES SHOULD BE REPORTED TO BACK ROOM ARCHITECTURE & DESIGN
COPYRIGHT OF THIS DRAWING IS VESTED IN BACK ROOM ARCHITECTURE & DESIGN AND IT MUST
NOT BE COPIED OR REPRODUCED WITHOUT CONSENT

B	18/02/21	STAGE 3 ISSUE - AMENDED
A	07/12/20	STAGE 3 ISSUE - ROOFLIGHT ADDED, STAIRCASE AMENDED
-	25/11/20	STAGE 2 ISSUE
REV	DATE	DESCRIPTION

ARCHITECT

BACK
ROOM

ARCHITECTURE
&
DESIGN

313 BARLOW MOOR ROAD
CHORLTON
MANCHESTER
M21 7GH
M: 0792829636
E: MATT@BACKROOMMANCHESTER.CO.UK

CLIENT
MRS REBECCA SPOTWOOD

ADDRESS
9 SYLVAN DALE AVENUE
LEVENSHULME
MANCHESTER

PROJECT
PROPOSED LOFT CONVERSION &
DORMER WINDOWS

DRAWING
PROPOSED GENERAL ARRANGEMENT
FIRST & SECOND FLOOR

SCALE 1:50 @ A3	ORIGIN DATE 18 / 11 / 2020
--------------------	-------------------------------

STATUS
STAGE 3

REF. BAC044	DRAWING NO. 02_0001	REV B
----------------	------------------------	----------