



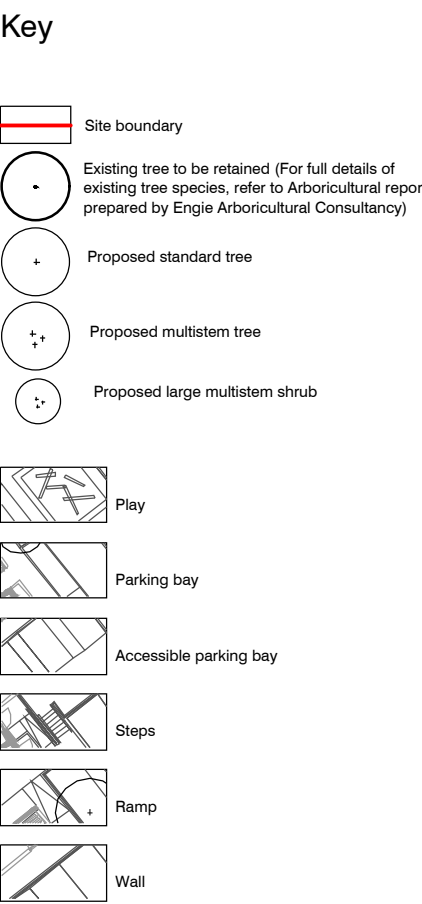

Land at Coleshill Street Miles Platting

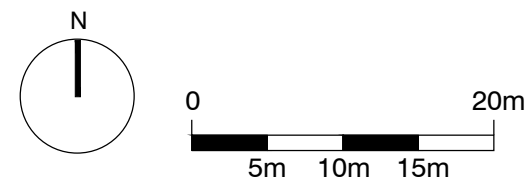

standard notes

1. Do not scale this drawing.
2. All dimensions must be checked on site and any discrepancies verified with the architect.
3. Unless shown otherwise, all dimensions are to structural surfaces.

THIS IS NOT A CONSTRUCTION DRAWING, IT IS UNSUITABLE FOR THE PURPOSE OF CONSTRUCTION AND MUST ON NO ACCOUNT BE USED AS SUCH.

P1	14.08.20	Planning Issue
P2	07.09.20	Planning Issue

date 14/08/20	client Engie Services Ltd and Landcare (East Manchester) Ltd	Levitt Bernstein Thane Studios - Thane Villas 2-4
scale 1:500@A0	drawing Stitewide Landscape General Arrangement	N7 TPA
drawn MS	checked CW	t: 020 7275 7676 f: 020 7275 9348 w: levittbernstein.co.uk e: post@levittbernstein.co.uk
drawing number LEV-00-GF-DR-L-1254	rev P2	Levitt Bernstein
File location		