


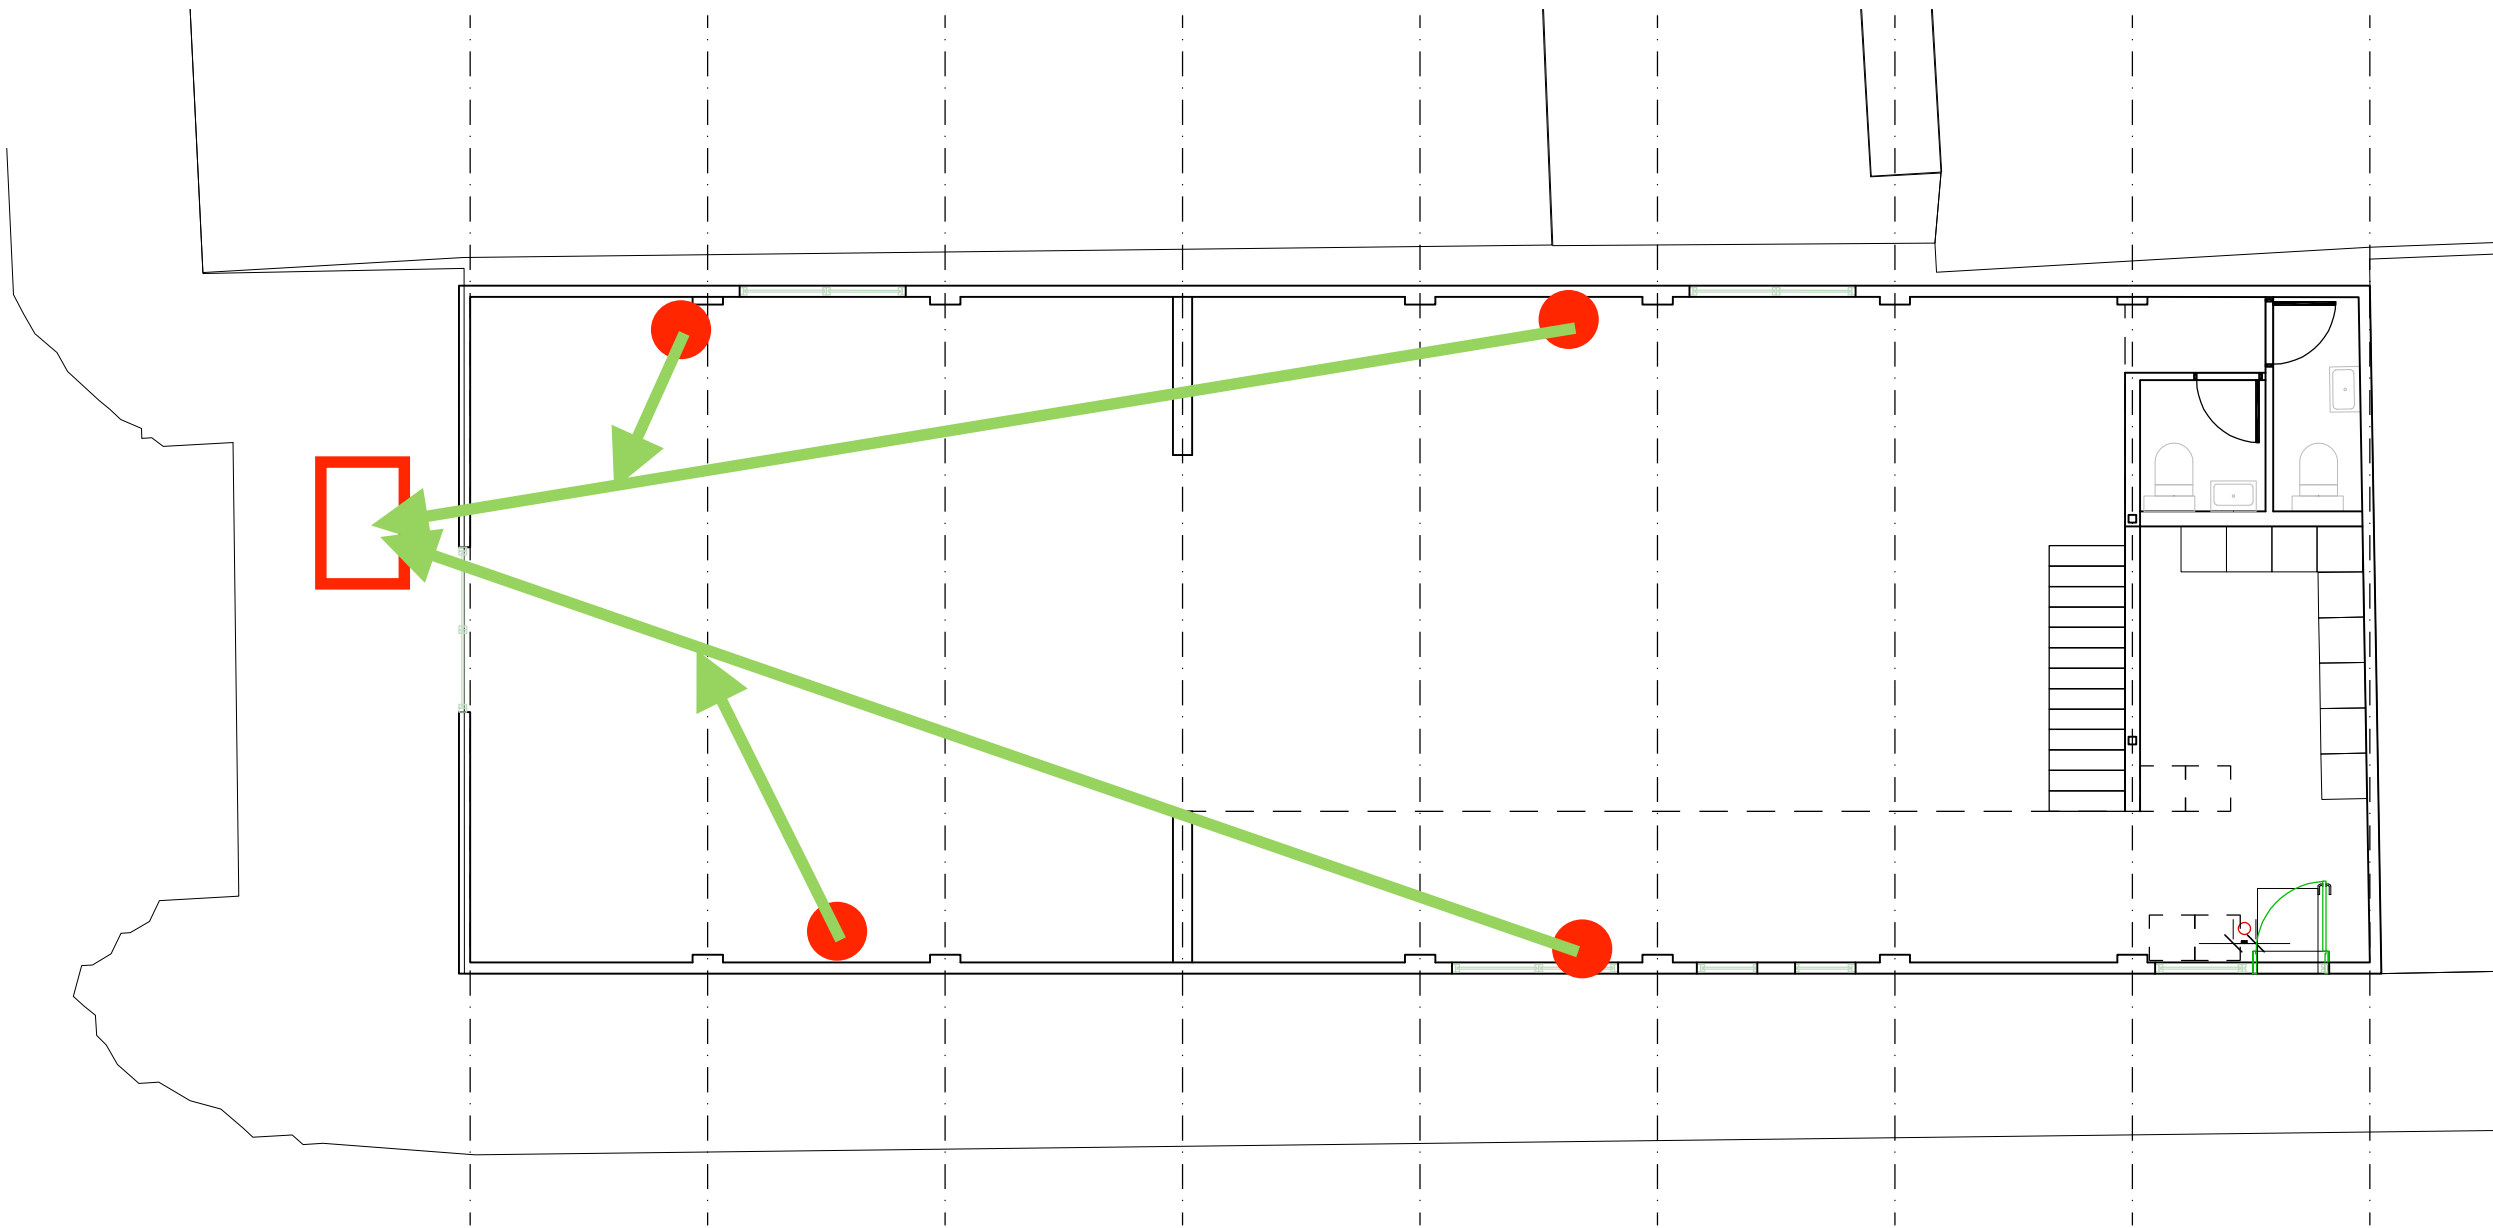

NOTES

DO NOT SCALE
ALL DIMENSIONS IN MM
GENERAL CONTRACTOR HOLDS RESPONSIBILITY FOR VERIFICATION OF
DIMENSIONS AND FOR REPORTING DISCREPANCIES
THIS DRAWING IS TO BE READ IN CONJUNCTION WITH ALL CONSULTANT
INFORMATION

REVISIONS

REV	DATE	DESCRIPTION

CATEGORY	STATUS	PRELIMINARY	
		PLANNING	
		REVIEW	
		PRICING	
		CONSTRUCTION	
		AS BUILT	

JOB NUMBER
024

CD

PRELIMINARY

ANNING	
--------	--

VIEW	
PHONE	

PRICING	
CONSTRUCTION	

CONSTRUCTION	
S BUILT	



JOB NUMBER
024

PROJECT	SWAN STREET
---------	-------------

SHEET NAME


PROPOSED GENERAL ARRANGEMENTS

SHEET NUMBER 100	REVISION A	UNCLE HO'S
	SCALE 1:50 • A3	

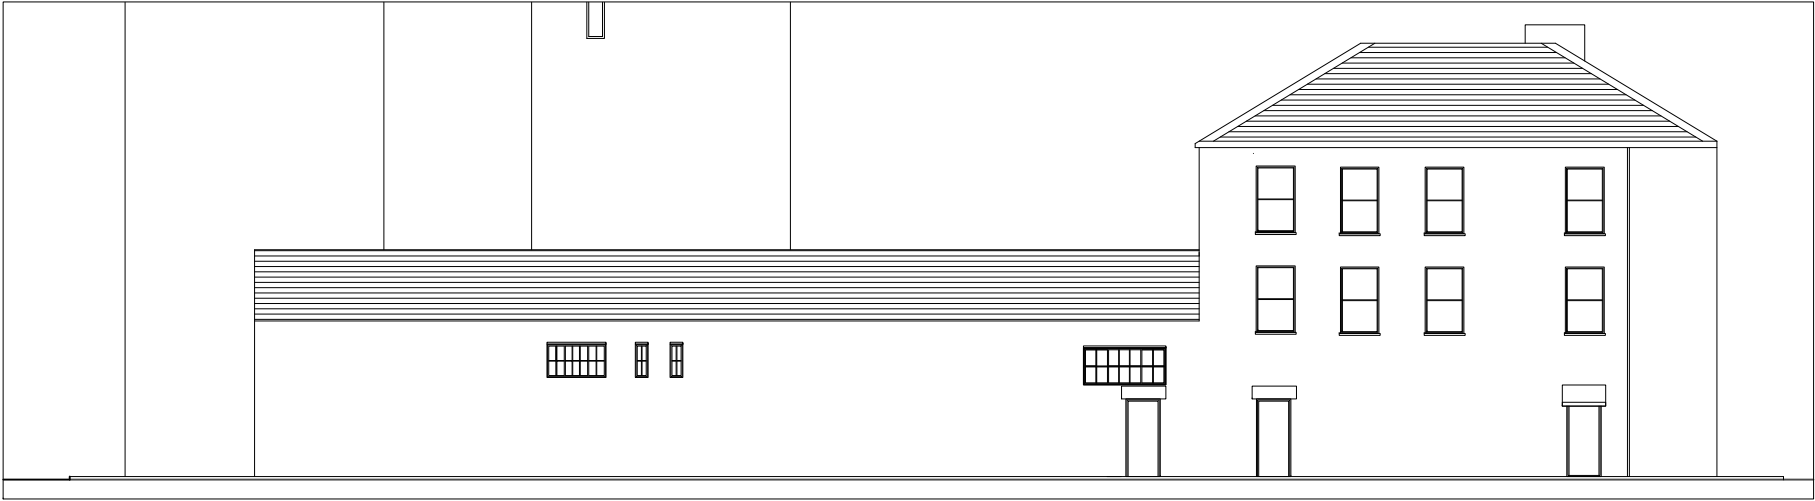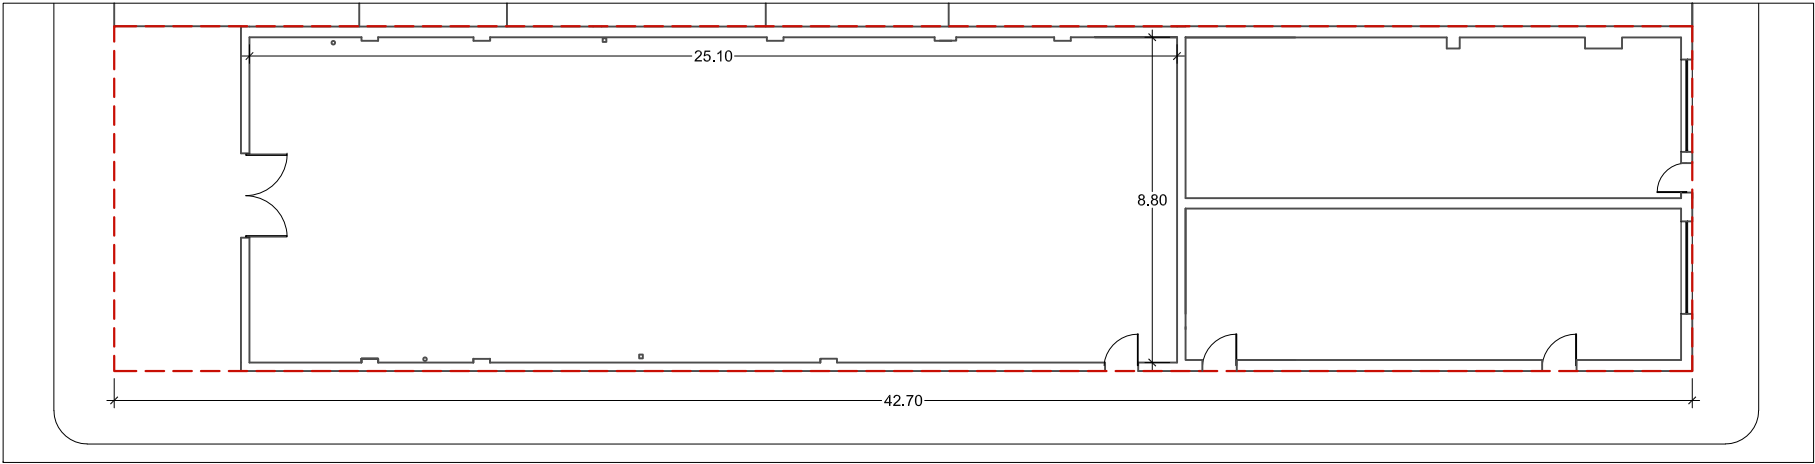

PROJECT			SWAN ST, CROSS KEY ST DEV. Northern quarter, Manchester.		
SCALE			CLIENT		
1 : 200 @ A4					
DWG No.			DRAWING TITLE		
071-Axx					
CONTRACT NO.		STAGE CODE	REV.		Swan Blg
071		PLAN	-		
ISSUED	07/04/20		sj simon james arq ltd/architects UK: 120 Grosvenor st. All Saints, Manchester, M1 7HL Spain: Enrique Larreta 1, 4b, Chamartin, Madrid. 28036		

Wastewater Symbolology

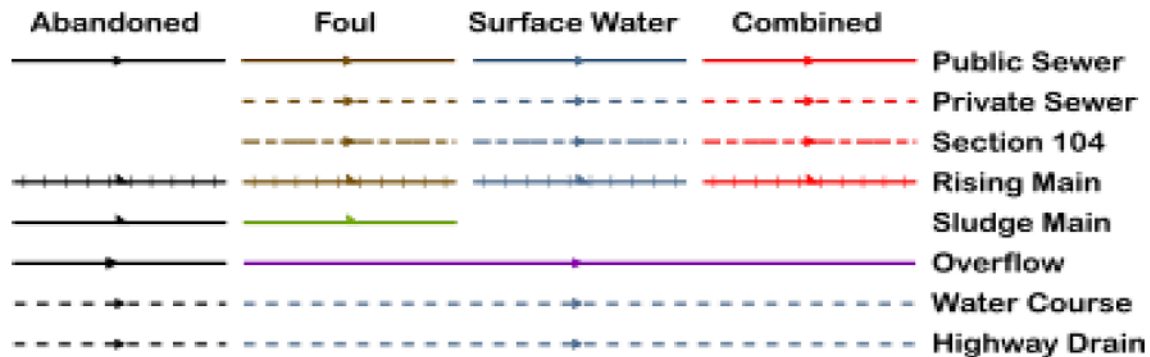

All point assets follow the standard colour convention: **red** – combined **brown** - foul
blue – surface water **purple** - overflow

Manhole	Side Entry Manhole
Head of System	Outfall
Extent of Survey	Screen Chamber
Rodding Eye	Inspection Chamber
Inlet	Bifurcation Chamber
Discharge Point	Lamp Hole
Vortex	T Junction / Saddle
Penstock	Catchpit
Washout Chamber	Valve Chamber
Valve	Vent Column
Air Valve	Vortex Chamber
Non Return Valve	Penstock Chamber
Soakaway	Network Storage Tank
Gully	Sewer Overflow
Cascade	Ww Treatment Works
Flow Meter	Ww Pumping Station
Hatch Box	Septic Tank
Oil Interceptor	Control Kiosk
Summit	
Drop Shaft	Change of Characteristic
Orifice Plate	



Crown copyright and database rights 2017 Ordnance Survey 100022432. Unauthorised reproduction will infringe these copyrights.