



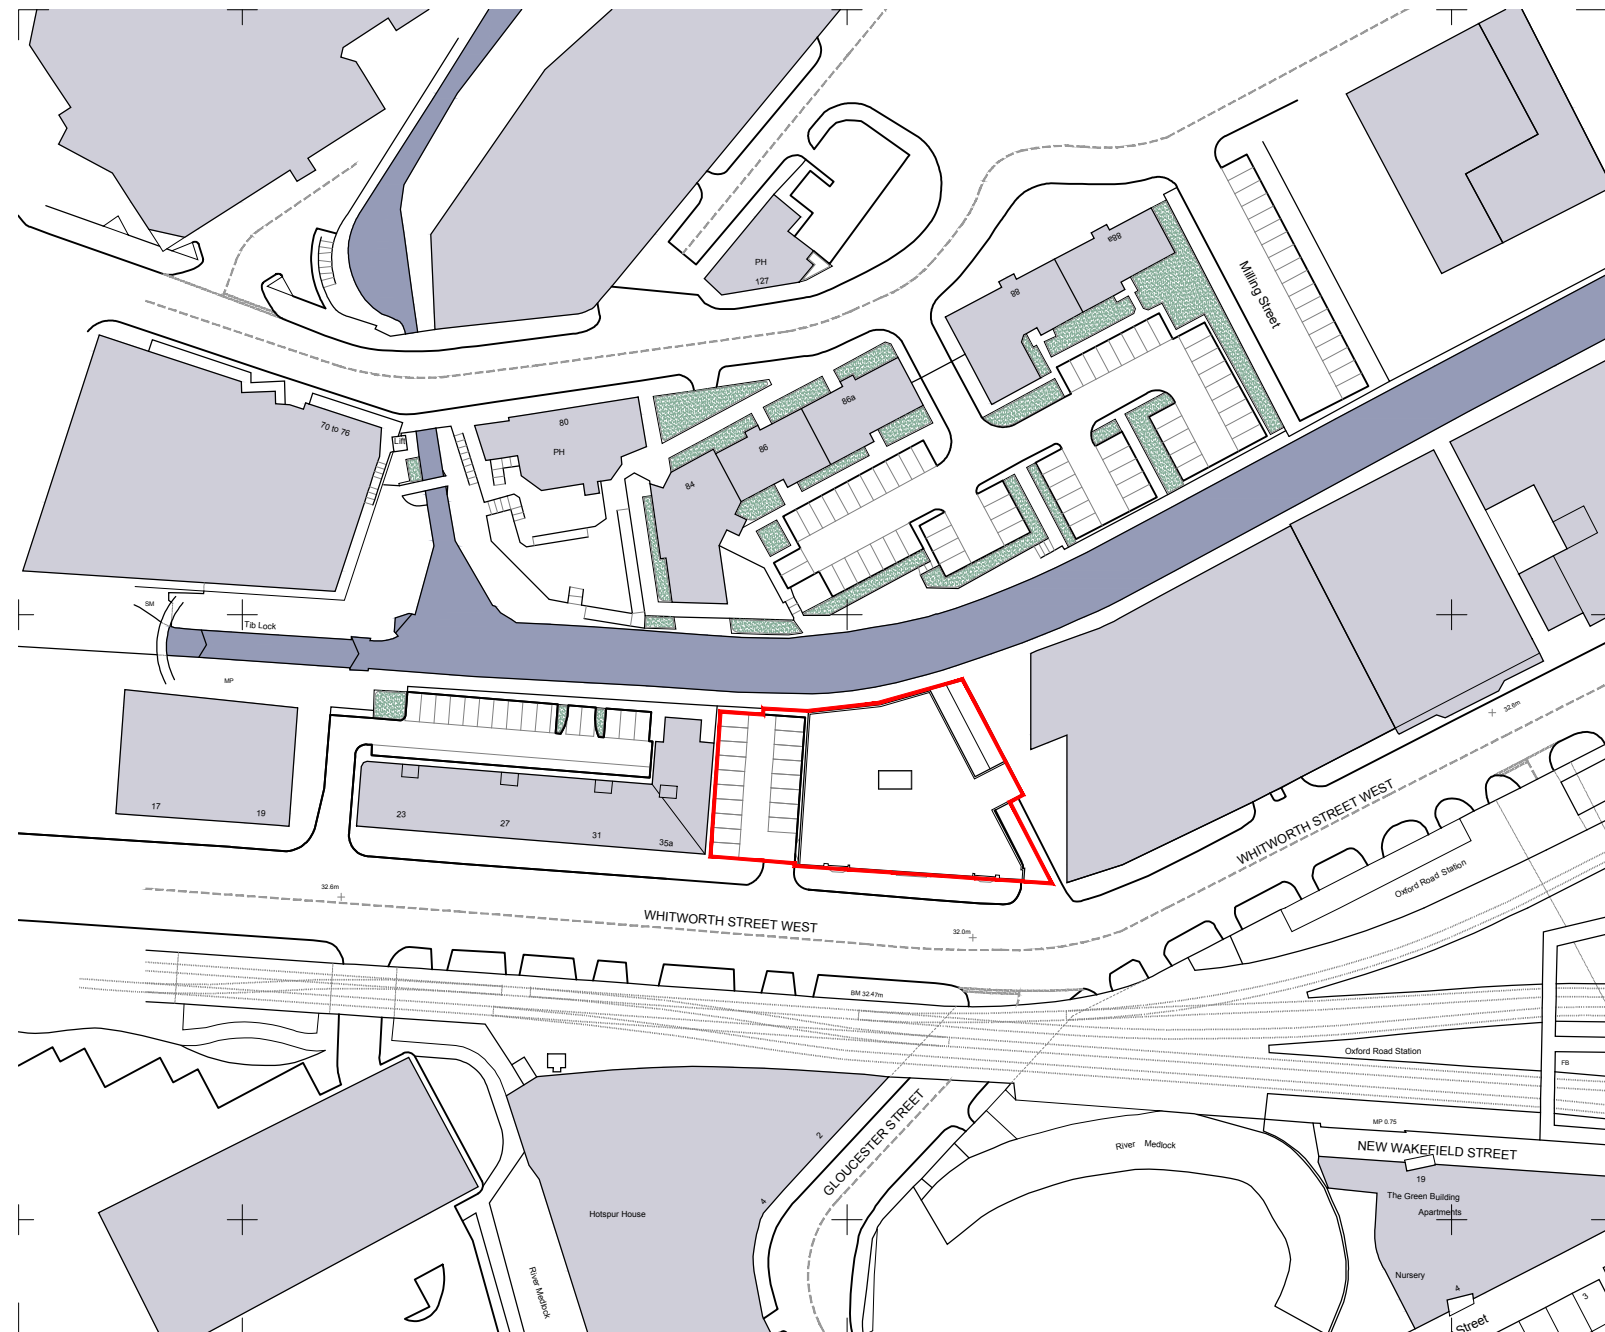

E	SITE BOUNDARY UPDATED	JB	24.11.20
D	PARKING	DR	11.11.20
C	BOUNDARY	DR	06.11.20
B	BOUNDARY	DR	28.10.20
A	FIRST ISSUE	DR	27.10.20
REV	DESCRIPTION	BY	DATE

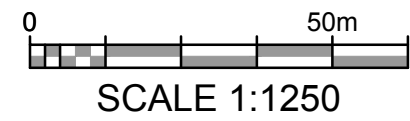

HOWARD & SEDDON A.R.I.B.A.
CHARTERED ARCHITECTS
64 WASHWAY ROAD
SALE, CHESHIRE, M33 7RE
TEL NO. 0161 - 973 8296
FAX NO. 0161 - 962 3485
E-MAIL : ADMIN@HOWARDANDEDSON.CO.UK

PROJECT	PROPOSED DEVELOPMENT BARCLAY HOUSE WHITWORTH ST. WEST, MANCHESTER	TITLE	DRAWN D.ROJO	DRG No. 12,982
CLIENT	MR K FAN		DATE 11.11.2020	M00
			SCALE 1:1,250(A3)	AMENDMENT E