
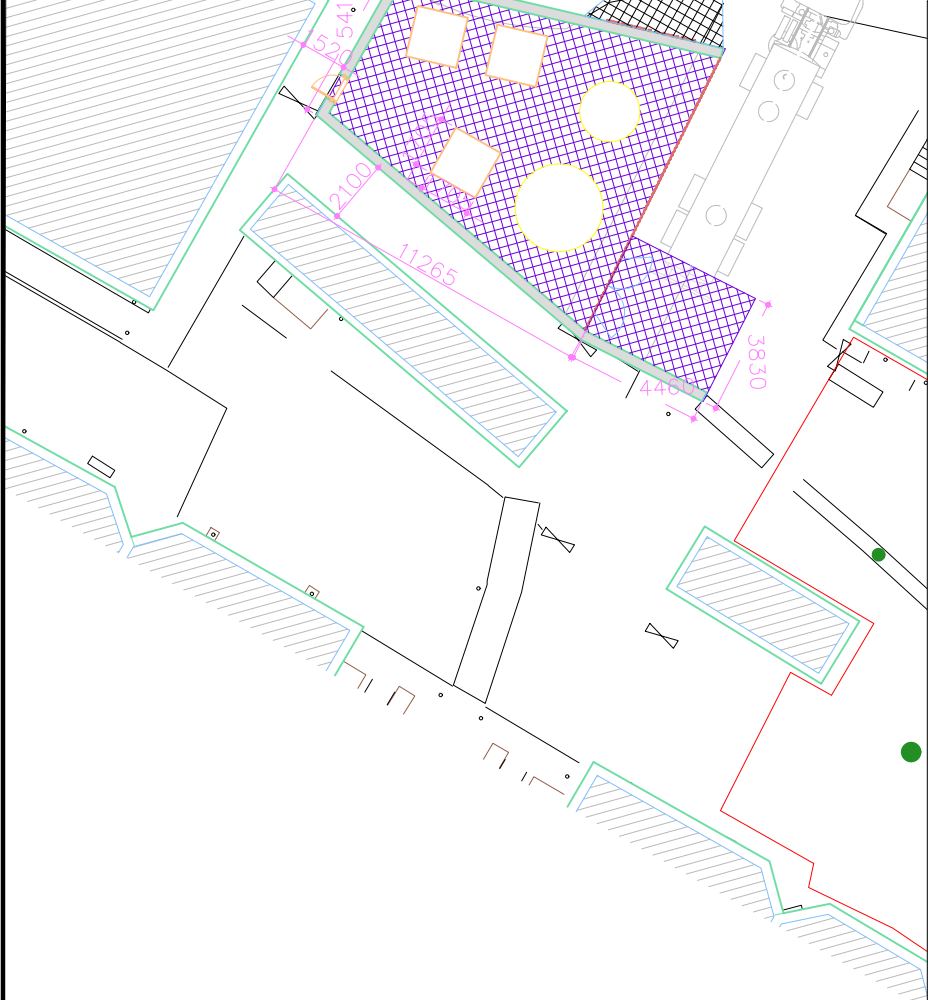


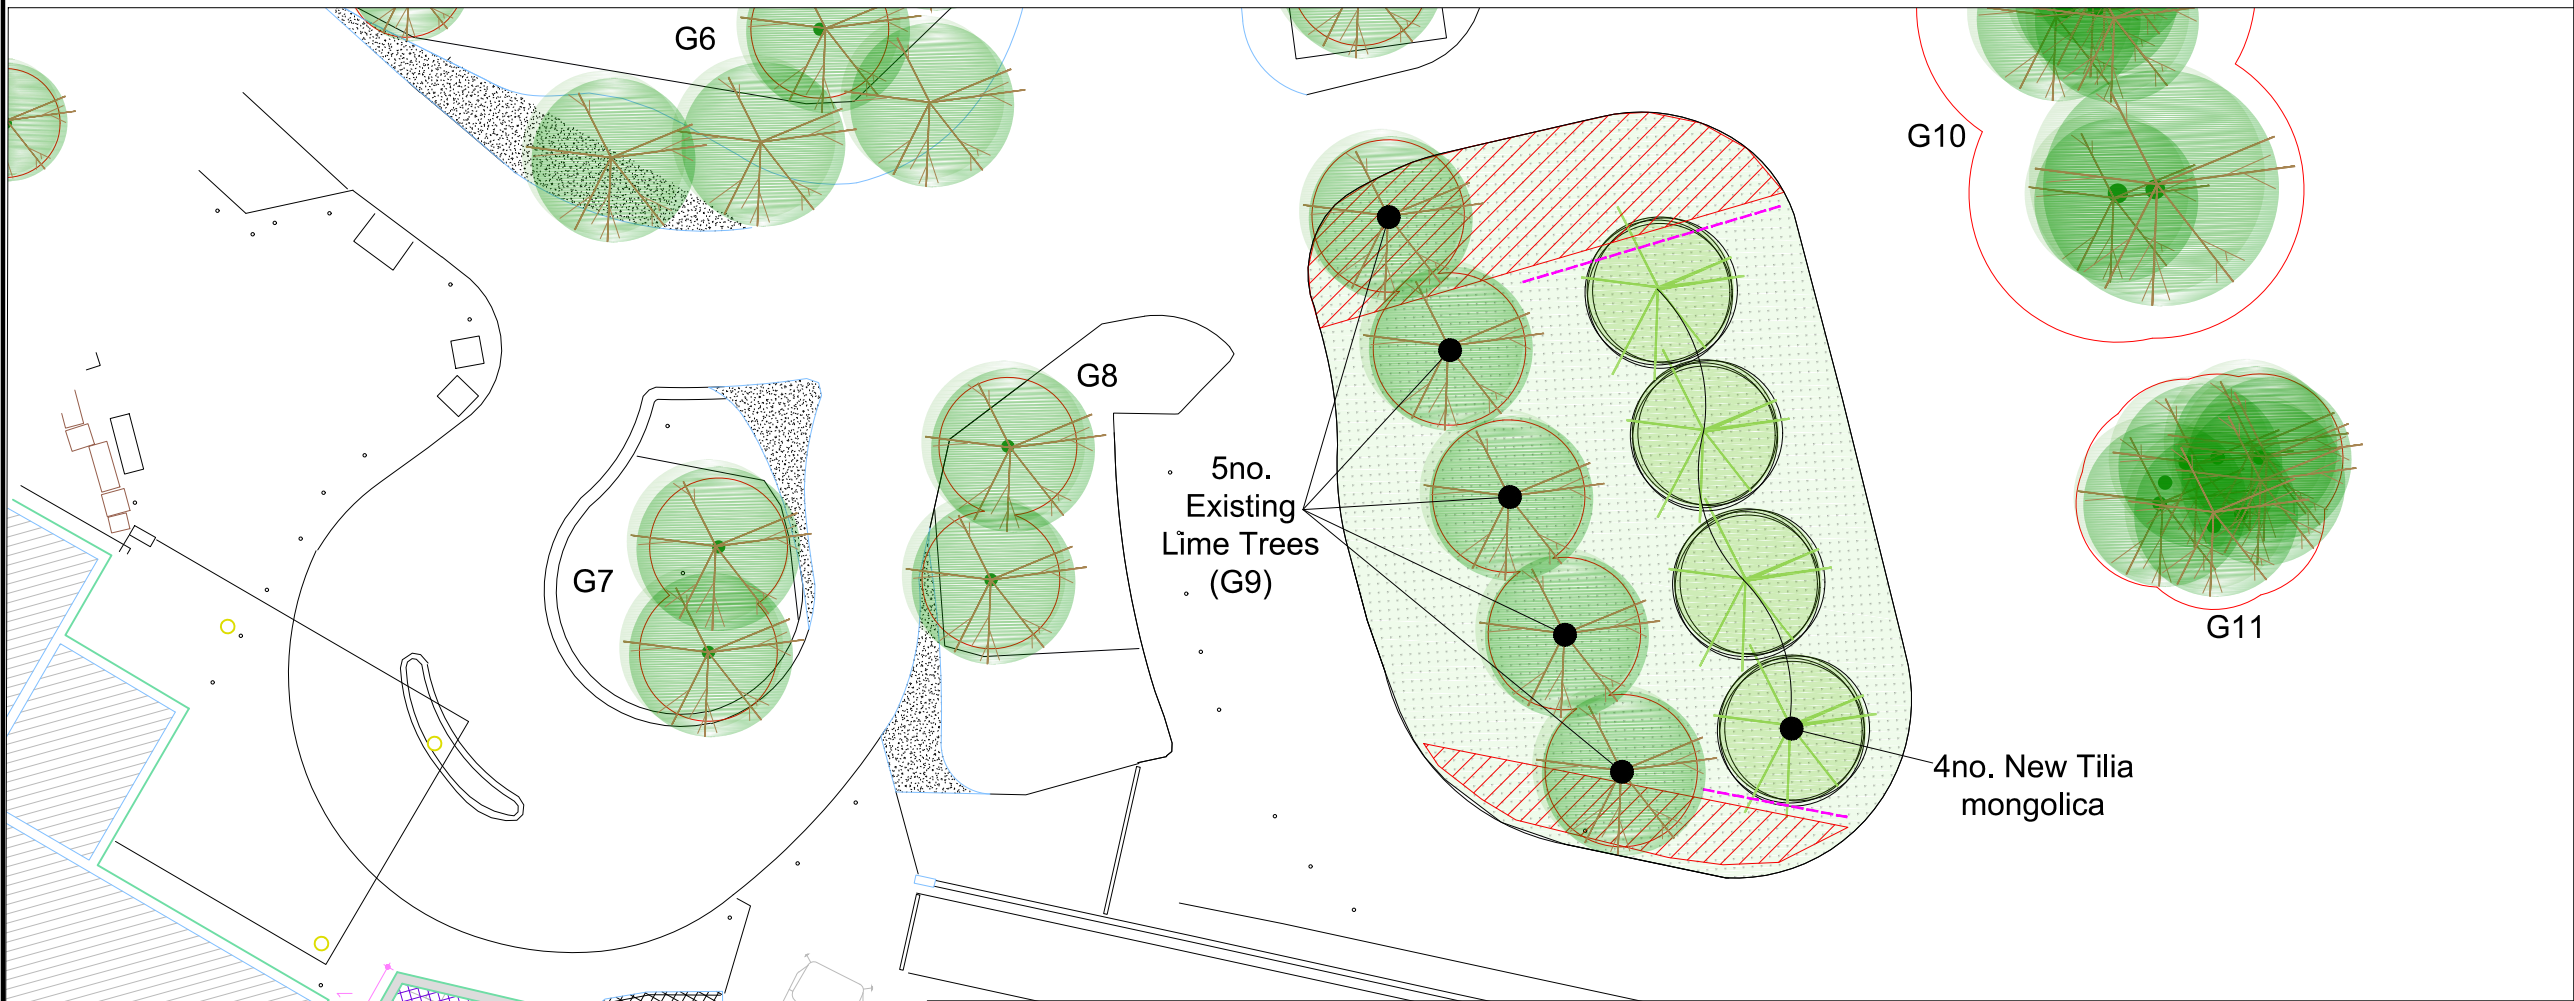

Planting Specification

Trees and shrubs planted shall comply with BS.3936 (Specification of Nursery Stock) and shall be planted in accordance with BS.4428 (General Landscape Operations) and BS8545:2014 ' Trees from nursery to dependence in the Landscape'.

Bare root and root-balled stock to be planted in the dormant season.
All planting stock to be clearly labelled on delivery with the full botanical name. Plant stock to be approved prior to delivery to site and planting and trees be set out by Landscape Architect. All topsoil to be of good quality AS-DUG in accordance with BS 3882:2015. Depths of topsoil (Turf -150mm).

Tree pits to be dug 400mm larger than rootball in any direction. Side and base of pit to be forked over to aid drainage help root establishment. Tree pit to be back-filled with a mix of:

- 1 part 'Melcourt topgrow' (or similar) tree planting compost;
- Mycorrhizal Fungi; and
- 3 parts good quality, as dug topsoil.

1m2 area of medium grade bark mulch to be placed at the base of each trees to a depth of 75mm. Mulch to be maintained at size and depth for two growing seasons.

Tree Stakes

Tree to be tripled staked. Each tree to have 3no. 75mm diameter tanalised softwood and pointed at one end. Top of stake to be 1.2m above ground level and fixed to tree with 3.no suitable rubber ties. Stakes to be firm in ground, position stake at time of planting.

Any queries in relation to planting schedules, layout or planting stock to be raised with Landscape Architect.

Suitable tree root barriers to be used on boundaries with hard-standing, walling, services, proposed and existing buildings.

Tree Planting Schedule

Name	Form	Age	Girth (cm)	Height (cm)	Clear stem (cm)	Root condition	Breaks	Nr of Trees
<i>Tilia mongolica</i>	Standard (extra heavy)	3x	16-18	min 450	min 200	RB		4

KEY

General

Underground Utilities
(As identified by Survey
Systems Drawing Ref- 19909)

Other services (including local services)
may be present outside of these areas.
CAT Scanning to be undertaken prior to
any excavation and care to be taken when
excavating tree pits and driving tree stakes
into the ground.

Trees and Vegetation

Existing Trees to Remain.
(Numbers refer to Arb Survey/ MTM Ref:
TRE/NMH/Rev A)

New Tree Planting
(See Annotation and Schedule)

Amenity Grass

Tree Root Barriers
(by Green Blue Urban or Similar)

Drawing not for construction.
Do not scale from drawing.

FOR PLANNING

North Manchester Hospital

Tree Planting Plan and
Specification

SCALE: 1/250 @ A3 DATE: Feb 21

DRAWING: M632/NMH/LAND/01

