



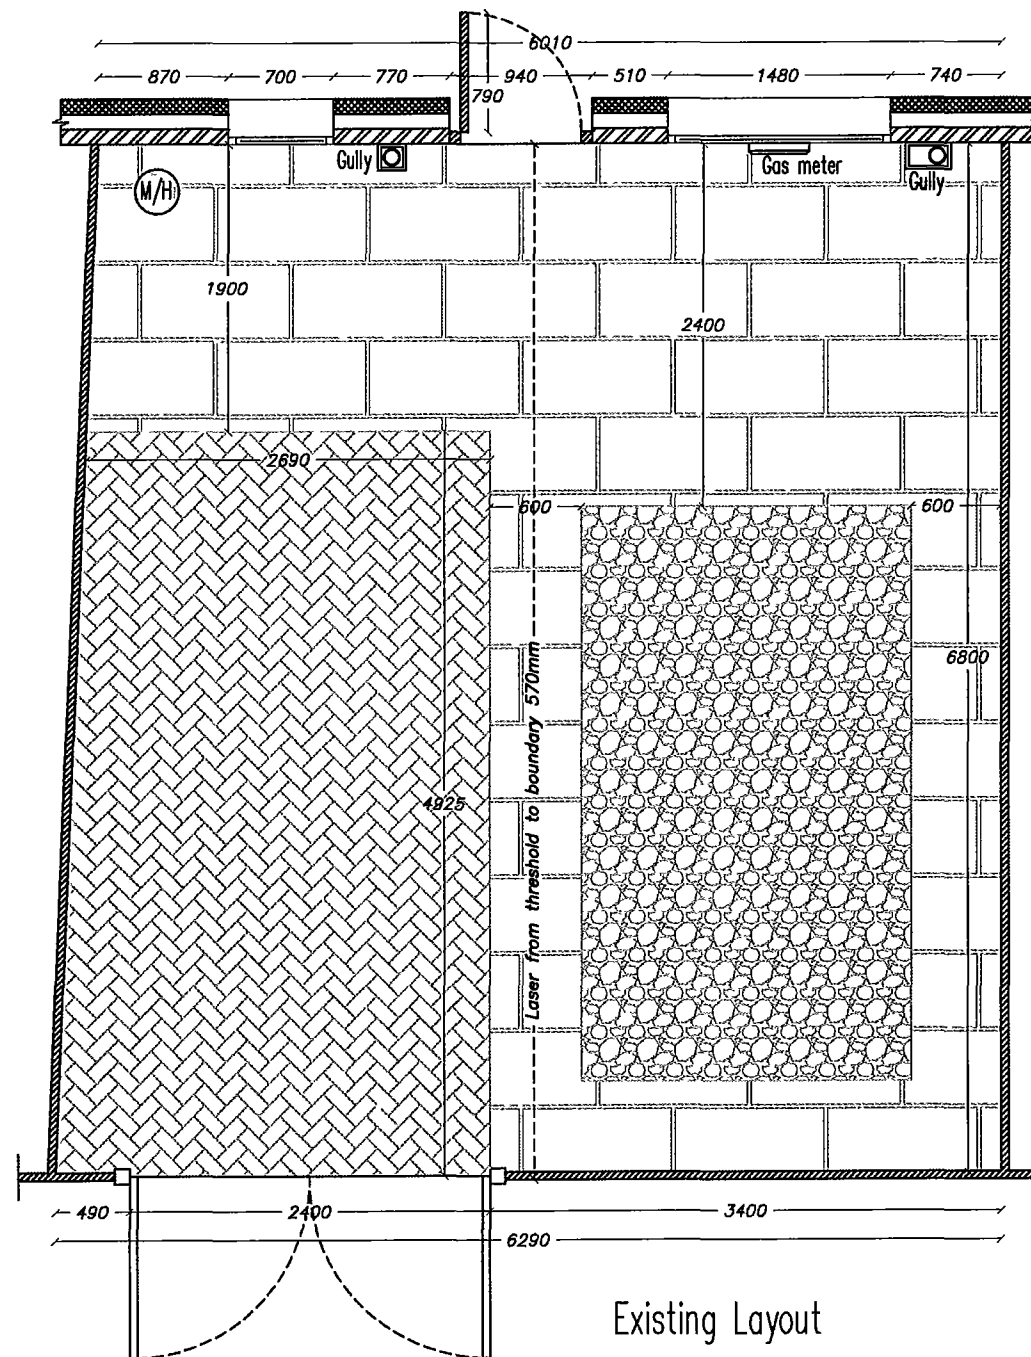

Existing Layout

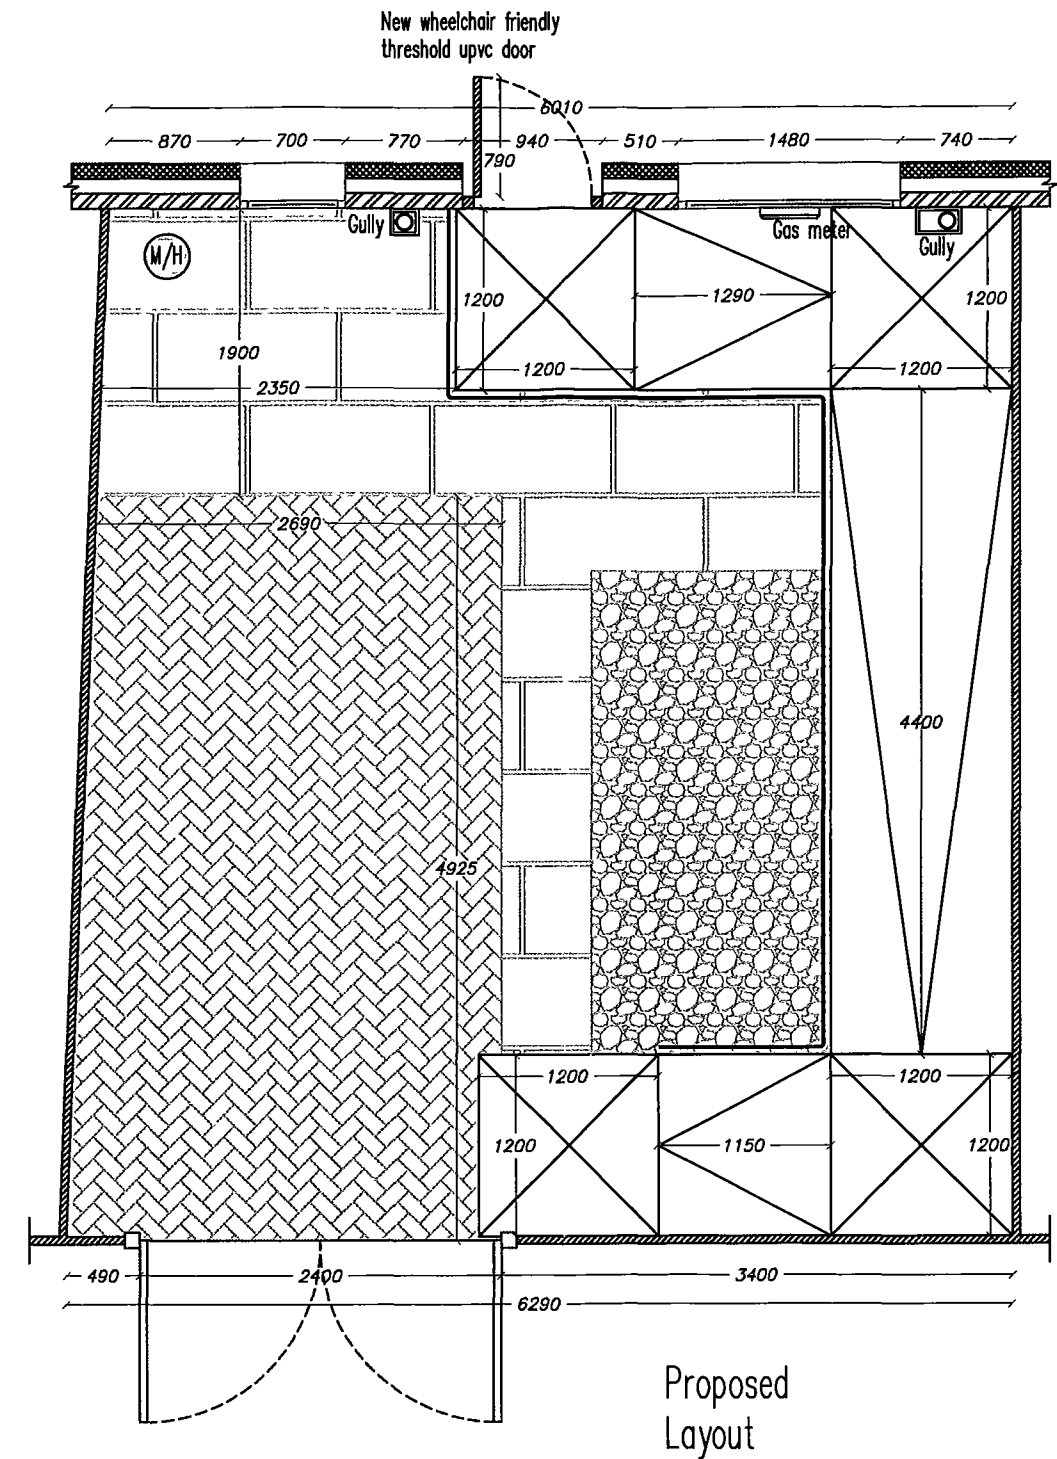

Proposed Layout

CL, AO'C
AGNOD @ PAPER

28/1/2020

[Signature]

Manchester s Local Care Organisation
Technical Officer Service

29 Poland St, Unit 1
Ancoats,
Manchester,
M4 6AZ

Applicants name:
Mrs Margaret Byrom

Property address:
123 Heywood St
Cheetham
Manchester
M8 0NZ

Revisions 1

REV SS -

Drawn By:
Shaun Stephenson

Scale:
1:50

Date:10/07/2020

Paper Size:
A3



**Manchester Local
Care Organisation**

Leading local care, improving
lives in Manchester, with you