


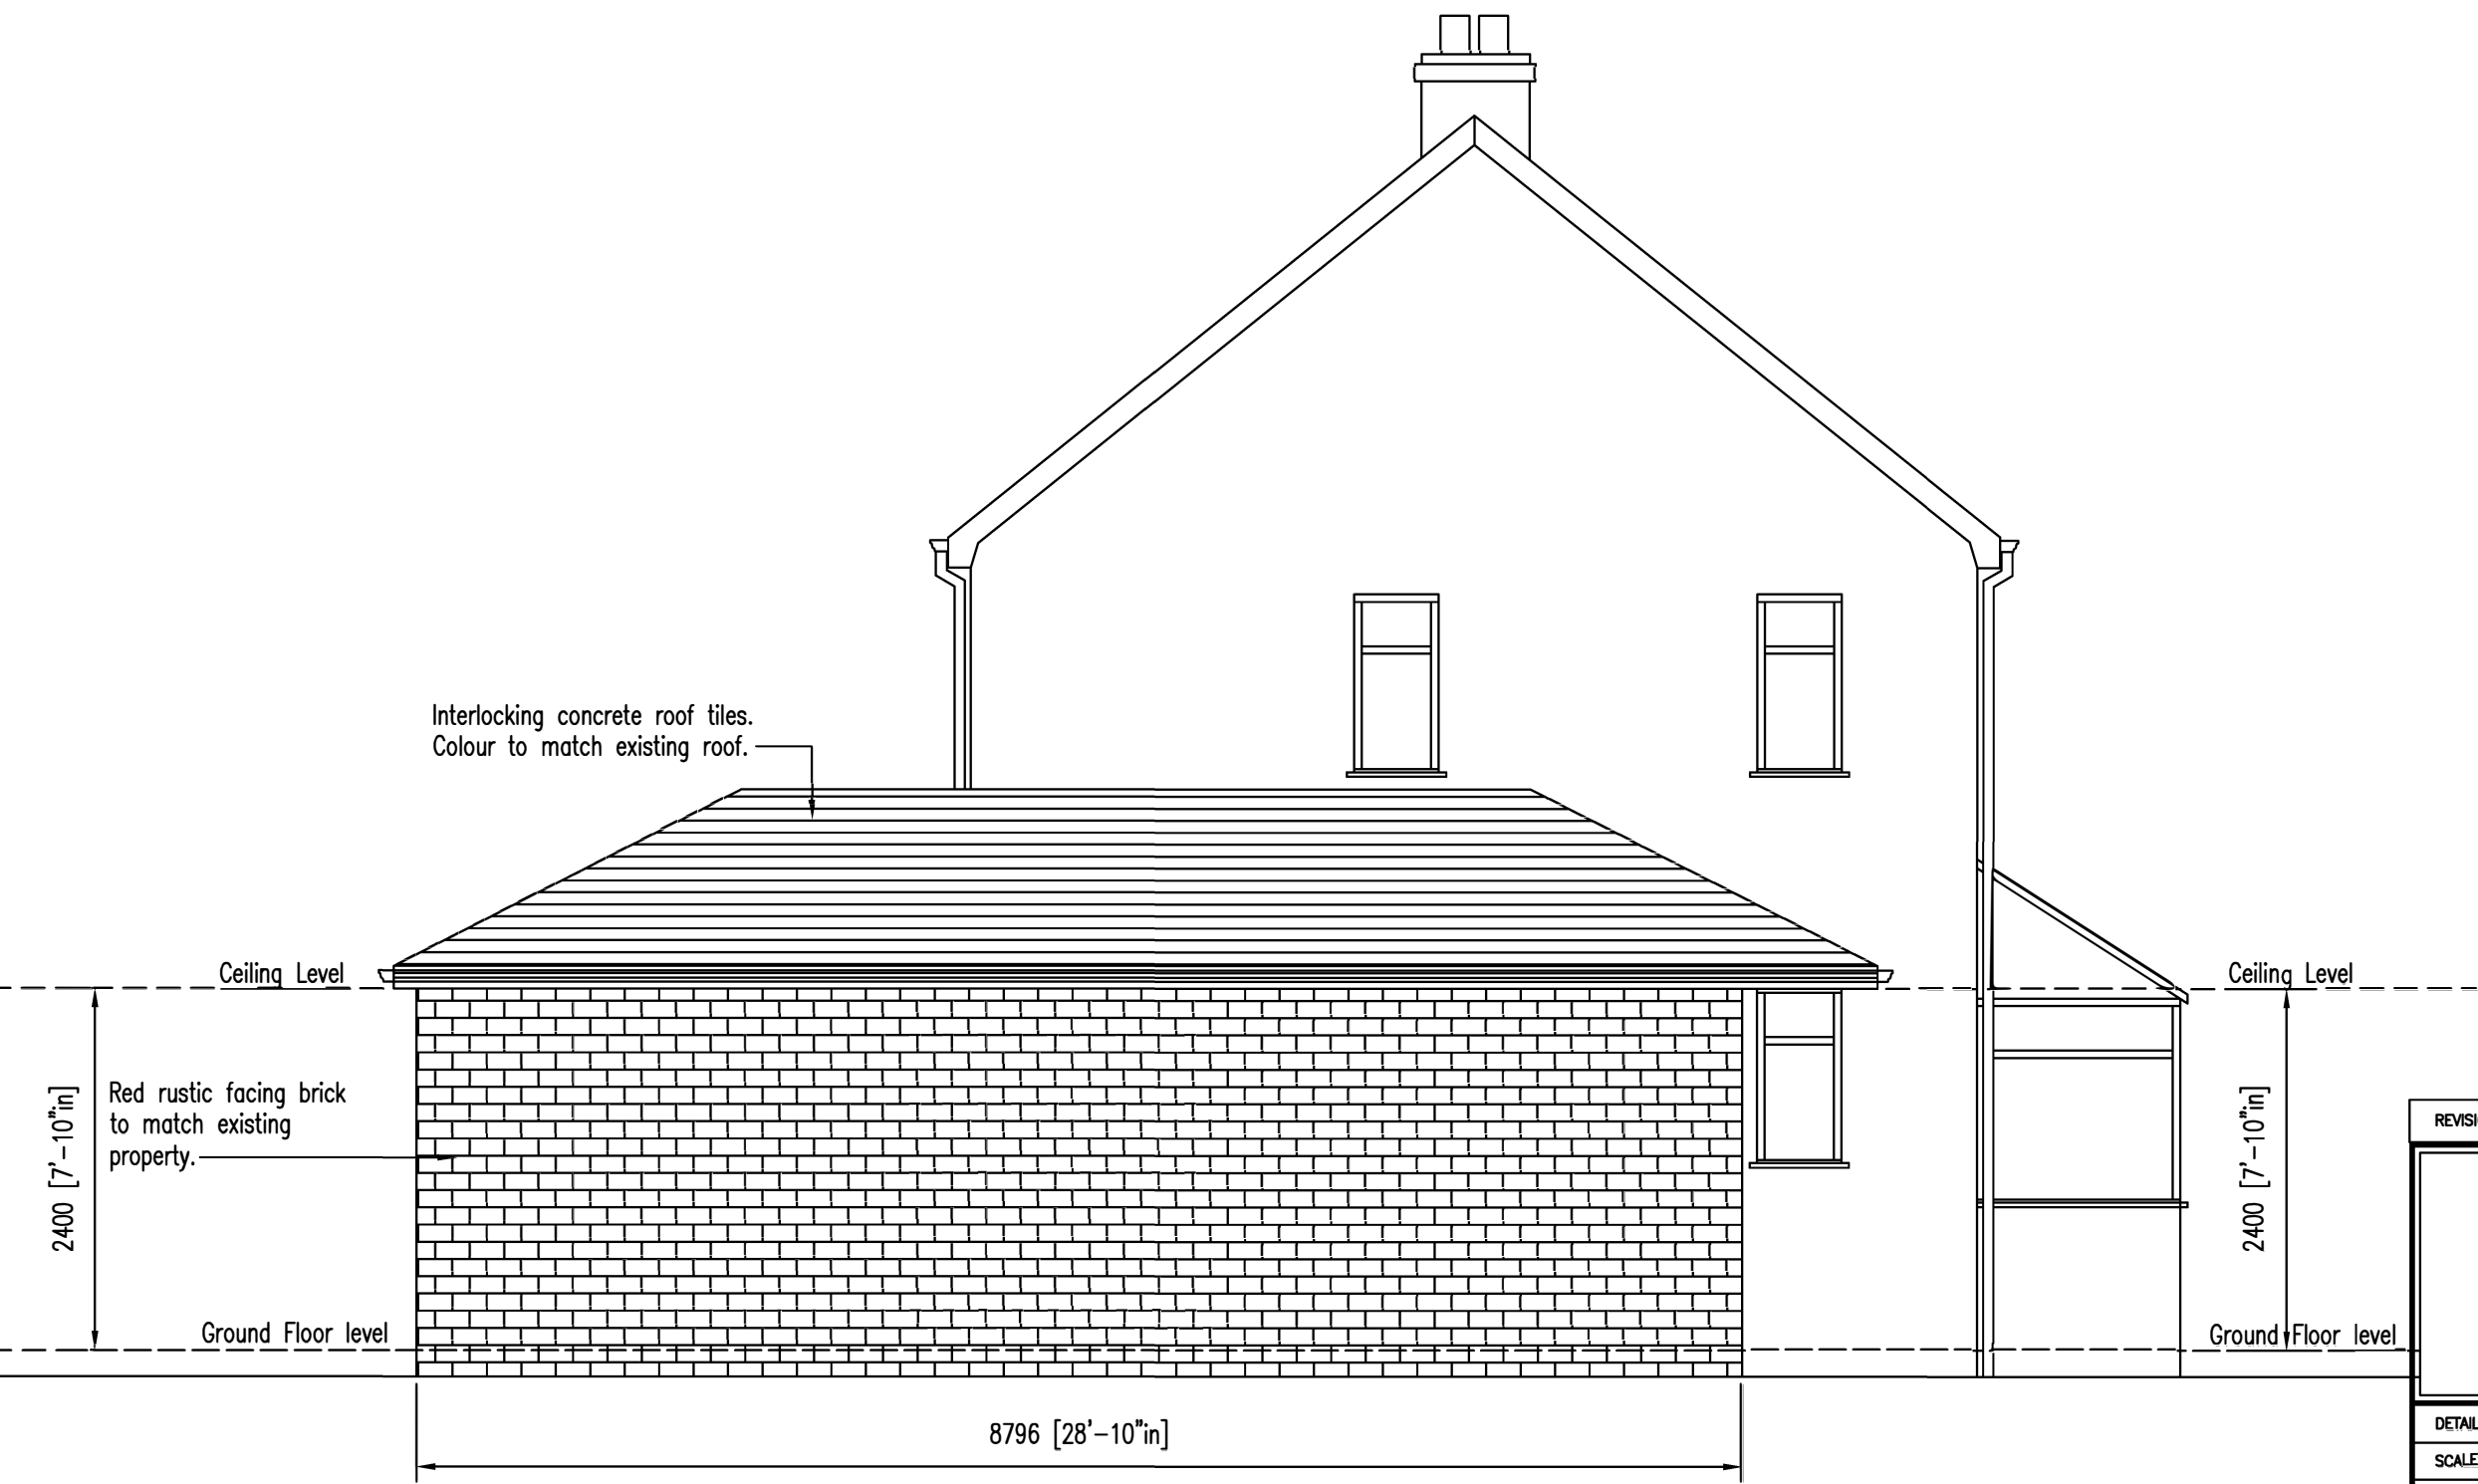

Proposed Side Elevation
(North West)

REVISIONS		For Comment		
Mrs Maguire 31 Hatchet Road Wythenshawe. Manchester M22 0EA				
DETAIL		Proposed Garage Extension		
SCALES		1 : 50		
DRAWN		TD	DATE	July 2020
JOB NO		DWG NO	REV	
20/AC100		AC100g	P1	
Haslam Partnership Ltd 270 Hollins Lane Hollins Village Bury BL98AY T. 0161 796 5783 M. 07909 548 148 E. andrew.haslam@virgin.net. Chartered Engineers and Surveyors				