


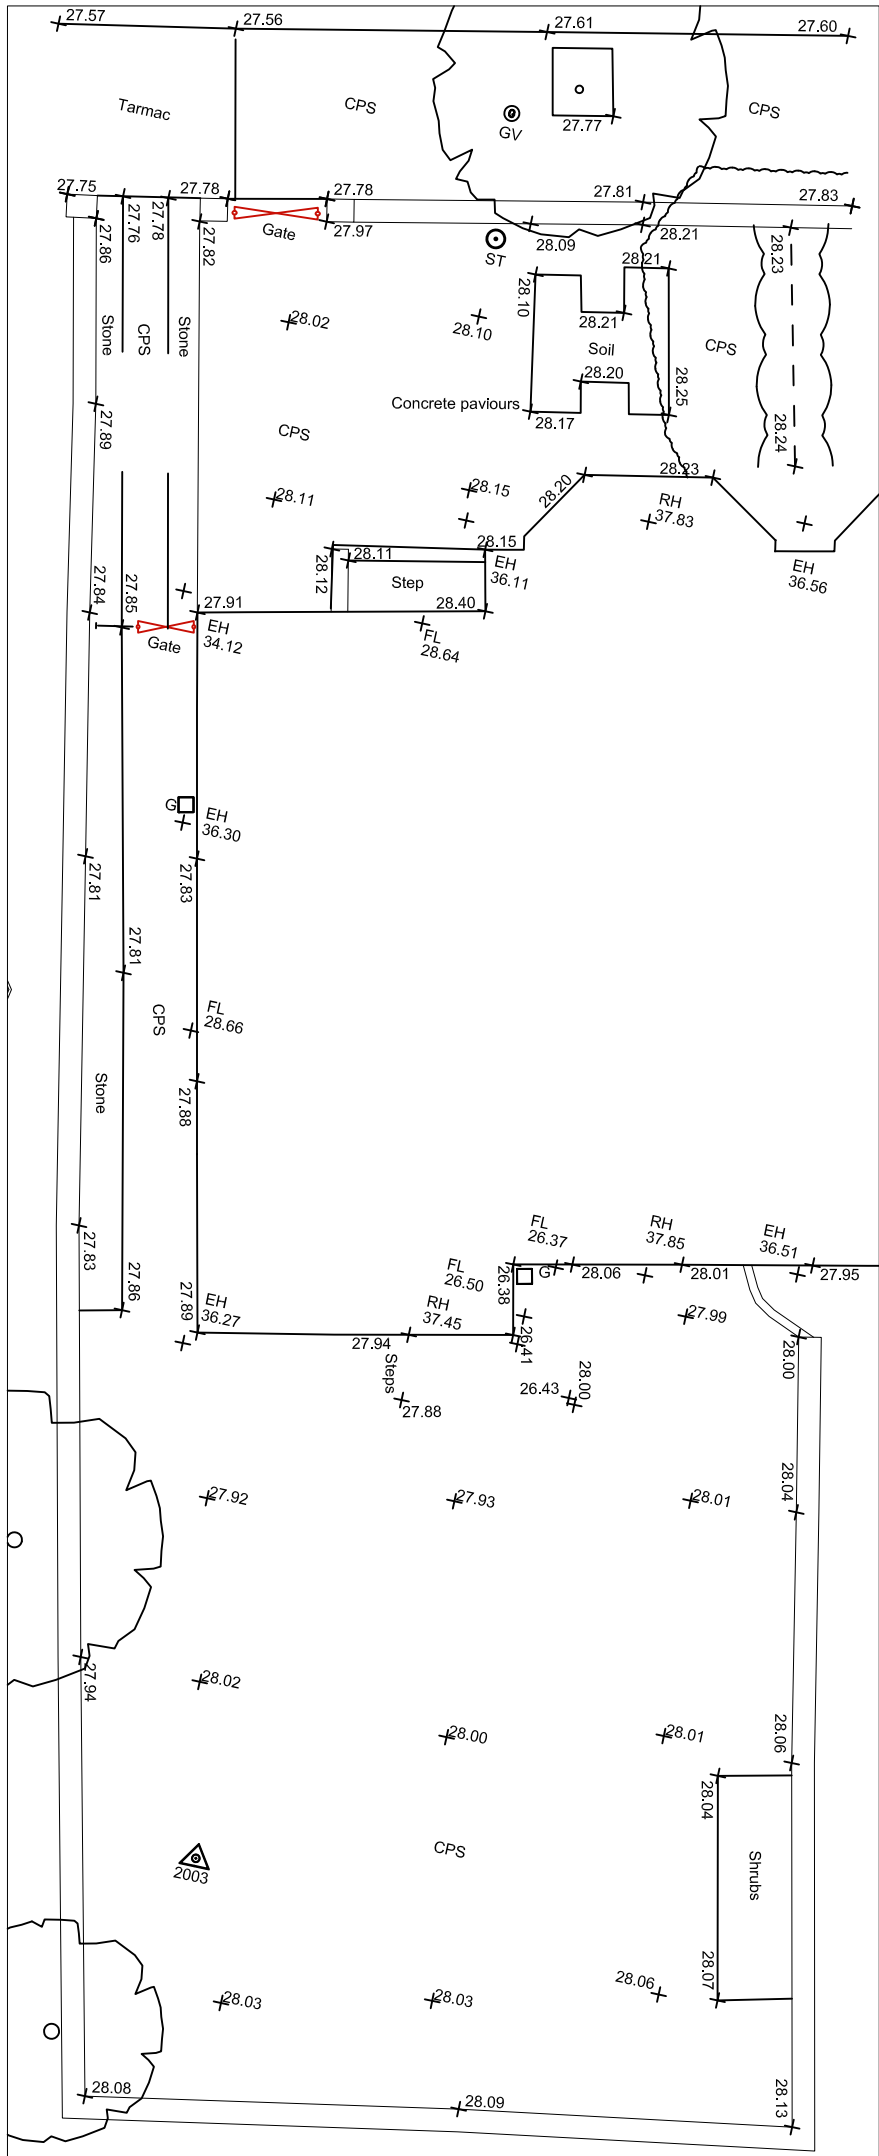

PROJECT			
6 Oak Av, Chorlton, Manchester.			
SCALE		CLIENT	
1 : 100 @ A4		Stuart Wall	
DWG No.		DRAWING TITLE	
134-PL- GS1 revA		Existing Landscape plan.	
CONTRACT NO.	STAGE CODE	REV.	
134	planning	-	
ISSUED	12/11/20	-	
	04/01/21	a	
sj simon james arq ltd/architects UK: 120 Grosvenor st, All Saints, Manchester, M1 7HL Spain: Enrique Lameta 1, 4b, Chamartín, Madrid, 28036			