


**SITE LOCATION PLAN
AREA 2 HA
SCALE 1:1250 on A4
CENTRE COORDINATES: 384703, 394351**

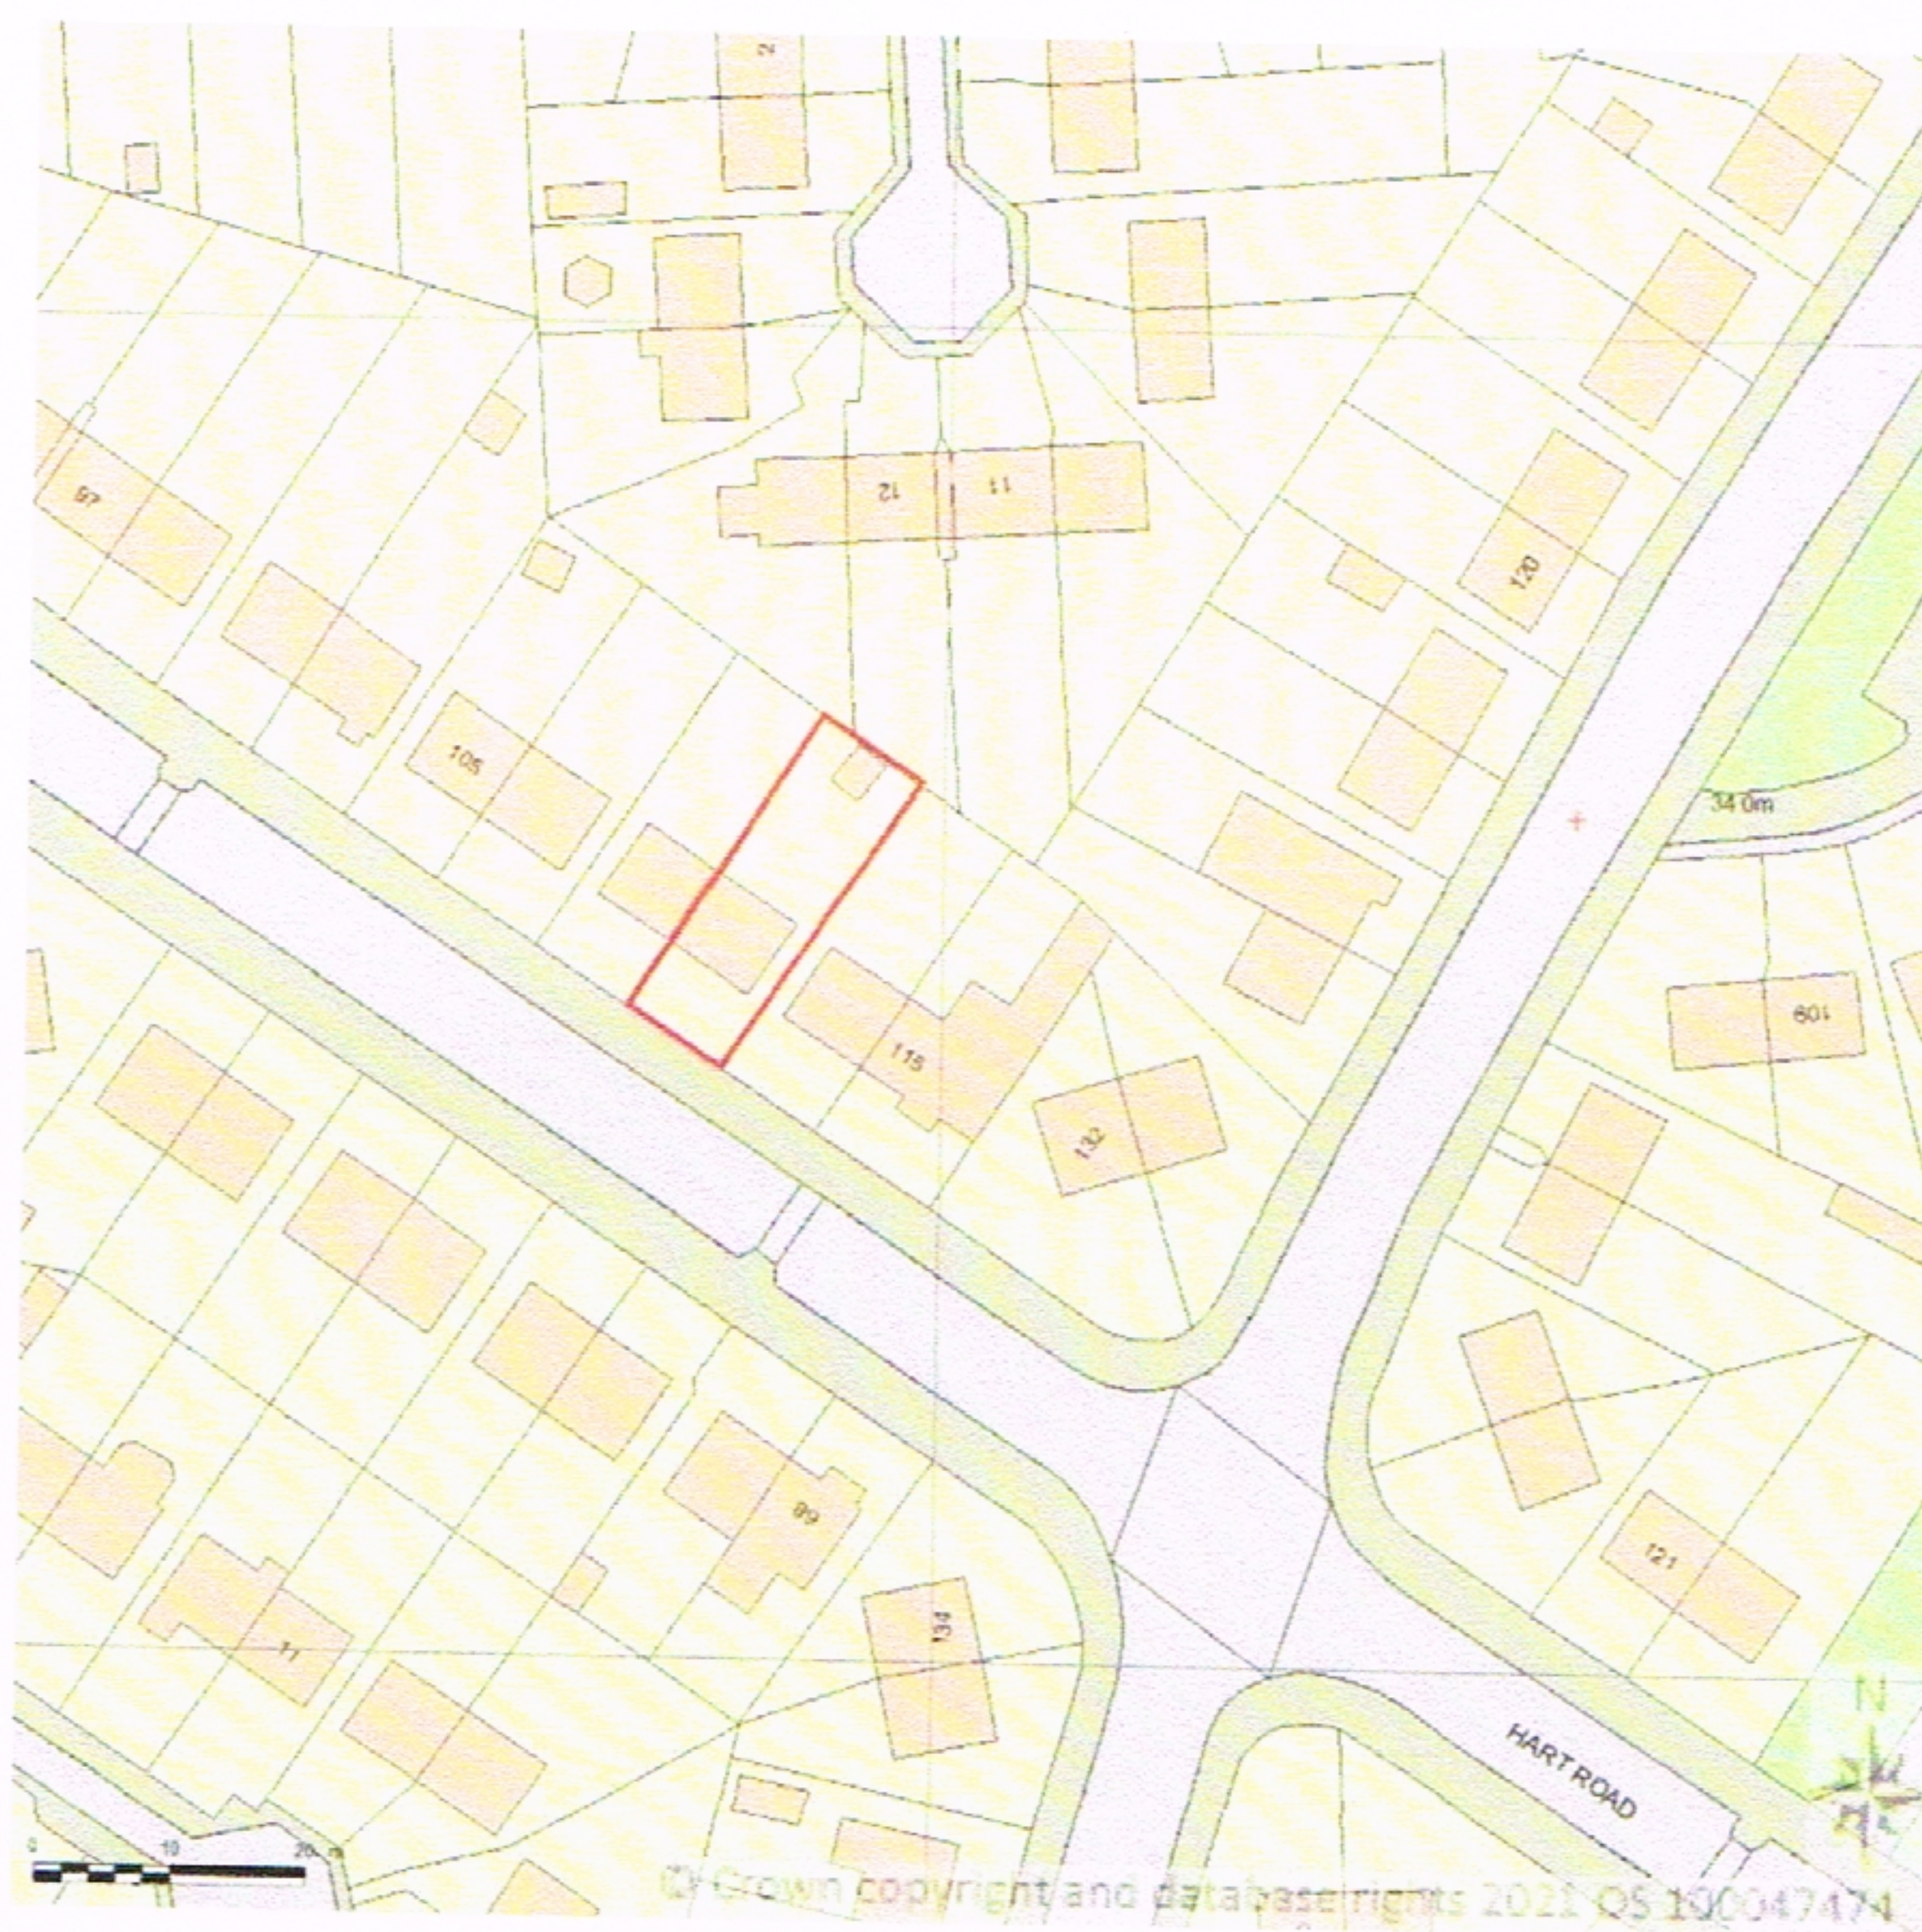

Supplied by Streetwise Maps Ltd
www.streetwise.net
Licence No: 100047474
02/03/2021 08:57