


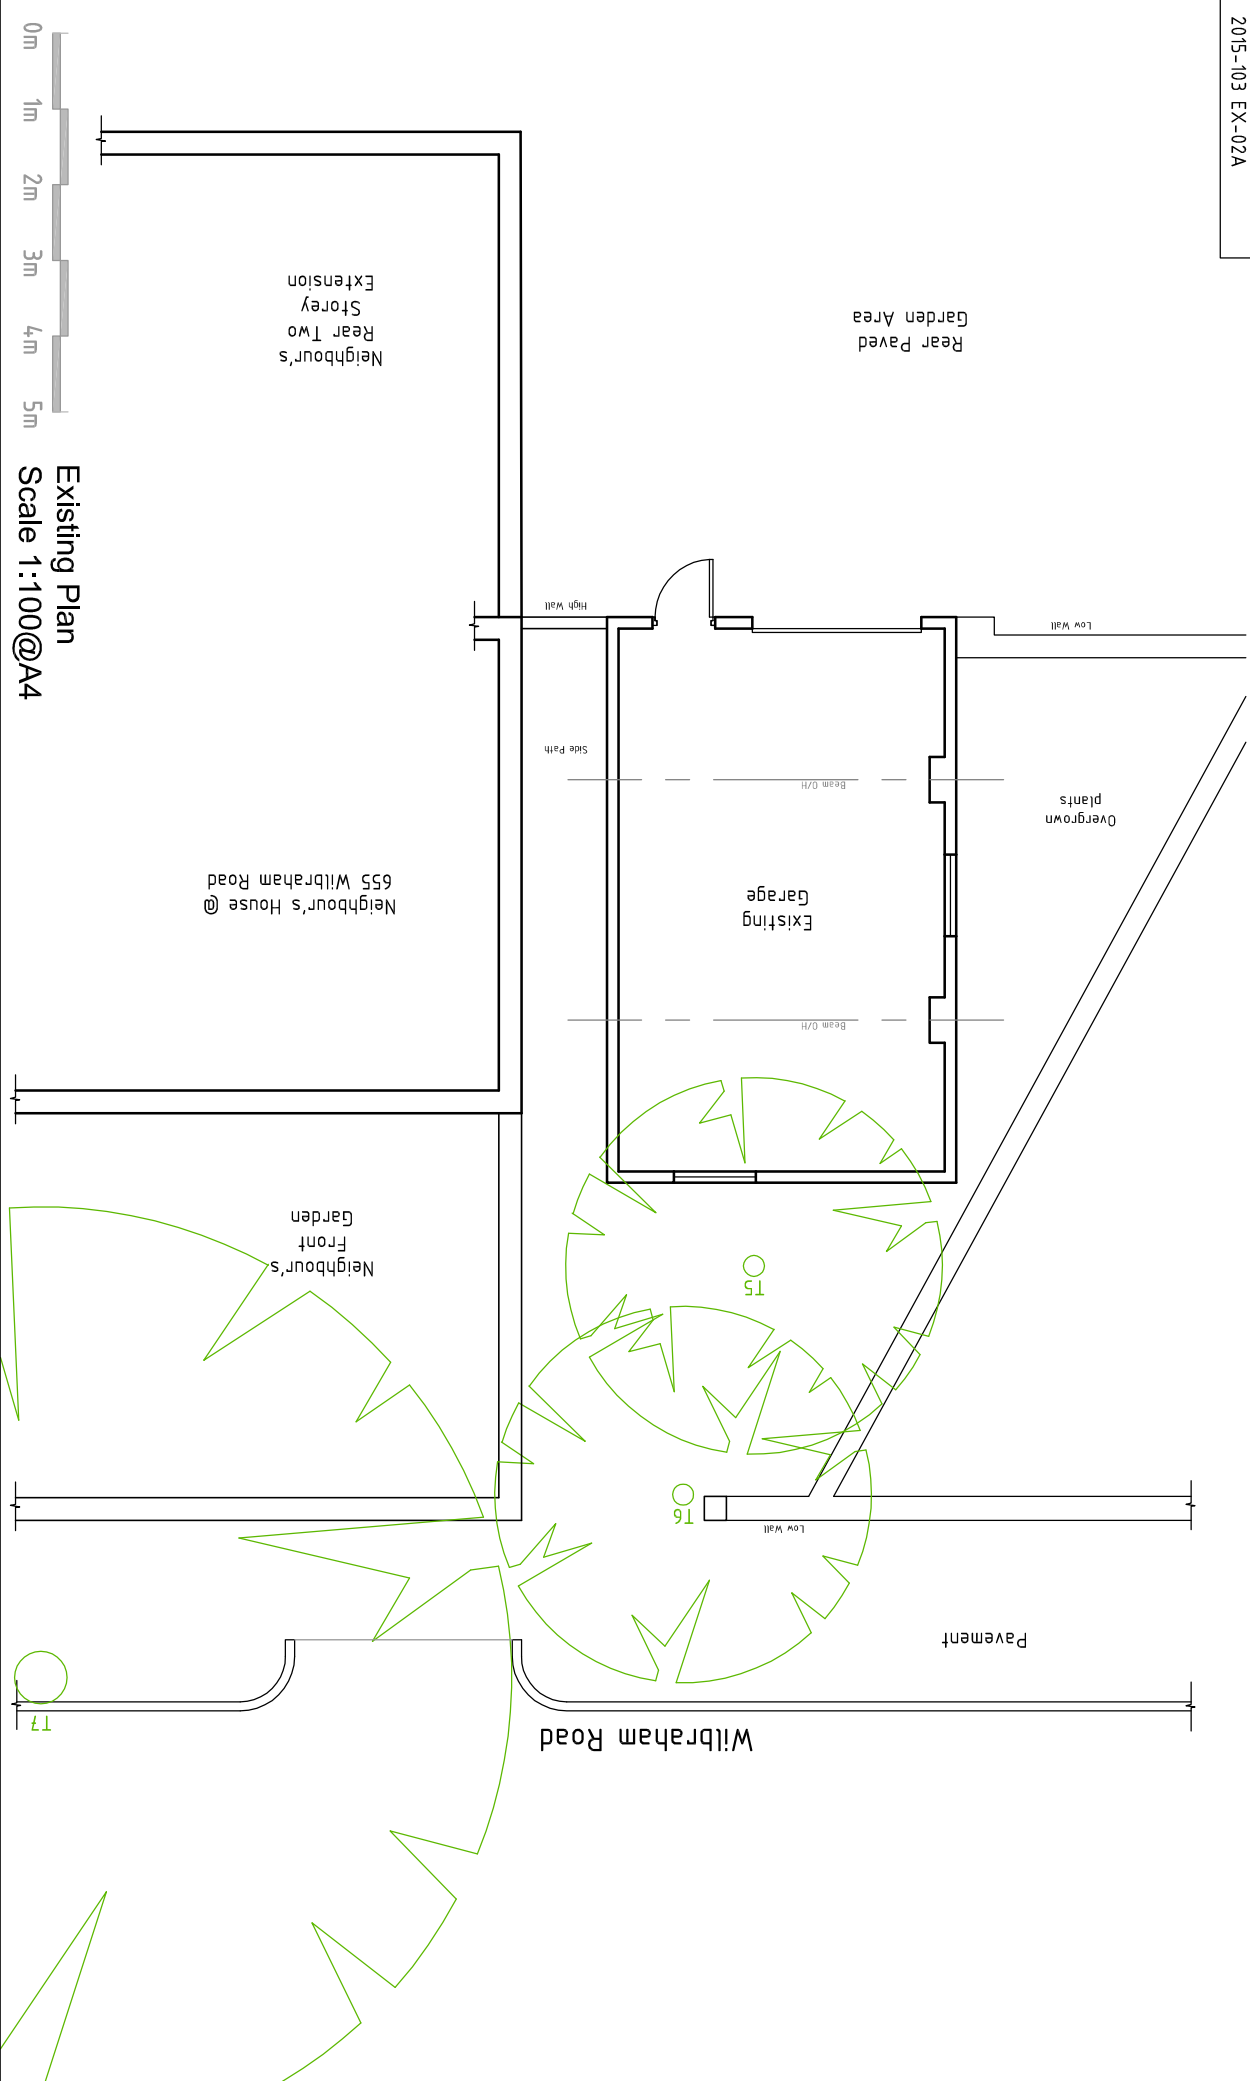

NOTES

DO NOT SCALE FROM DRAWING.
DRAWING INDICATES DESIGN INTENT ONLY.
REPORT ANY DISCREPANCIES TO CLIENT / ZENDIUM DESIGN.
NOT TO BE USED FOR CONSTRUCTION UNLESS STATED SO.
TO BE READ IN CONJUNCTION WITH OTHER DRAWINGS OR
SPECIFICATION WHERE PROVIDED ©Zendum Design 2017

CLIENT

Mr A Haq

PROJECT

New House on land at 22 Edge Lane, Chorlton

SITE

AS ABOVE

DRAWING DESCRIPTION

Existing Drawings

STATUS

SKETCH

STAGES

EX

DATE

06-06-2017

SCALE

1:100@A4

DRAWING NUMBER

2015-103 EX-02A

REVISION

A

ZENDIUM

info@zendum-design.co.uk
www.zendum-design.co.uk
m. 07866 637563