
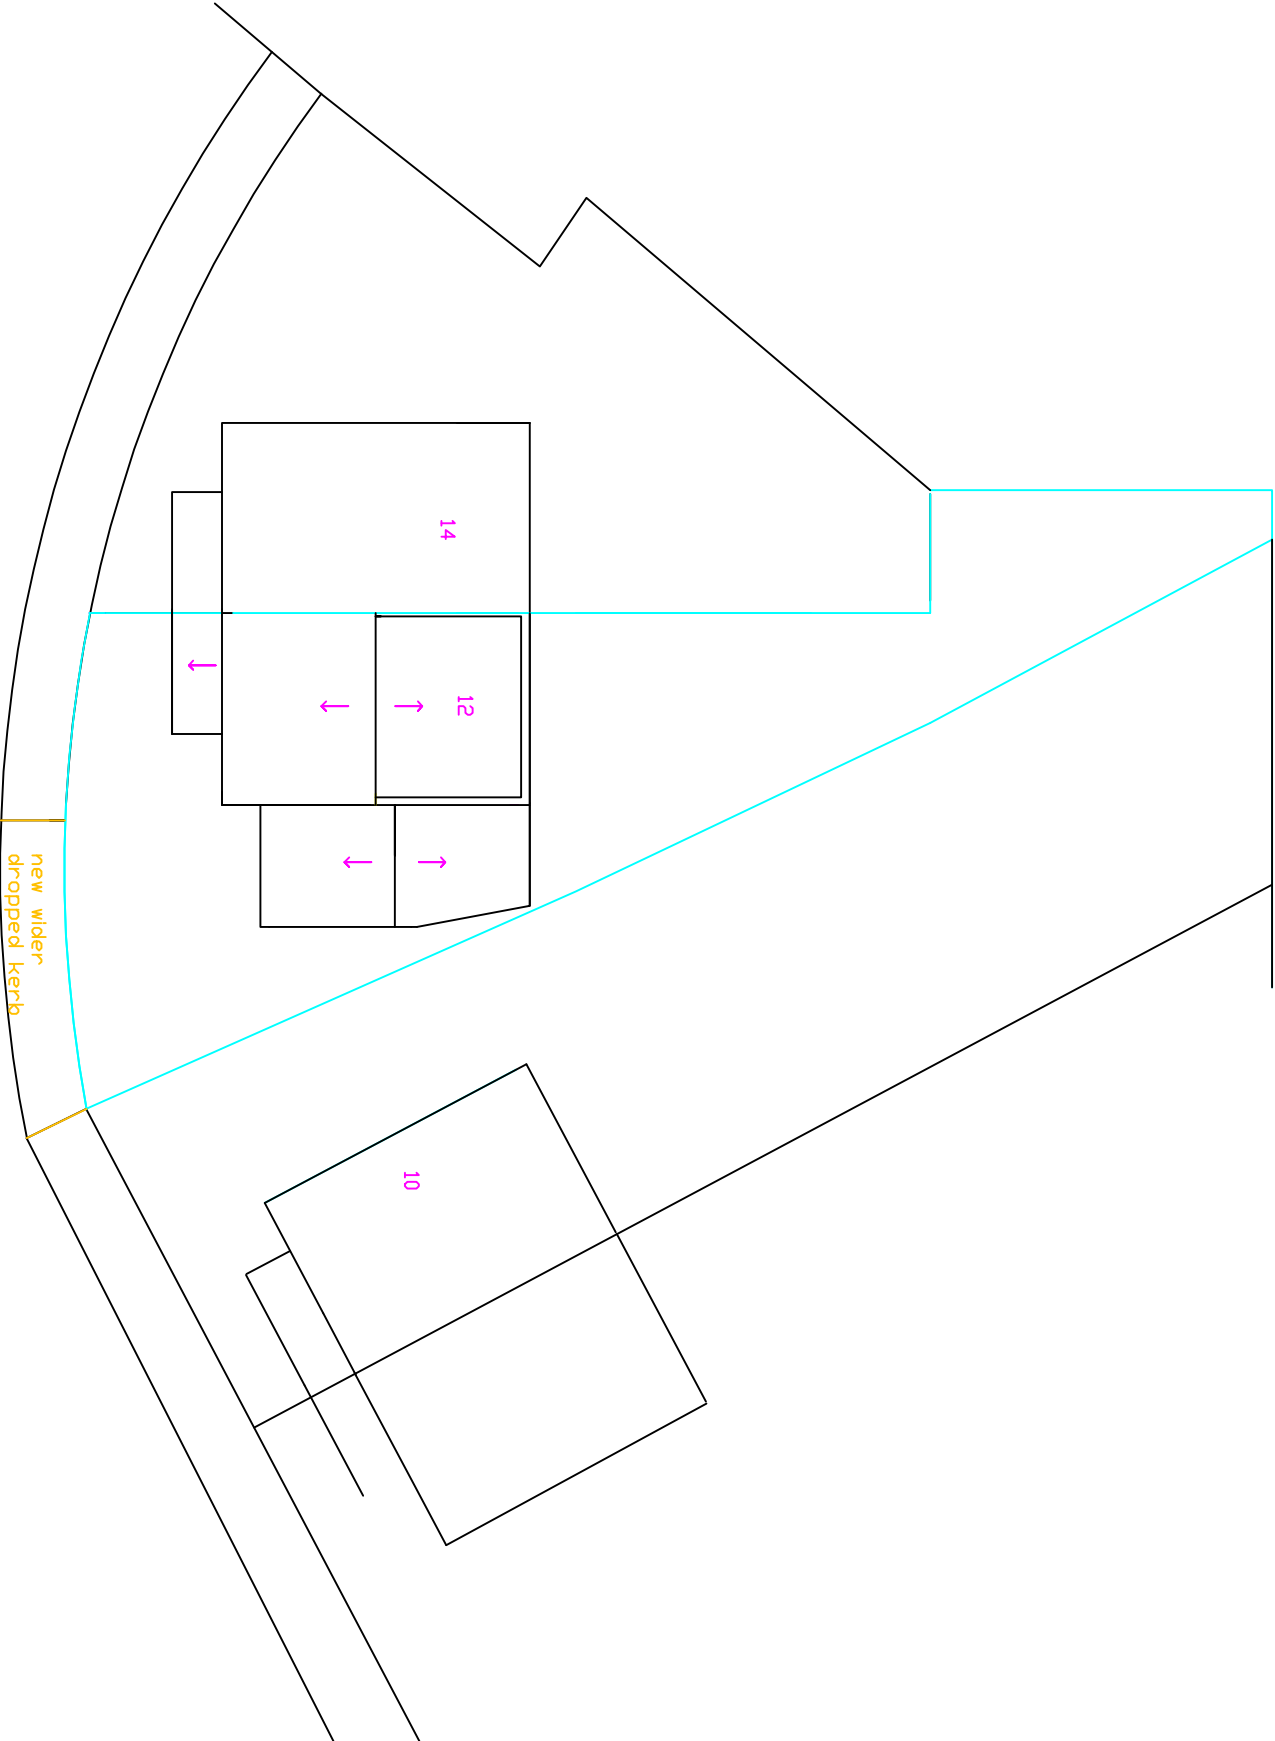


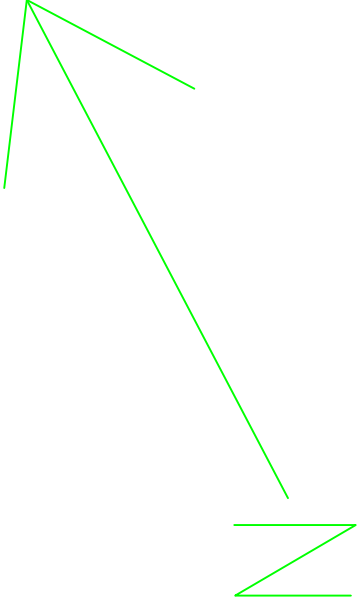

**PROPOSED
BLOCK PLAN
1:200**

Date Rev		drawn: DRW	Project: MANCHESTER CITY COUNCIL PLANNING AND BUILDING CONTROL APPLICATIONS	
PLEASE DO NOT SCALE OF THIS DRAWING TAKE ALL DIMENSIONS ON SITE (builders Note only) Do not start any works until all the approvals have been obtained. Any discrepancy to be reported to Plans Drawn as soon as possible.			PLANS DRAWN tel.no 07952934281 07856609593 email Bawinterbottom @aol.com www.plansdrawn.org	
client: JULIUS ILEB, KYEGBIAYA ILEBOYA, 12, FREEMANTLE AVENUE, GORTON, M18 7PZ, TEL 07792160955			date: MARCH, 2021	
drawing title: PROPOSED DOUBLE STOREY SIDE, EXTENSION LOFT DORMER CONVERSION DRIVE WAY DROP KERB			project no. FA 12	drwg. no. 04 A3 paper