


Unit F, One Piccadilly

Site Location Plan

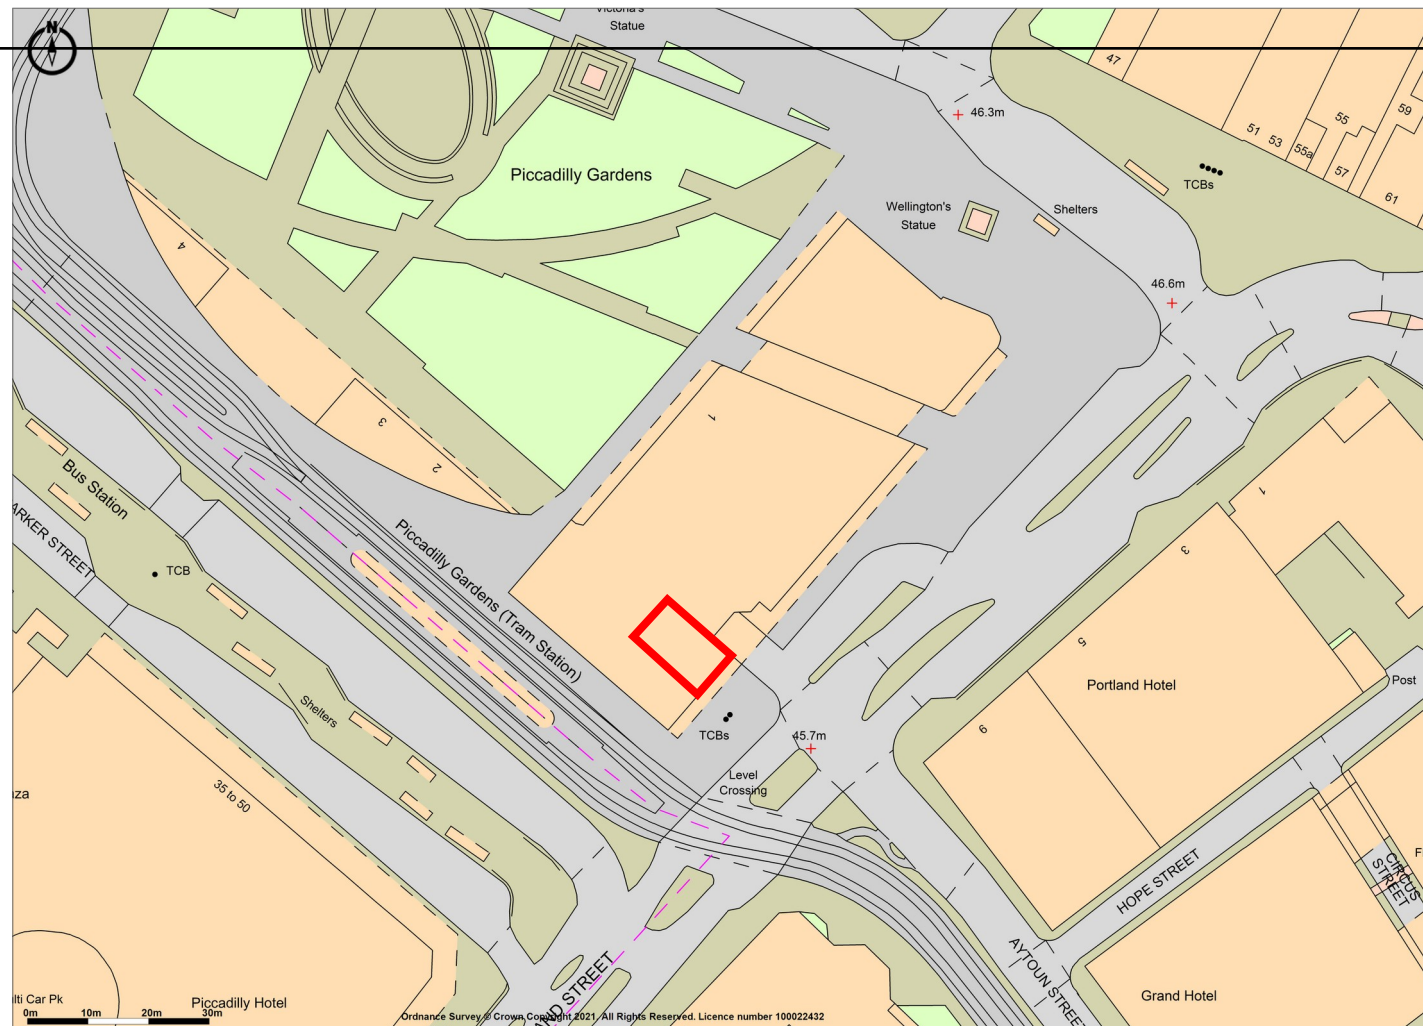

Promap^{v2}
LANDMARK INFORMATION

Ordnance Survey Crown Copyright 2021. All rights reserved.
Licence number 100022432.
Plotted Scale - 1:1250. Paper Size - A4

Plan Ref. VS/SLP/2021