


Materials Key

- 01 Facing brickwork - Red colour
- 02 Windows - Aluminium frame, RAL 7021. 1 brick deep reveal.
- 03 Entrance door - PPC finish, integrated post box
- 04 Juliet Balconies - Mild steel, PPC finish, RAL 7021
- 05 Roof Coping - Metal, RAL 7021
- 06 Railings - Mild steel, PPC finish, RAL 7021
- 07 Projecting Door Canopy - Metal sheet, RAL 7021
- 08 Bin Store/ Plant Room External Door - Metal door and panel above, to be fronted by perforated metal sheet, RAL 7021
- 09 Window Vents - Decorative perforated metal sheet, RAL 7021
- 10 Lift Overrun - Rainscreen cladding, RAL 7021
- 11 Roofing Material - Metal Deck, RAL 7021

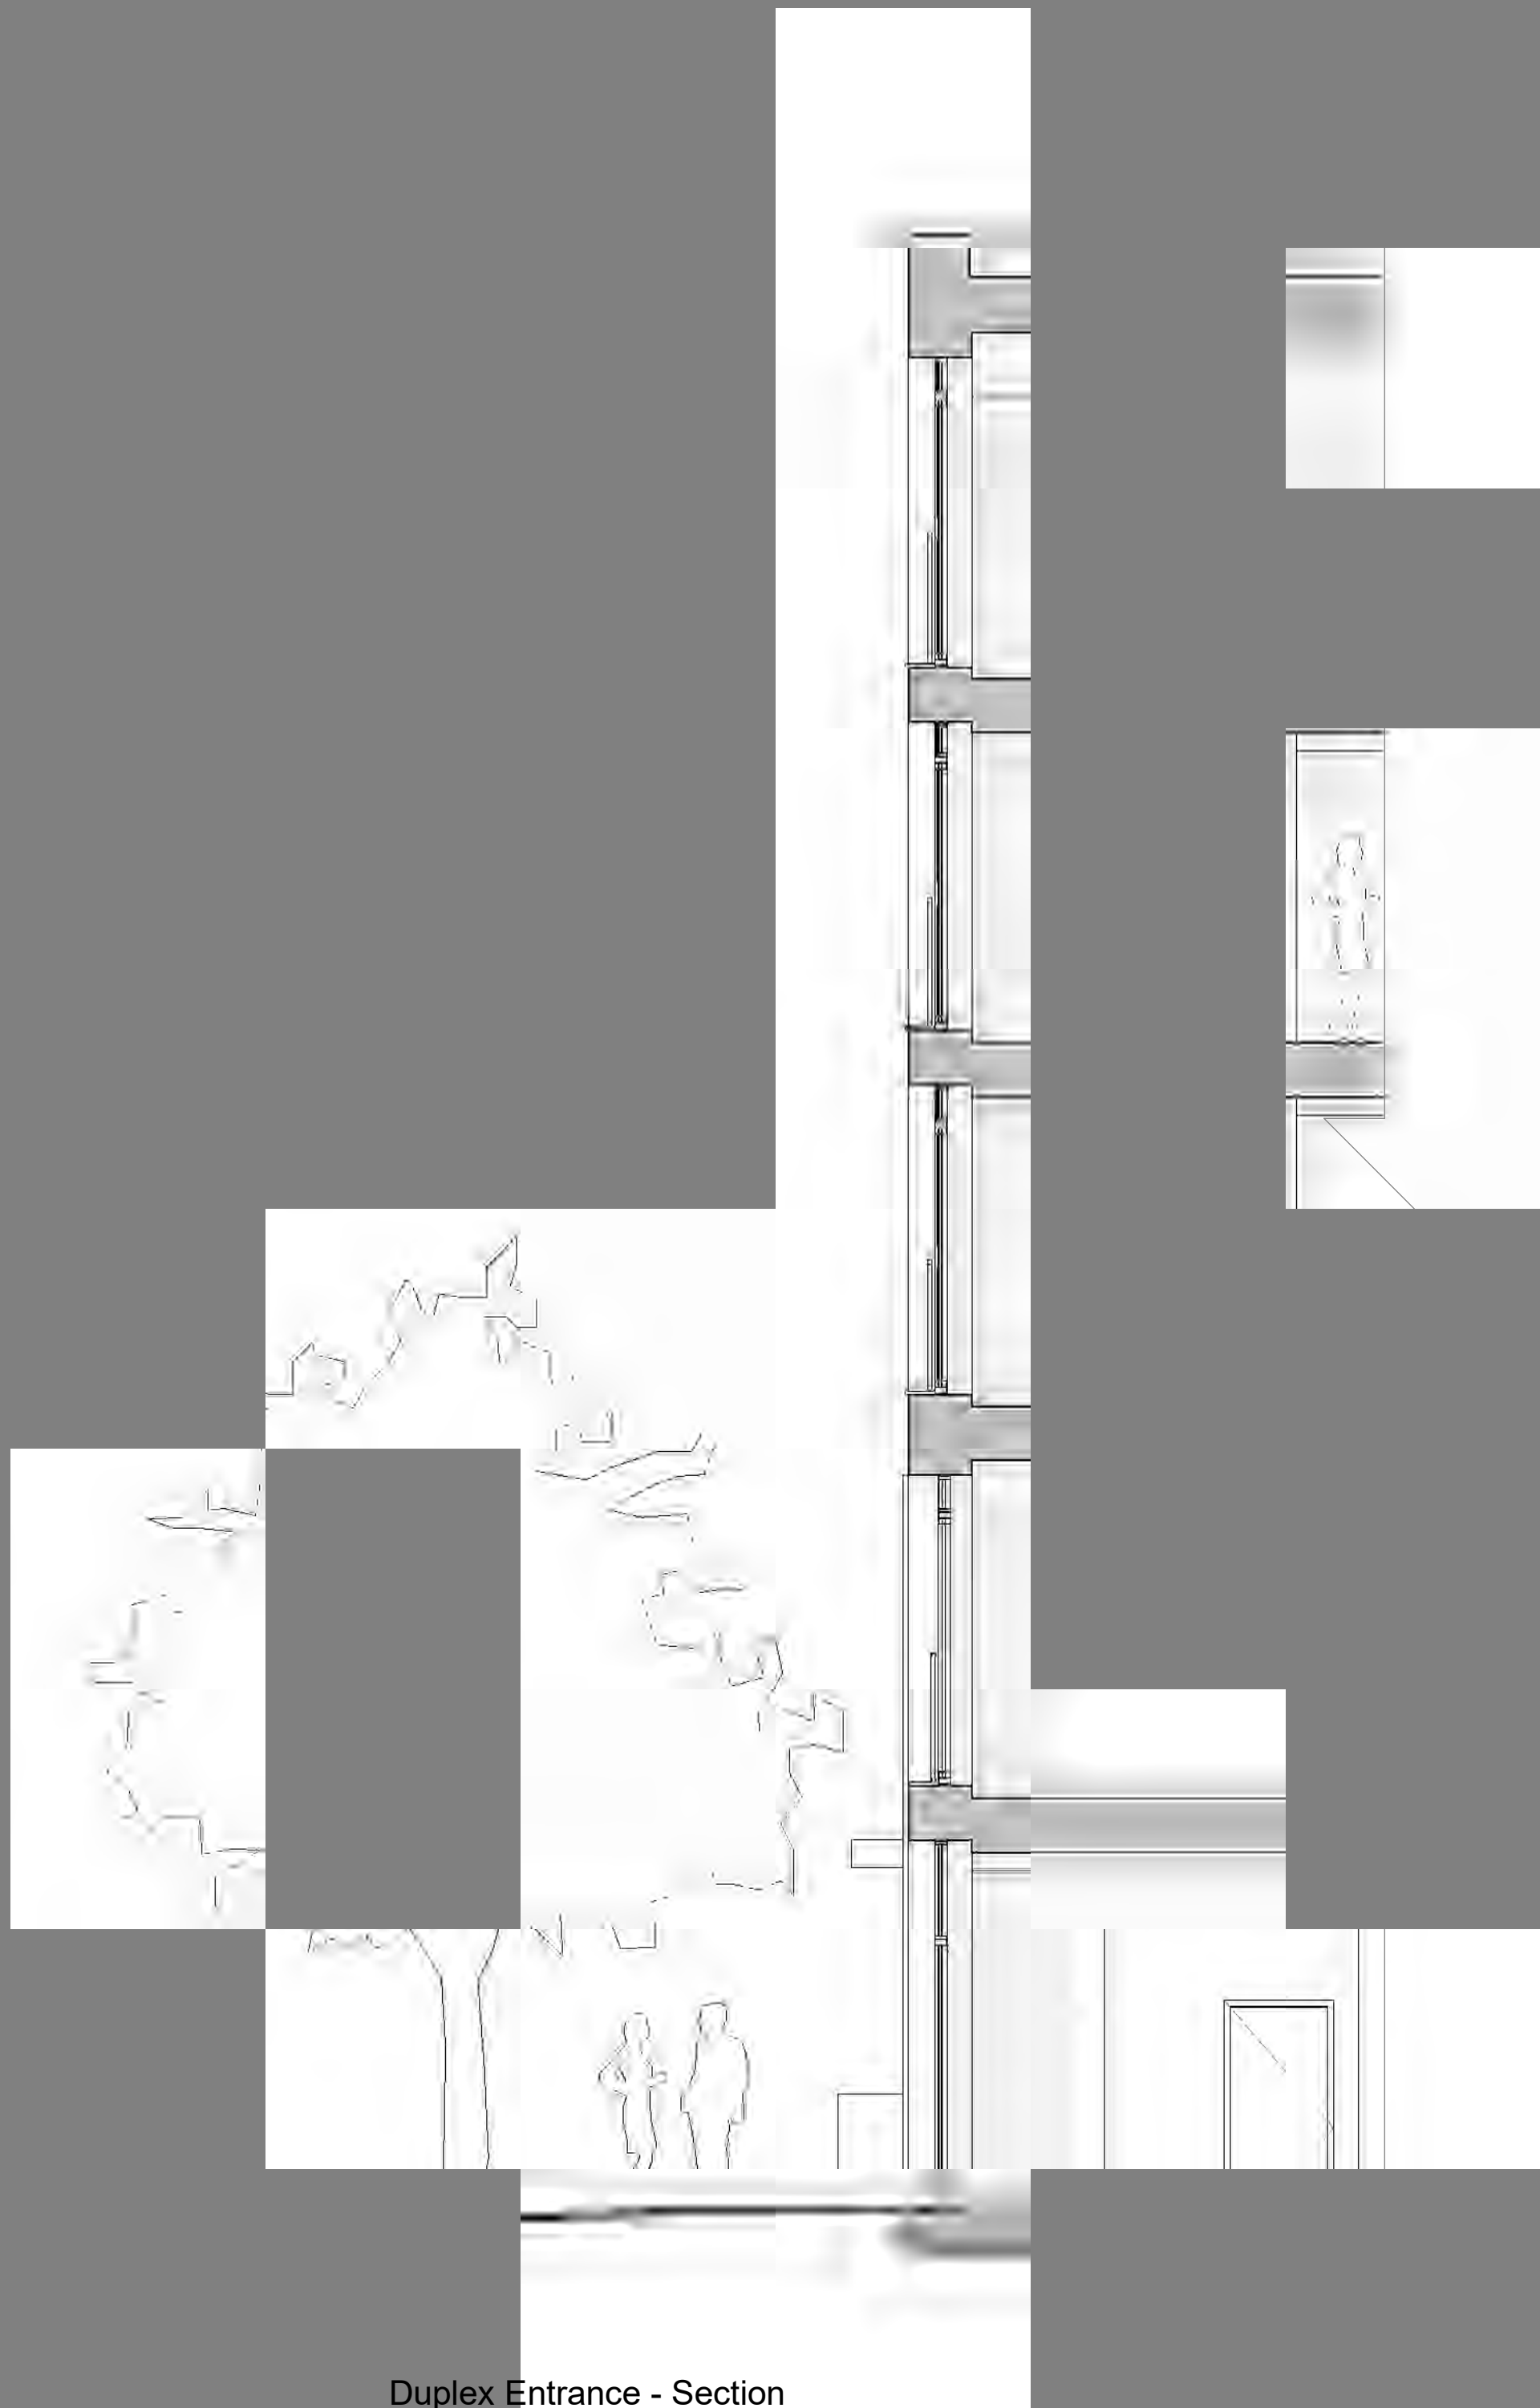


Duplex Entrance - Section

1 : 50




Duplex Entrance - Elevation

1 : 50

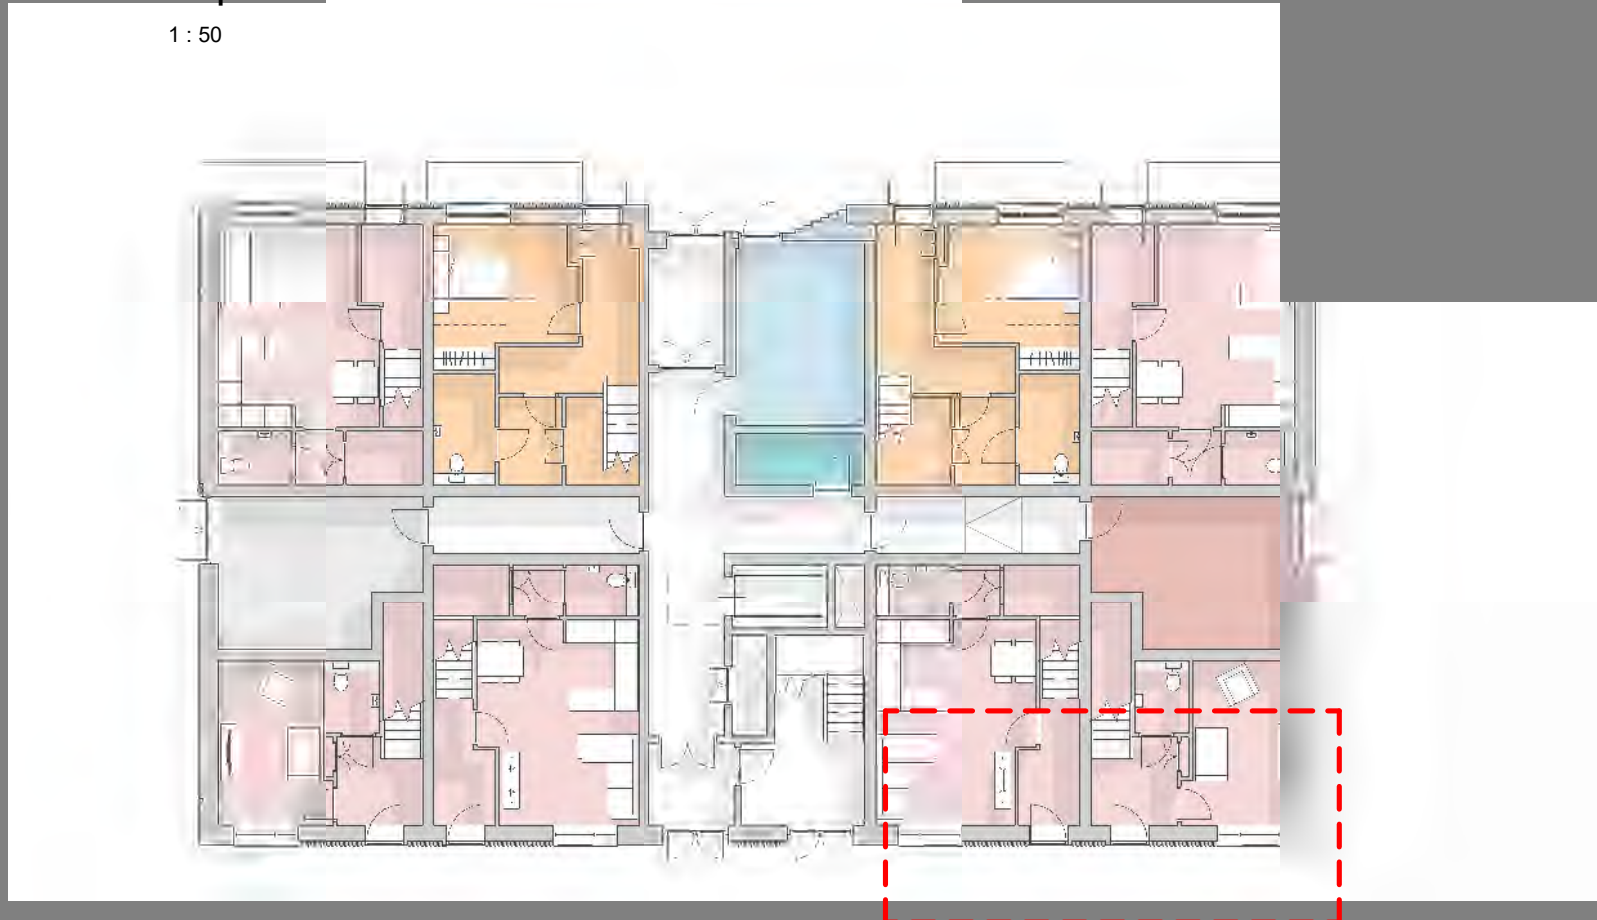


Duplex Entrance - Key Plan - Ground Floor

1 : 200

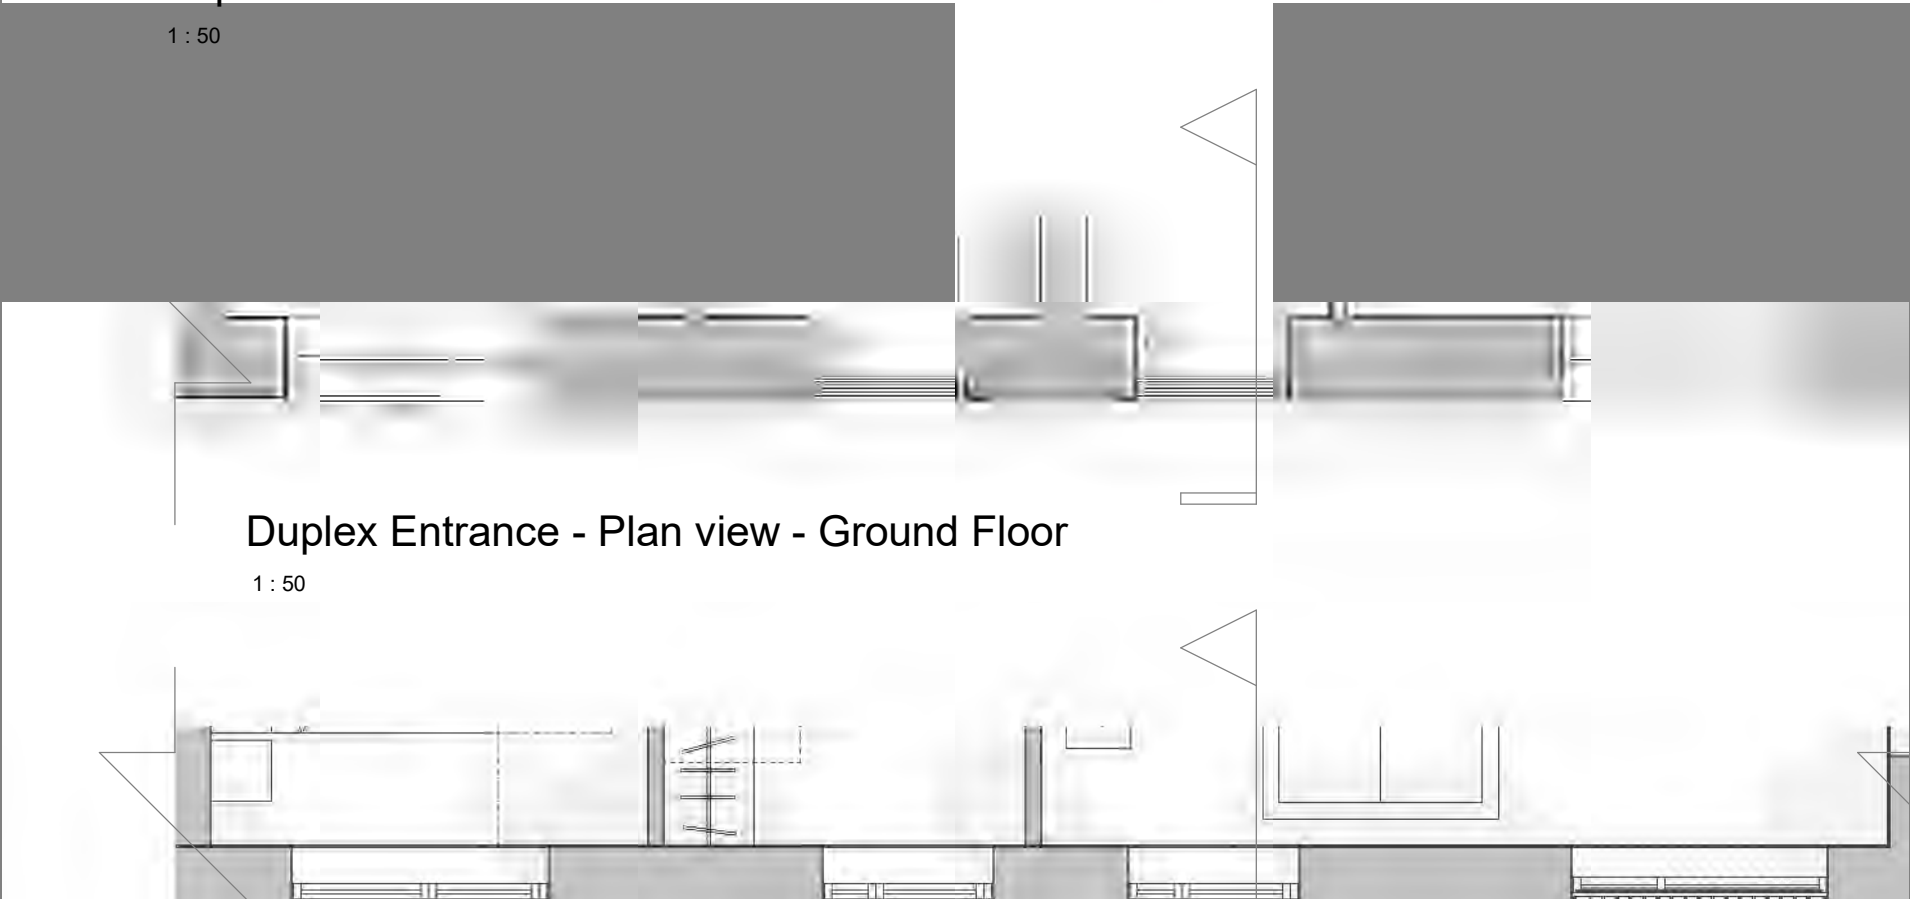

Duplex Entrance - Plan view - Ground Floor

1 : 50

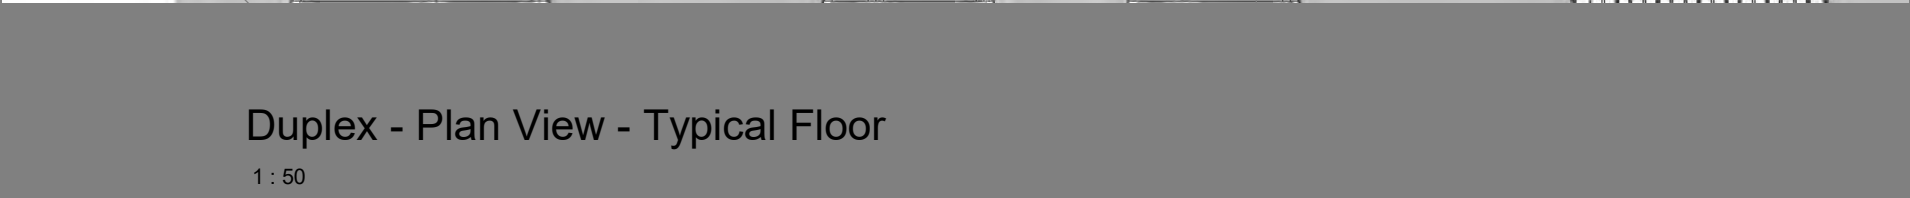

Duplex - Plan View - Typical Floor

1 : 50

PL 26/01/21 UH Planning Issue

Rev Date Info Details

© The moral rights of the author are hereby asserted.
This drawing and design is the sole property of Buttress Ltd and must not be reproduced without permission.
Buttress Ltd is registered in England and Wales 1030771

Buttress

41 Bengal St
Manchester
M4 6AF

T: 0161 236 3303
E: contact@buttress.net
W: www.buttress.net

Project Title Callyhurst Village

Client REC & MCC

Location Manchester

Drawing Title Apartment Block 2 - Duplex Entrance Facade Study

Date 26/01/2021 19:14:13

Checked Checker

Scale As indicated

Orig Paper Size A1

Job No: 8871

Status PLANNING

Project: Origin: Zone: Level: Type: Desc: Number: Rev:

8871-BA-A2-XX-DR-A- (21)251- PL