Note:
Do Not Scale from this drawing.
Dimensions are to be checked on site.
If in doubt please ask.

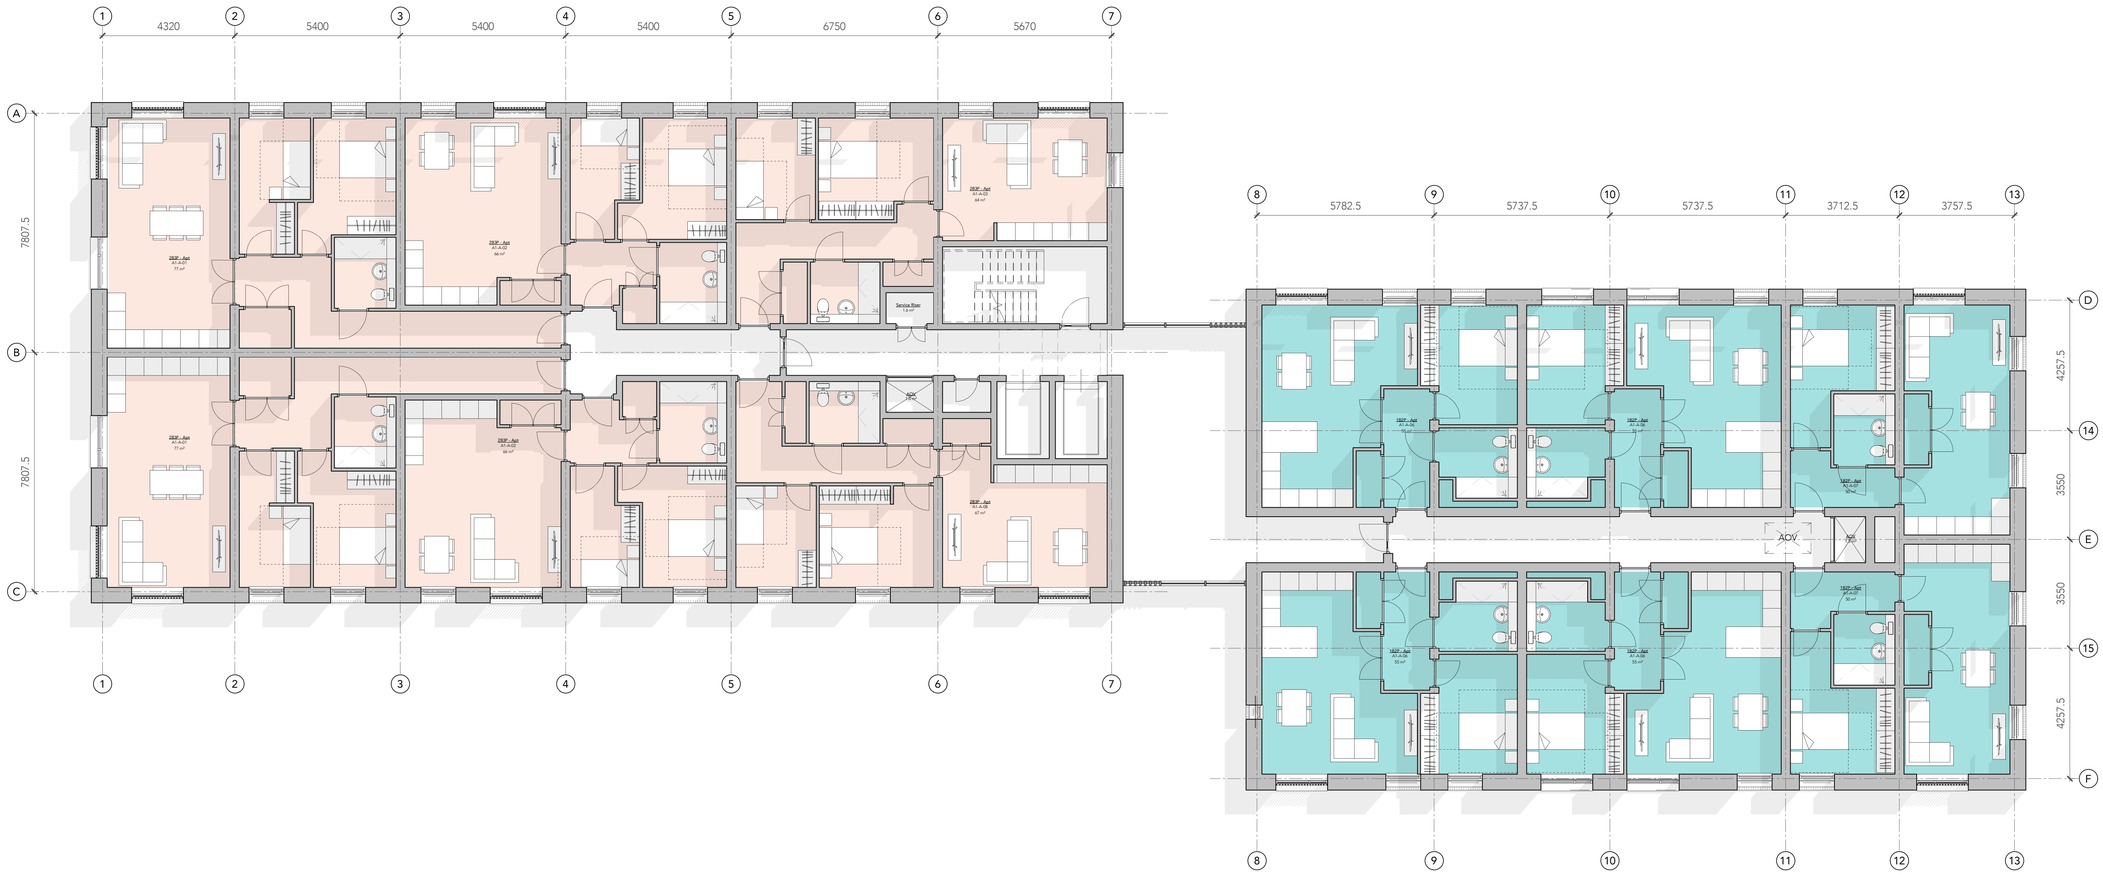

03 - Third Floor Plan - Typical Floor

1 : 100

KEY:

01 - Buffer space to ground floor duplexes, opportunity for planting/ personalisation.

02 - Potential through lift location in line with Lifetime Homes.

03 - PV Panels

04 - Access Hatch

Rev	Date	Intls	Details
PL	26/01/21	LH	Planning Issue

© The moral rights of the author are hereby asserted.
This drawing and design is the sole property of Buttress Ltd and must not be reproduced without permission.
Buttress Ltd is Registered in England and Wales: 5363573

Buttress

41 Bengal Street
Manchester
M4 6AF

T 0161 236 3303
E contact@buttress.net
W www.buttress.net

Project Title	Collyhurst Village
Client	FEC & MCC
Location	Manchester
Drawing ref	Apartment Block 1 - Typical Floor - 03-04

Date	26/01/2021 17:46:16	**Scale**	As indicated
Checker	MB	**Orig Paper Size**	A1
Job No:	**8871**	**Status**	**PLANNING**

Project:	Origin:	Zone:	Level:	Type:	Disc:	Number:	Rev:
8871	BA	A1	XX	DR	A	(04)053	PL