COPYRIGHT NOTICE
The information contained within this media remains the property of Dave Rees Architect and may not be distributed to any party in any form without the knowledge and consent of Dave Rees Architect. The information should be distributed in its entirety and is not to be reproduced or altered without the knowledge and consent of Dave Rees Architect. The information contained within this media is for guidance only. While we endeavour to provide accuracy and detail there is no expressed or implied warranty or fitness for any particular purpose, supplied with this information. Dave Rees Architect accepts no responsibility for the accuracy of any information provided by third parties.

FRONT ELEVATION

SIDE ELEVATION south east

REAR VIEW

REAR ELEVATION

0 1mt 5mts

scale 1:100 @ A1

SIDE ELEVATION north west

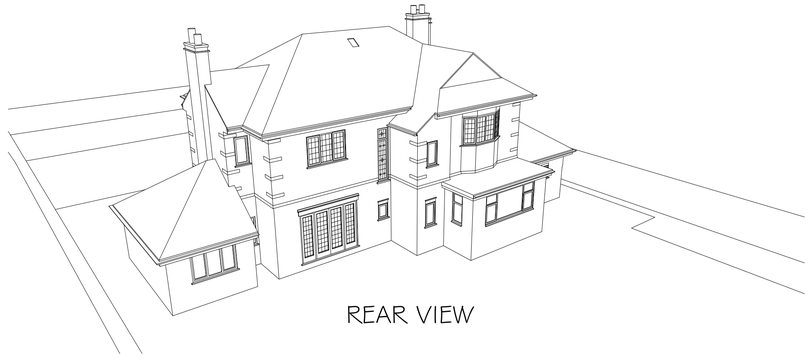

REAR VIEW

FRONT VIEW

FRONT VIEW

0 50mts

scale 1:1250 @ A1

SITE LOCATION PLAN

N

Revision Description

Drawing No.
335/EX/02

Revision

Drawn by
DMR

Issue Date
22.12.20

Scale
various

Sheet Size
A1

Client
I. ALI & A. AHMED

Brief
EXTENSION & ALTERATIONS

Location
INGLEWOOD
169 BROOKLANDS ROAD
SALE, M33 3PD

Drawing Title
ELEVATIONS
- AS EXISTING

No dimensions to be scaled from this drawing unless otherwise stated.
All dimensions to be checked on site.

REESARC LTD
DAVE REES
architect
tel.07825 004410 email:dave@reesarc.co.uk
16 Lowland Way, Knutsford, Cheshire, WA16 9AG
www.reesarc.co.uk