



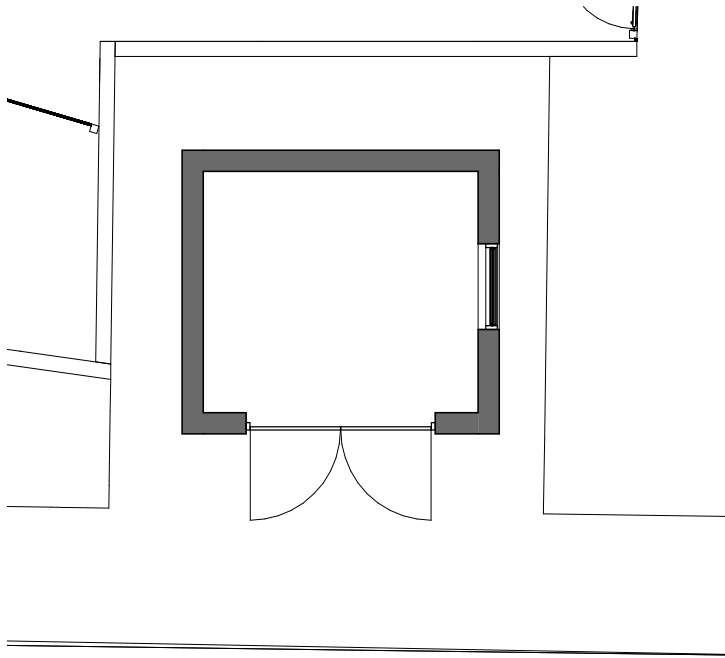


ENW Substation Plan

1 : 100

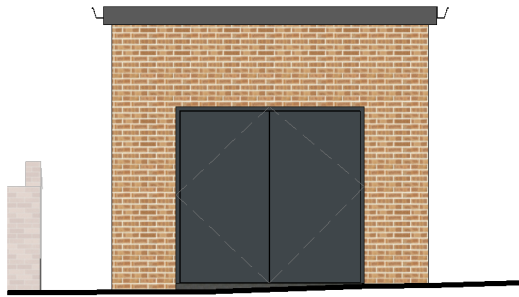


ENW Substation front

1 : 100

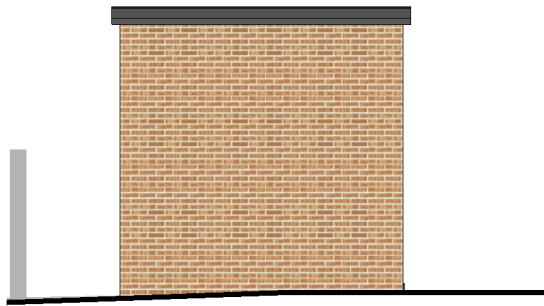


ENW Substation Left

1 : 100

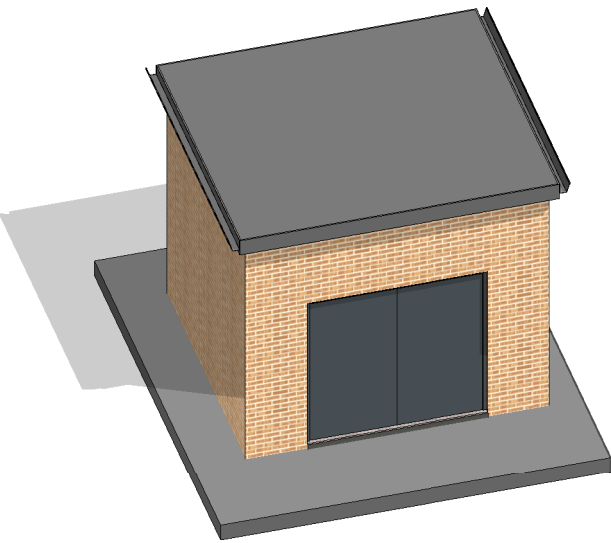


Substation

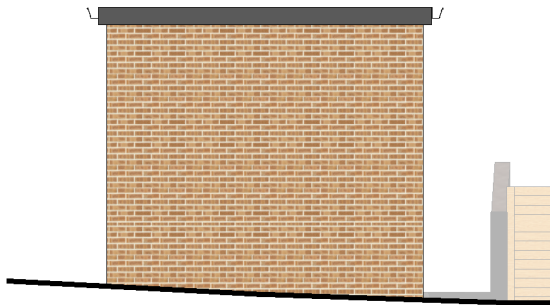

ENW Substation Rear

1 : 100

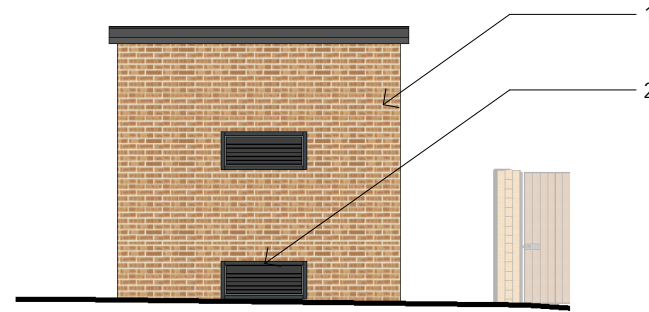


ENW Substation Right

1 : 100

- 1 - FACING BRICKWORK TYPE 1 - Light Brown Brick
- 2 - LOUVRE INSERT

B

Note:
Do not scale from this drawing.
Dimensions are to be checked on site.
If in doubt please ask.

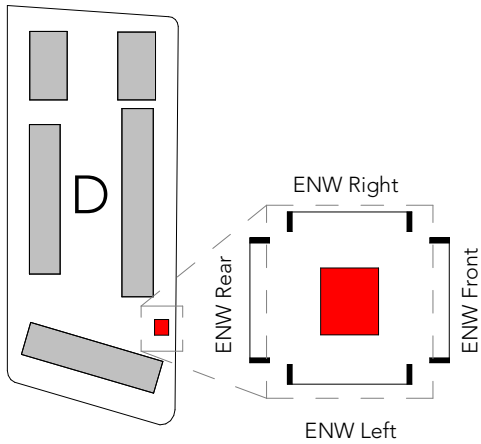

PL 26/01/21 LH Planning Issue

Rev Date Intls Details

© The moral rights of the author are hereby asserted.
This drawing and design is the sole property of Buttress Ltd and must not be reproduced without permission.
Buttress Ltd is Registered in England and Wales: 5363573

Buttress

41 Bengal St
Manchester
M4 6AF

T 0161 236 3303
E contact@buttress.net
W www.buttress.net

Project Title Collyhurst Village
Client FEC and MCC
Location Manchester

Drawing Title ENW Substation details

Date 1/25/2021 4:29:38 PM Scale As indicated
Checked LH Orig Paper Size A3

Job No: 8871 Status PLANNING

Project: Origin: Zone: Level: Type: Disc: Number: Rev:

8871-BA-AD-XX-DR-A- (07)306- PL