
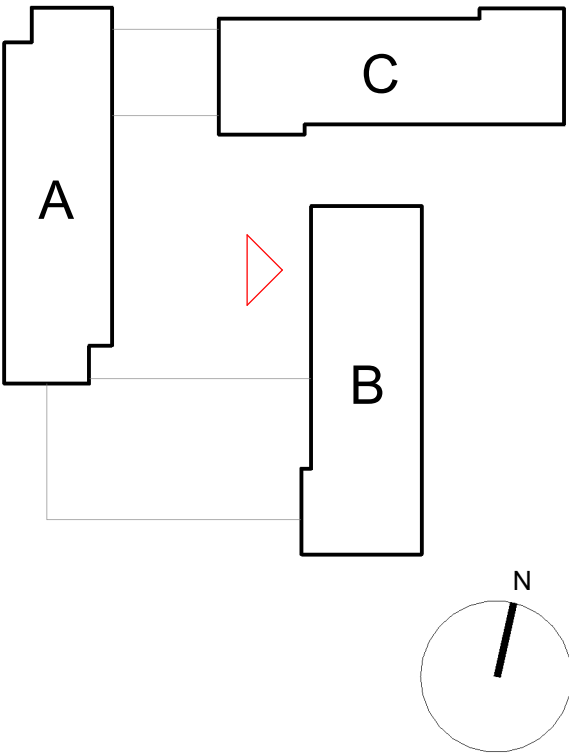


Notes :
1. This drawing should not be scaled, figured dimensions only to be taken
2. should any discrepancies be found with this drawing, please inform this office.
3. Copyright of this drawing is owned by JM Architects.

Structural information indicative only. To be confirmed by Structural Engineer.

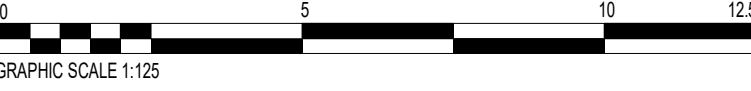

Materials

1. Brickwork - Red Multi Stock
2. Brickwork - Red Stock
3. Brickwork - Black Wirecut Dragfaced
4. Brickwork - Soldier Band Coursing
5. Full brick length recessed joint
6. PPC aluminium windows with side opening vent and perforated aluminium screen
7. PPC aluminium picture window to cluster kitchen
8. PPC aluminium curtain wall glazing
9. PPC aluminium entrance doors with metal panel
10. PPC aluminium louvre
11. PPC aluminium faced doors to plantrooms with louvred ventilation panel over
12. PPC aluminium curtain wall glazing with louvred ventilation panel over

- 12 - SSL 71555
- 11 - SSL 68630
- 10 - SSL 65705
- 09 - SSL 62780
- 08 - SSL 59855
- 07 - SSL 56930
- 06 - SSL 54005
- 05 - SSL 51080
- 04 - SSL 48155
- 03 - SSL 45230
- 02 - SSL 42305
- 01 - SSL 39380
- 00b - SSL 35180
- 00a - SSL 34830



Elevation - Courtyard East
1 : 125

P03	External plant screening added	2021-01-25	DJ	DJ
P02	Roof layout amended	2019-05-30	KZ	DJ
P01	Issue for Planning Amendments	2019-05-29	KZ	DJ
Rev	Description	Date	Drn By	Chk By

Project	Birley Fields	3a, 54 Princess Street Manchester M1 6HS
Title	Elevation - Courtyard East	T : 0161 200 6300
Client	Kier Construction	man@jmarchitects.net www.jmarchitects.net
Purpose	for Planning	Scale : 1:125 @ A1
Drawing Number	Project - Originator - Volume - Level - Type - Role - Class&Number	Status - Revision
1180B-JMA-00-ZZ-DR-A-00	2016	S4 P03