
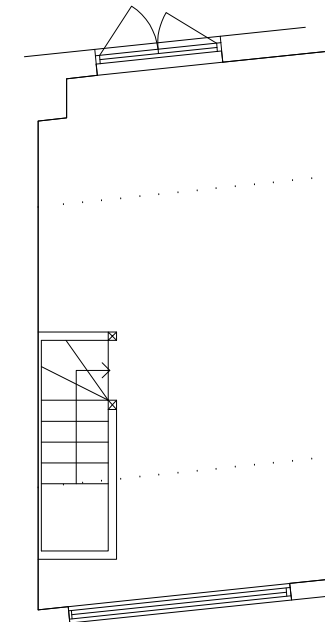
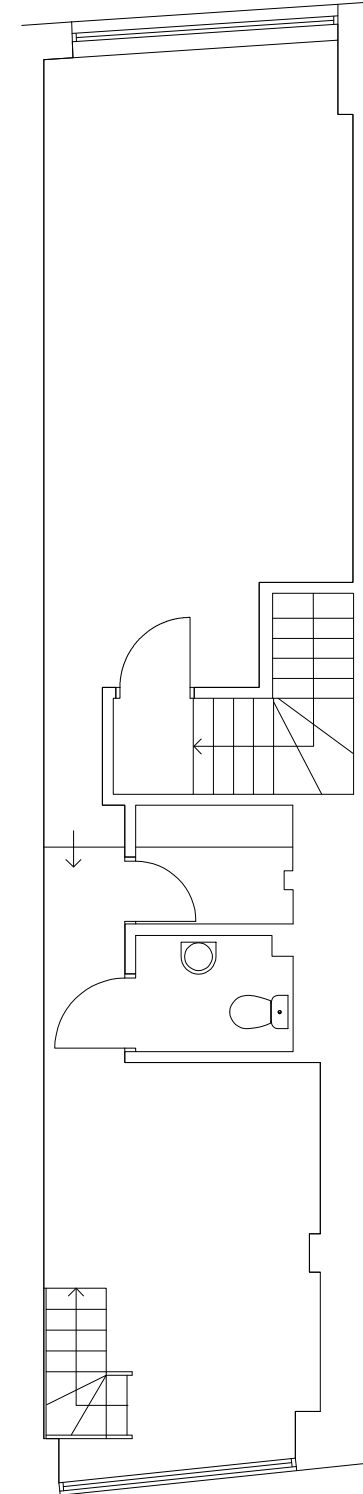
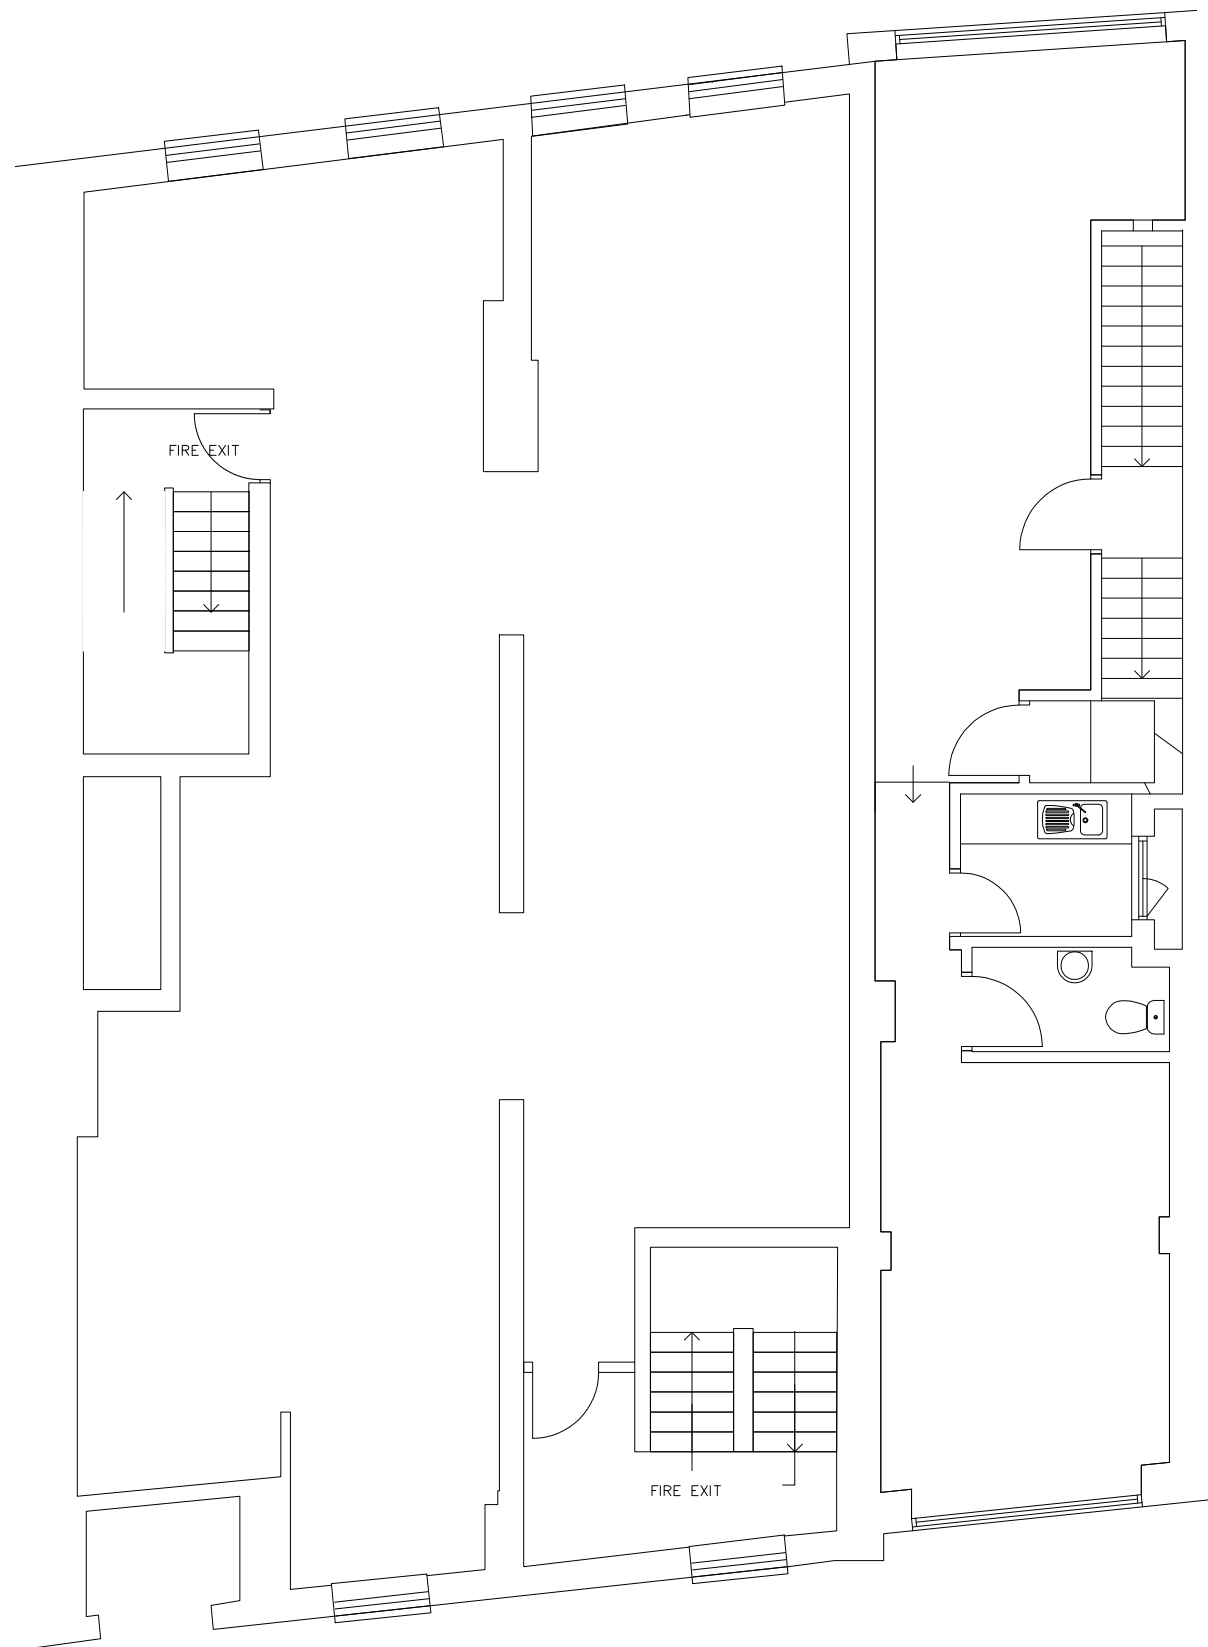
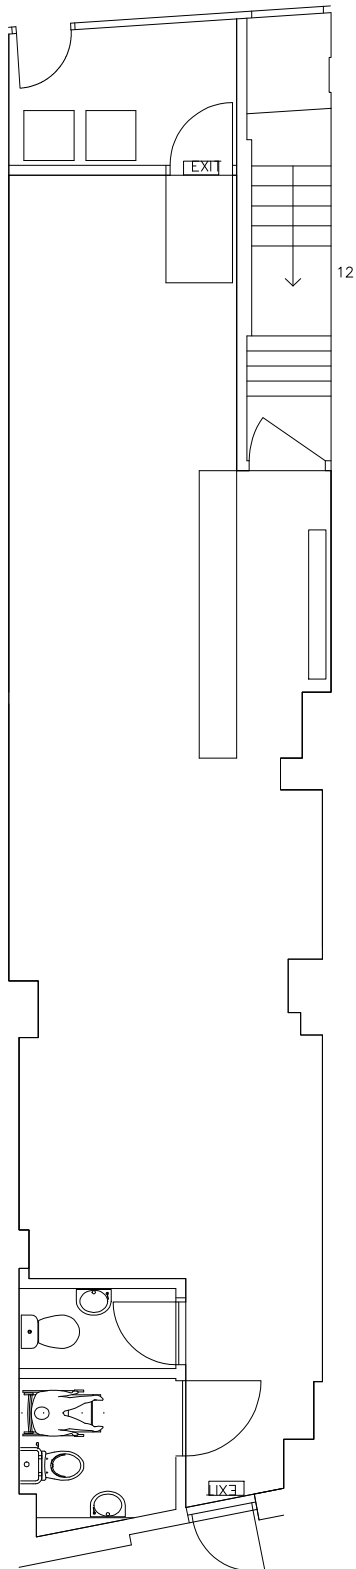


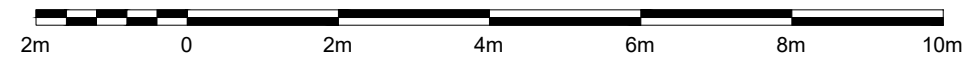

1 GROUND FLOOR
SCALE - 1:100 @ A3

2 FIRST FLOOR
SCALE - 1:100 @ A3

3 SECOND FLOOR
SCALE - 1:100 @ A3

4 THIRD FLOOR
SCALE - 1:100 @ A3

GENERAL NOTES

1. THIS DRAWING IS THE PROPERTY OF
LXA LONDON, 2 LONDON BRIDGE, LONDON SE1 9RA.
IT IS FORBIDDEN TO PRODUCE ITS CONTENTS IN
ANY FORM, EXCEPT FOR THE INTENDED PURPOSE
2. THIS DRAWING IS NOT TO BE SCALED UNLESS FOR PLANNING
PURPOSES. THE DIMENSIONS ARE IN MILLIMETERS UNLESS
OTHERWISE SPECIFIED
3. ANY DISCREPANCIES ARE TO BE BROUGHT TO
THE ATTN OF LXA AND RESOLVED
BEFORE THE COMMENCEMENT OF ANY WORK
4. THIS DRAWING IS TO BE READ IN CONJUNCTION
WITH RELEVANT DETAIL DRAWINGS AS MENTIONED
IN THE DRAWING
5. CONTRACTOR TO CONSTRUCT A MOCKUP FOR
APPROVAL OF FINISHES & DETAILS. AND
GET A SIGN OFF FROM CLIENTS & ARCHITECTS
6. THIS DRAWING TO BE READ IN TANDEM WITH THE
DETAILS/SCHEDULES/SPECIFICATIONS AS REQUIRED
7. LXA WILL ACCEPT NO LIABILITY FOR COPYRIGHT COMPLIANCE
OR INFRINGEMENT BORNE FROM THE SUBSTITUTION OF LXA
SPECIFIED PRODUCTS OR MATERIALS. BY ANY OTHER PARTY.
SHOULD ANY SPECIFICATIONS BE SUBSTITUTED, THE
CLIENT/CONTRACTOR WILL ASSUME FULL LIABILITY.

KEYPLAN

REVISIONS

-	-	-	-
No.	Date	By	Issue/Revision Details



LXA London
2 London Bridge
Montague Close
London, SE1 9RA
E. info@WeAreLXA.com
W. www.WeAreLXA.com

DRAWING TITLE :
Existing Plans

PROJECT :
The Washhouse
Manchester

CLIENT :
Jon Charles

Rev No: -	Date: 19.02.21
--------------	-------------------

Drawn: MS	Checked: -	Approved: -
--------------	---------------	----------------

Scale.	Drawing No.
1:100@A3	LXA-WHM-001