


- Notes:
- 1. See drawing BR-10 for specification notes
 - 2. WL -wall light

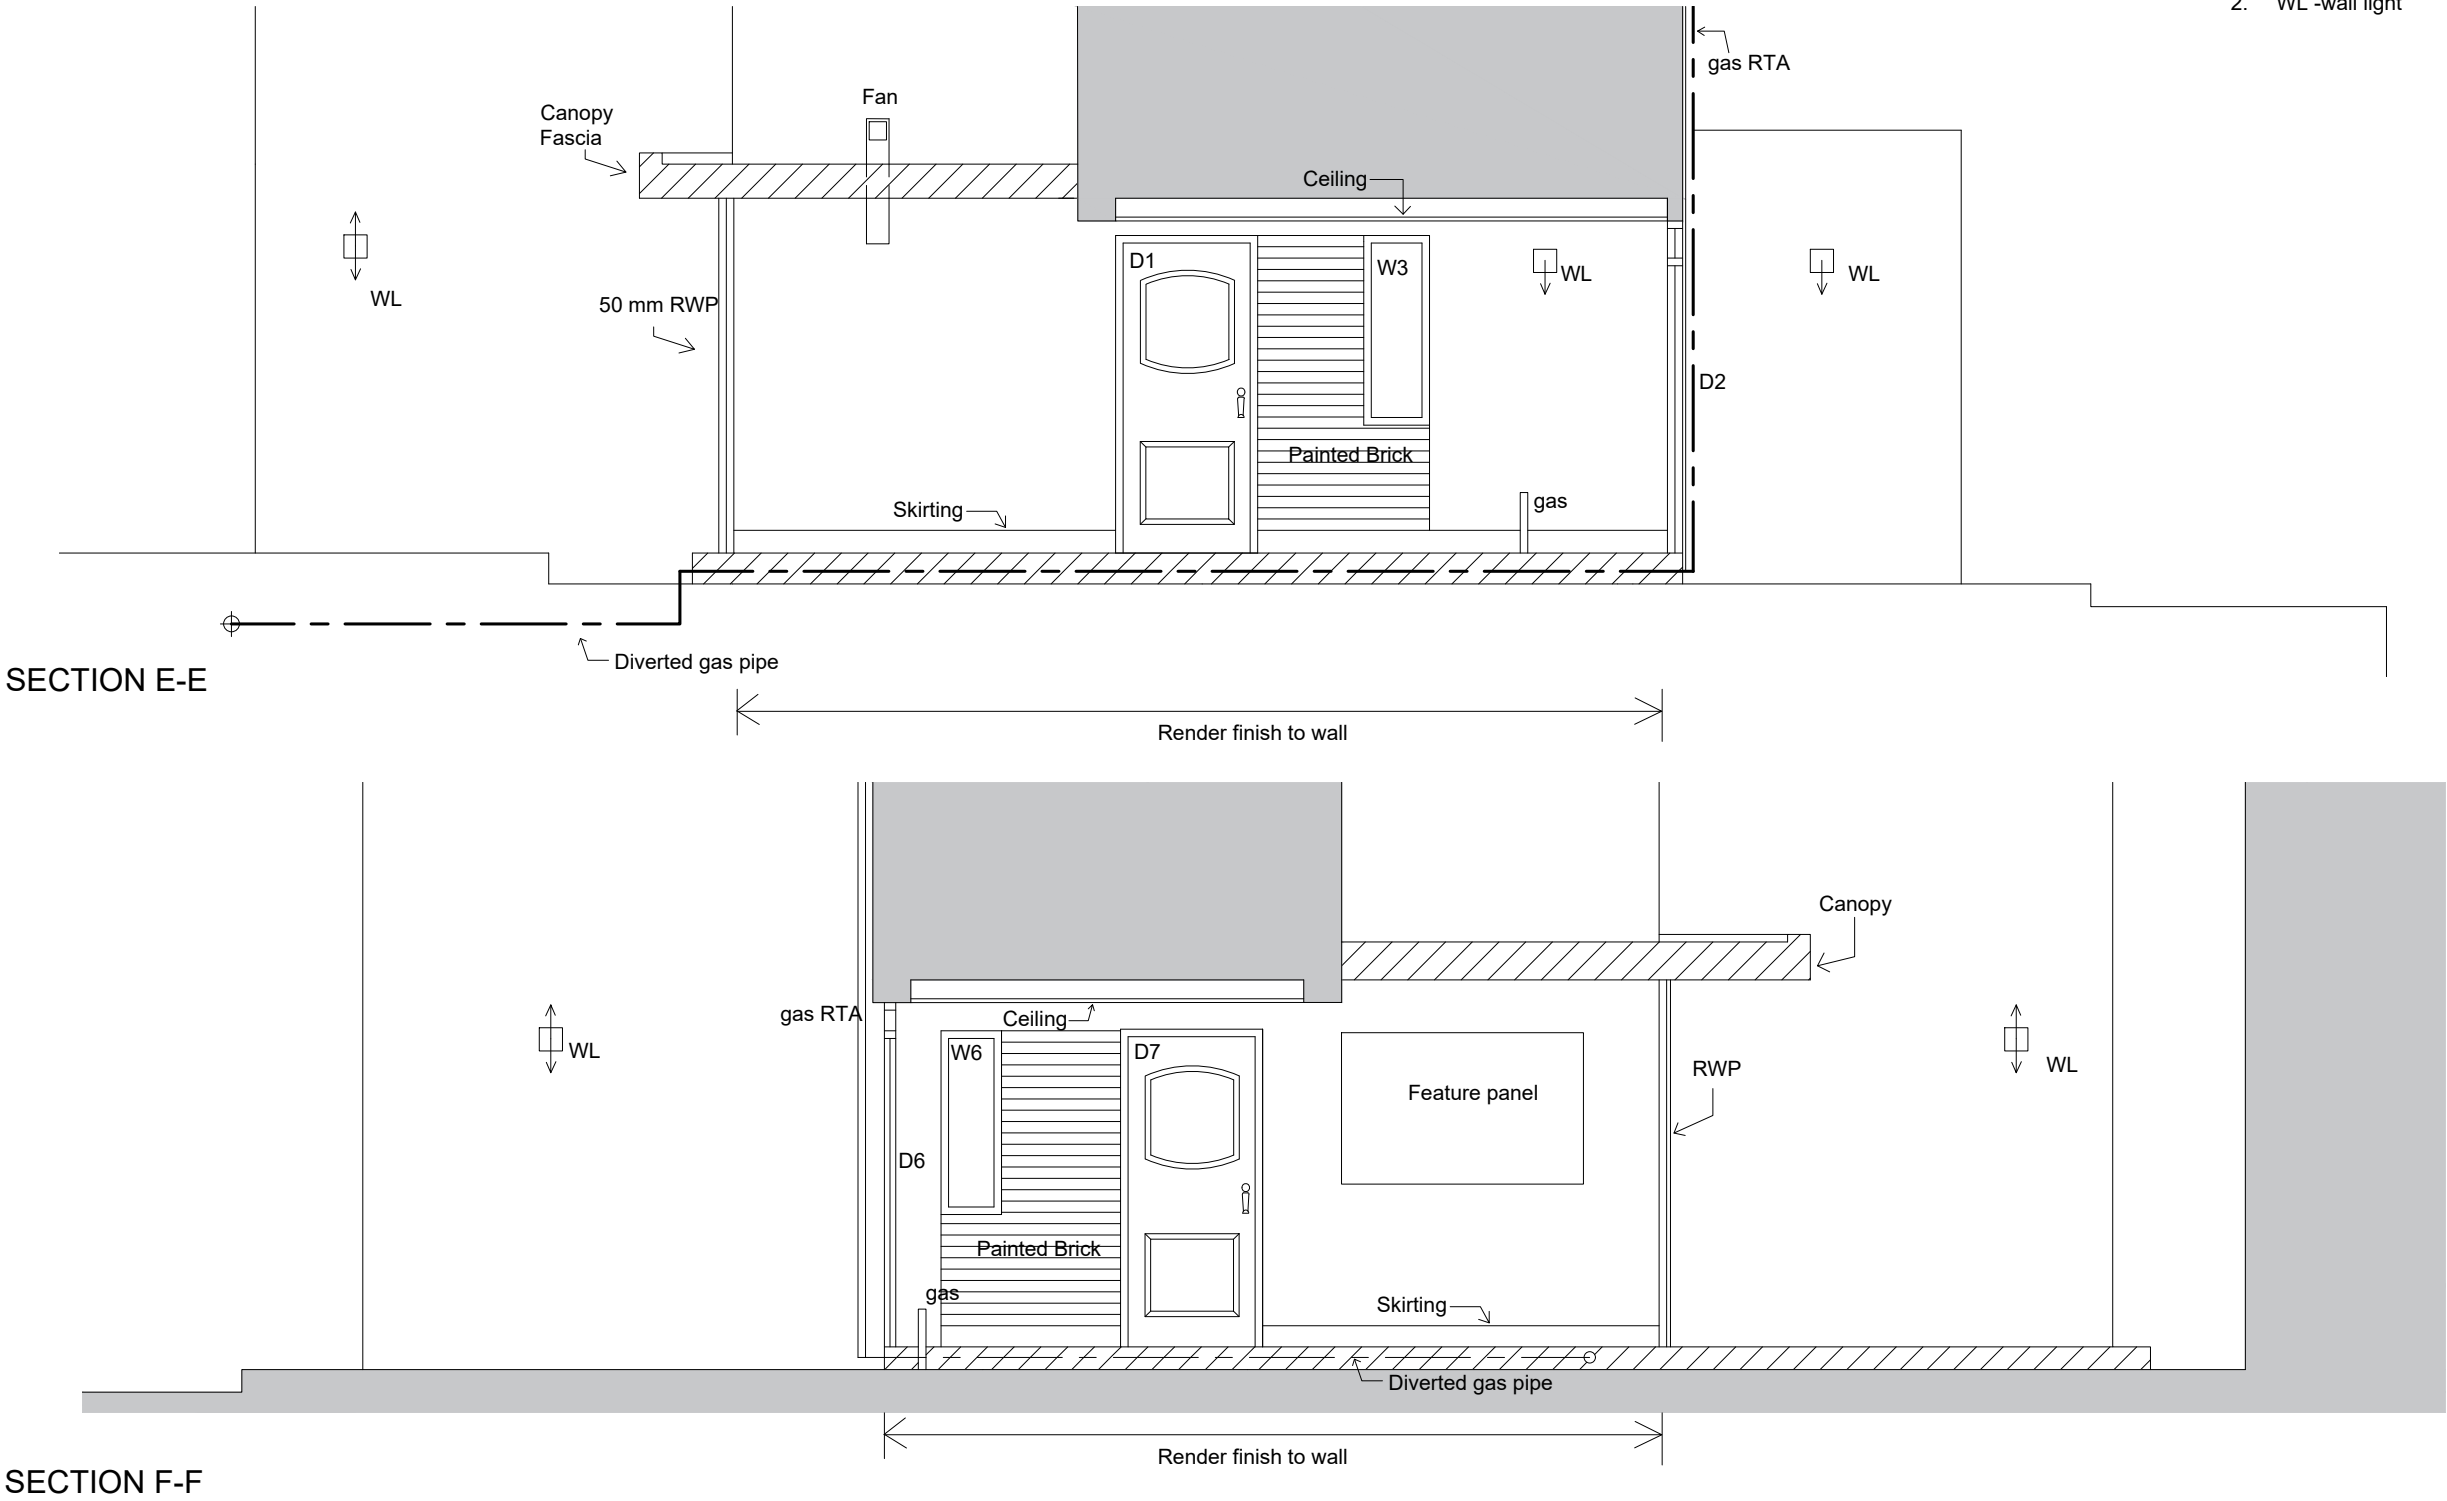

PROJECT	Ashfield Lodge, Didsbury
DRAWING	Proposed elevations - Scheme 'A' nos. 1 - 15
DRAWING NO.	BR - 09
SCALE	1:50 at A3
REVISION	-

ARCHITECT
R.T. Lucas

Raven House
113 Fairfield Street
Manchester
M12 6EL

Tel: 0161-2737771