
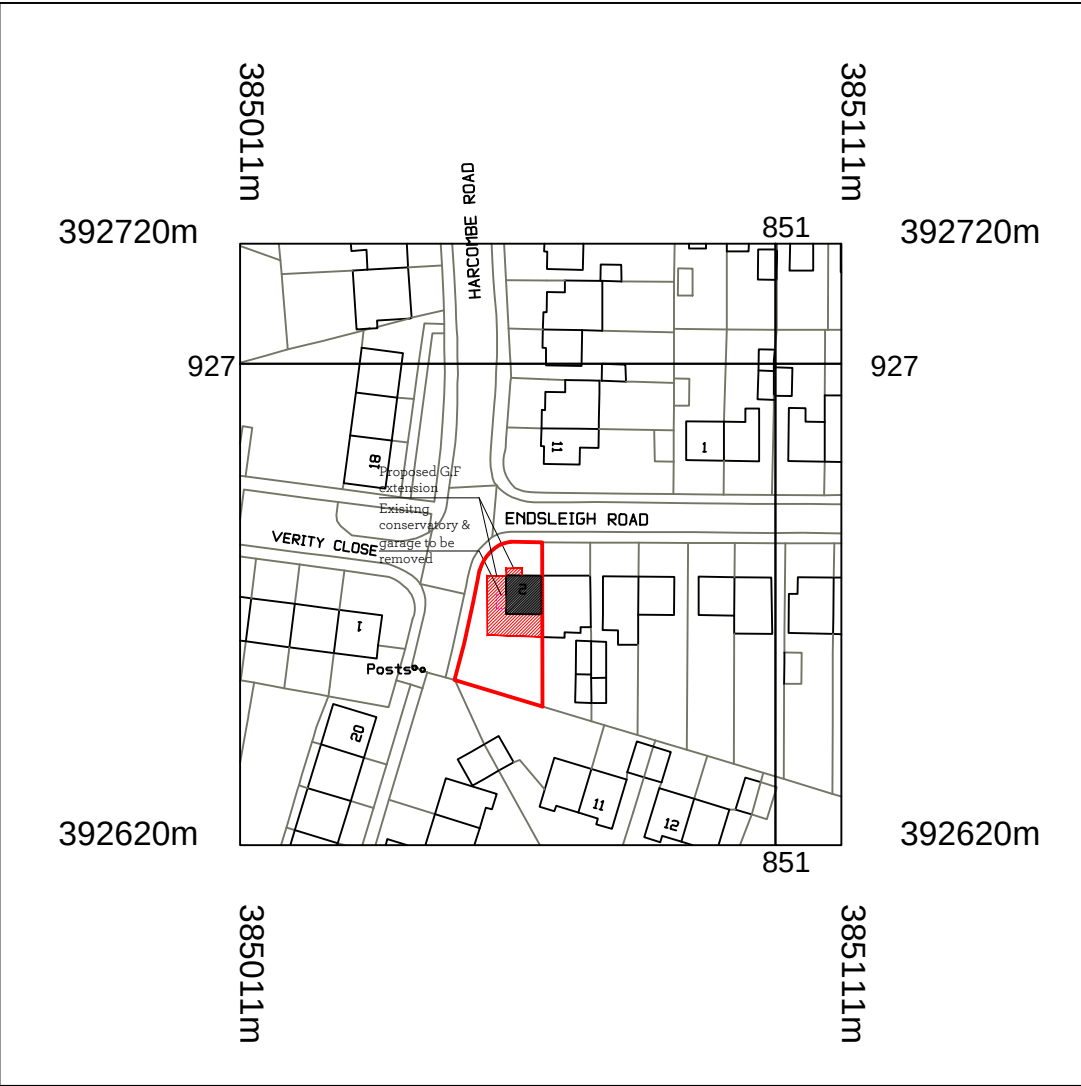


© Crown copyright and database rights 2020 OS 100035409
Reproduction in whole or in part is prohibited
without the permission of Ordnance Survey.

Location Plan, Scale 1:1250

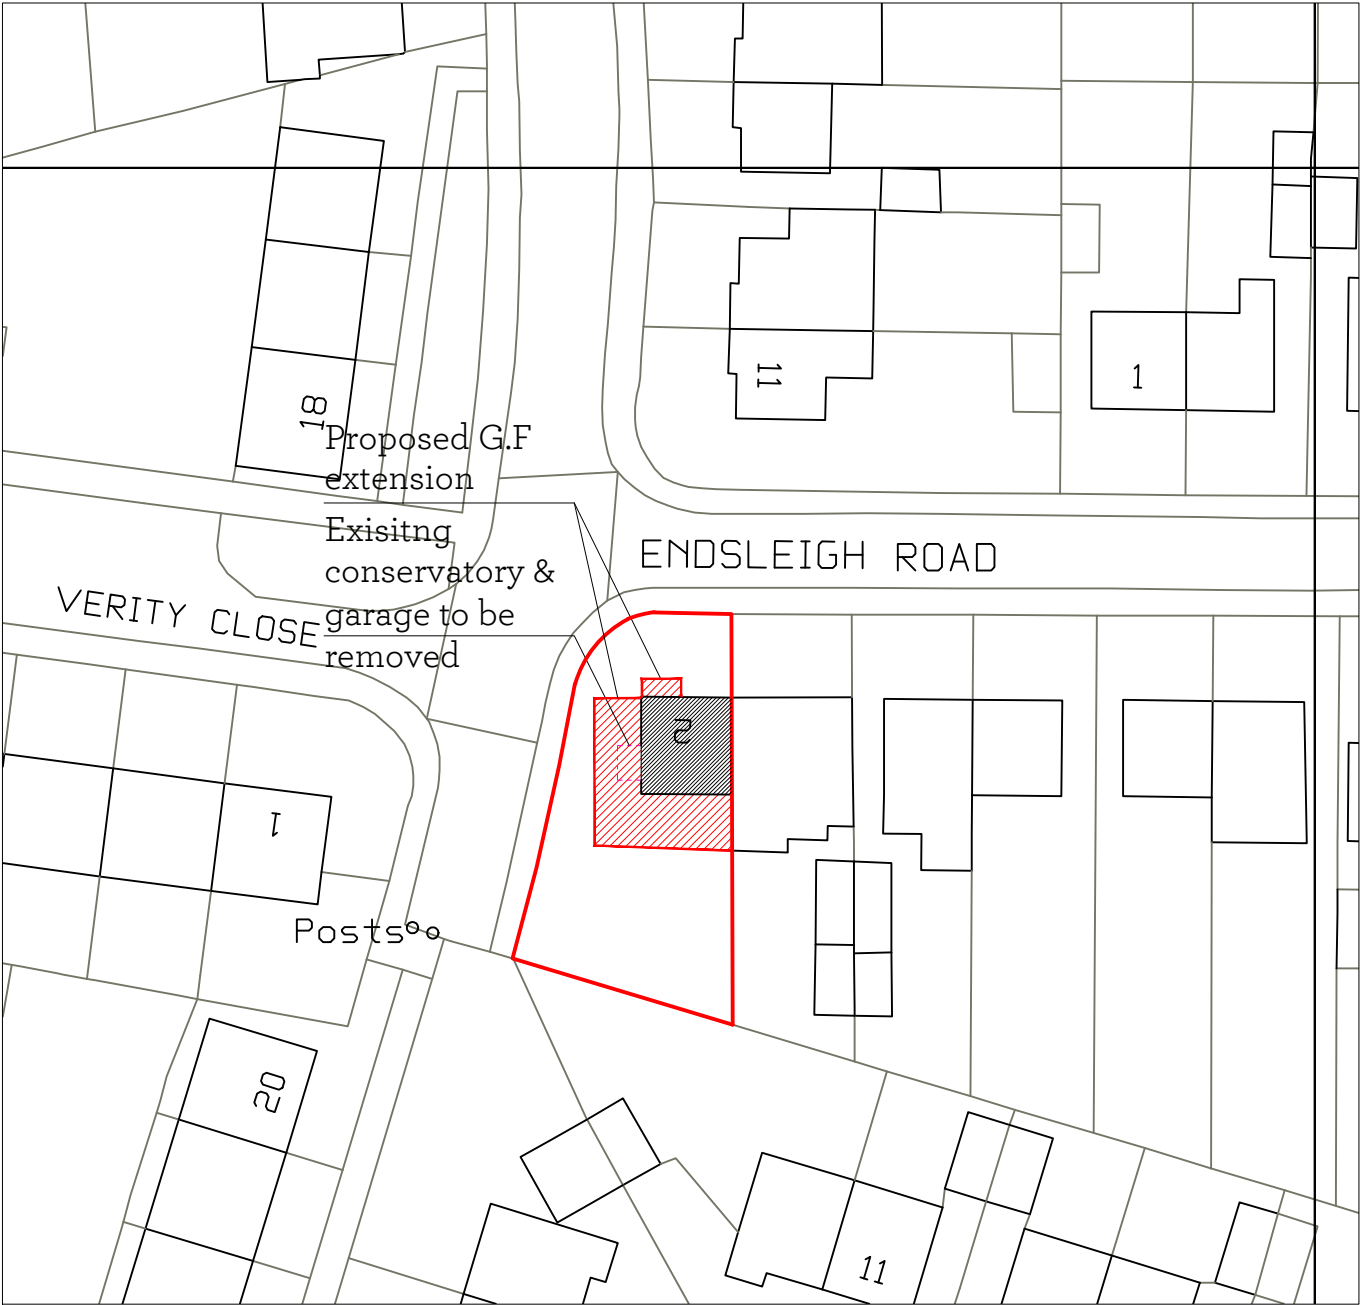

Block Plan, Scale 1:500

PRIDE RD.

The architect your home deserves

www.prideroad.co.uk
Tel: 0161 711 1018 Email: magda@prideroad.co.uk @architectMagda | Manchester

Notes:

©Pride Rd. Ltd. 2016. All rights reserved. This drawing must not be reproduced without permission. Do not scale from this drawing. All dimension are in millimeters unless otherwise stated. Any discrepancies should be reported to the Architect. Nr. Contractor must check and confirm all dimensions on site prior to manufacture. Concept design drawings are not suitable for planning applications or Building Regulations applications. Client and Contractor to ensure that structural design has been approved by a Building inspector and works in general to be approved by a Building Inspector.

Stage:		Existing Plans		Client:		Joshua Ramsden, Raneta Basnet			
Title:		Location Plan		Project:		2 Endsleigh Rd. Withington, Manchester, M20 4AD			
0 1 2 3m		Scale@A3 1:1250 1:500		Date:	17/11/20	Drawn:	LZ	Job no:	M282
				No.	5	Rev:	-		