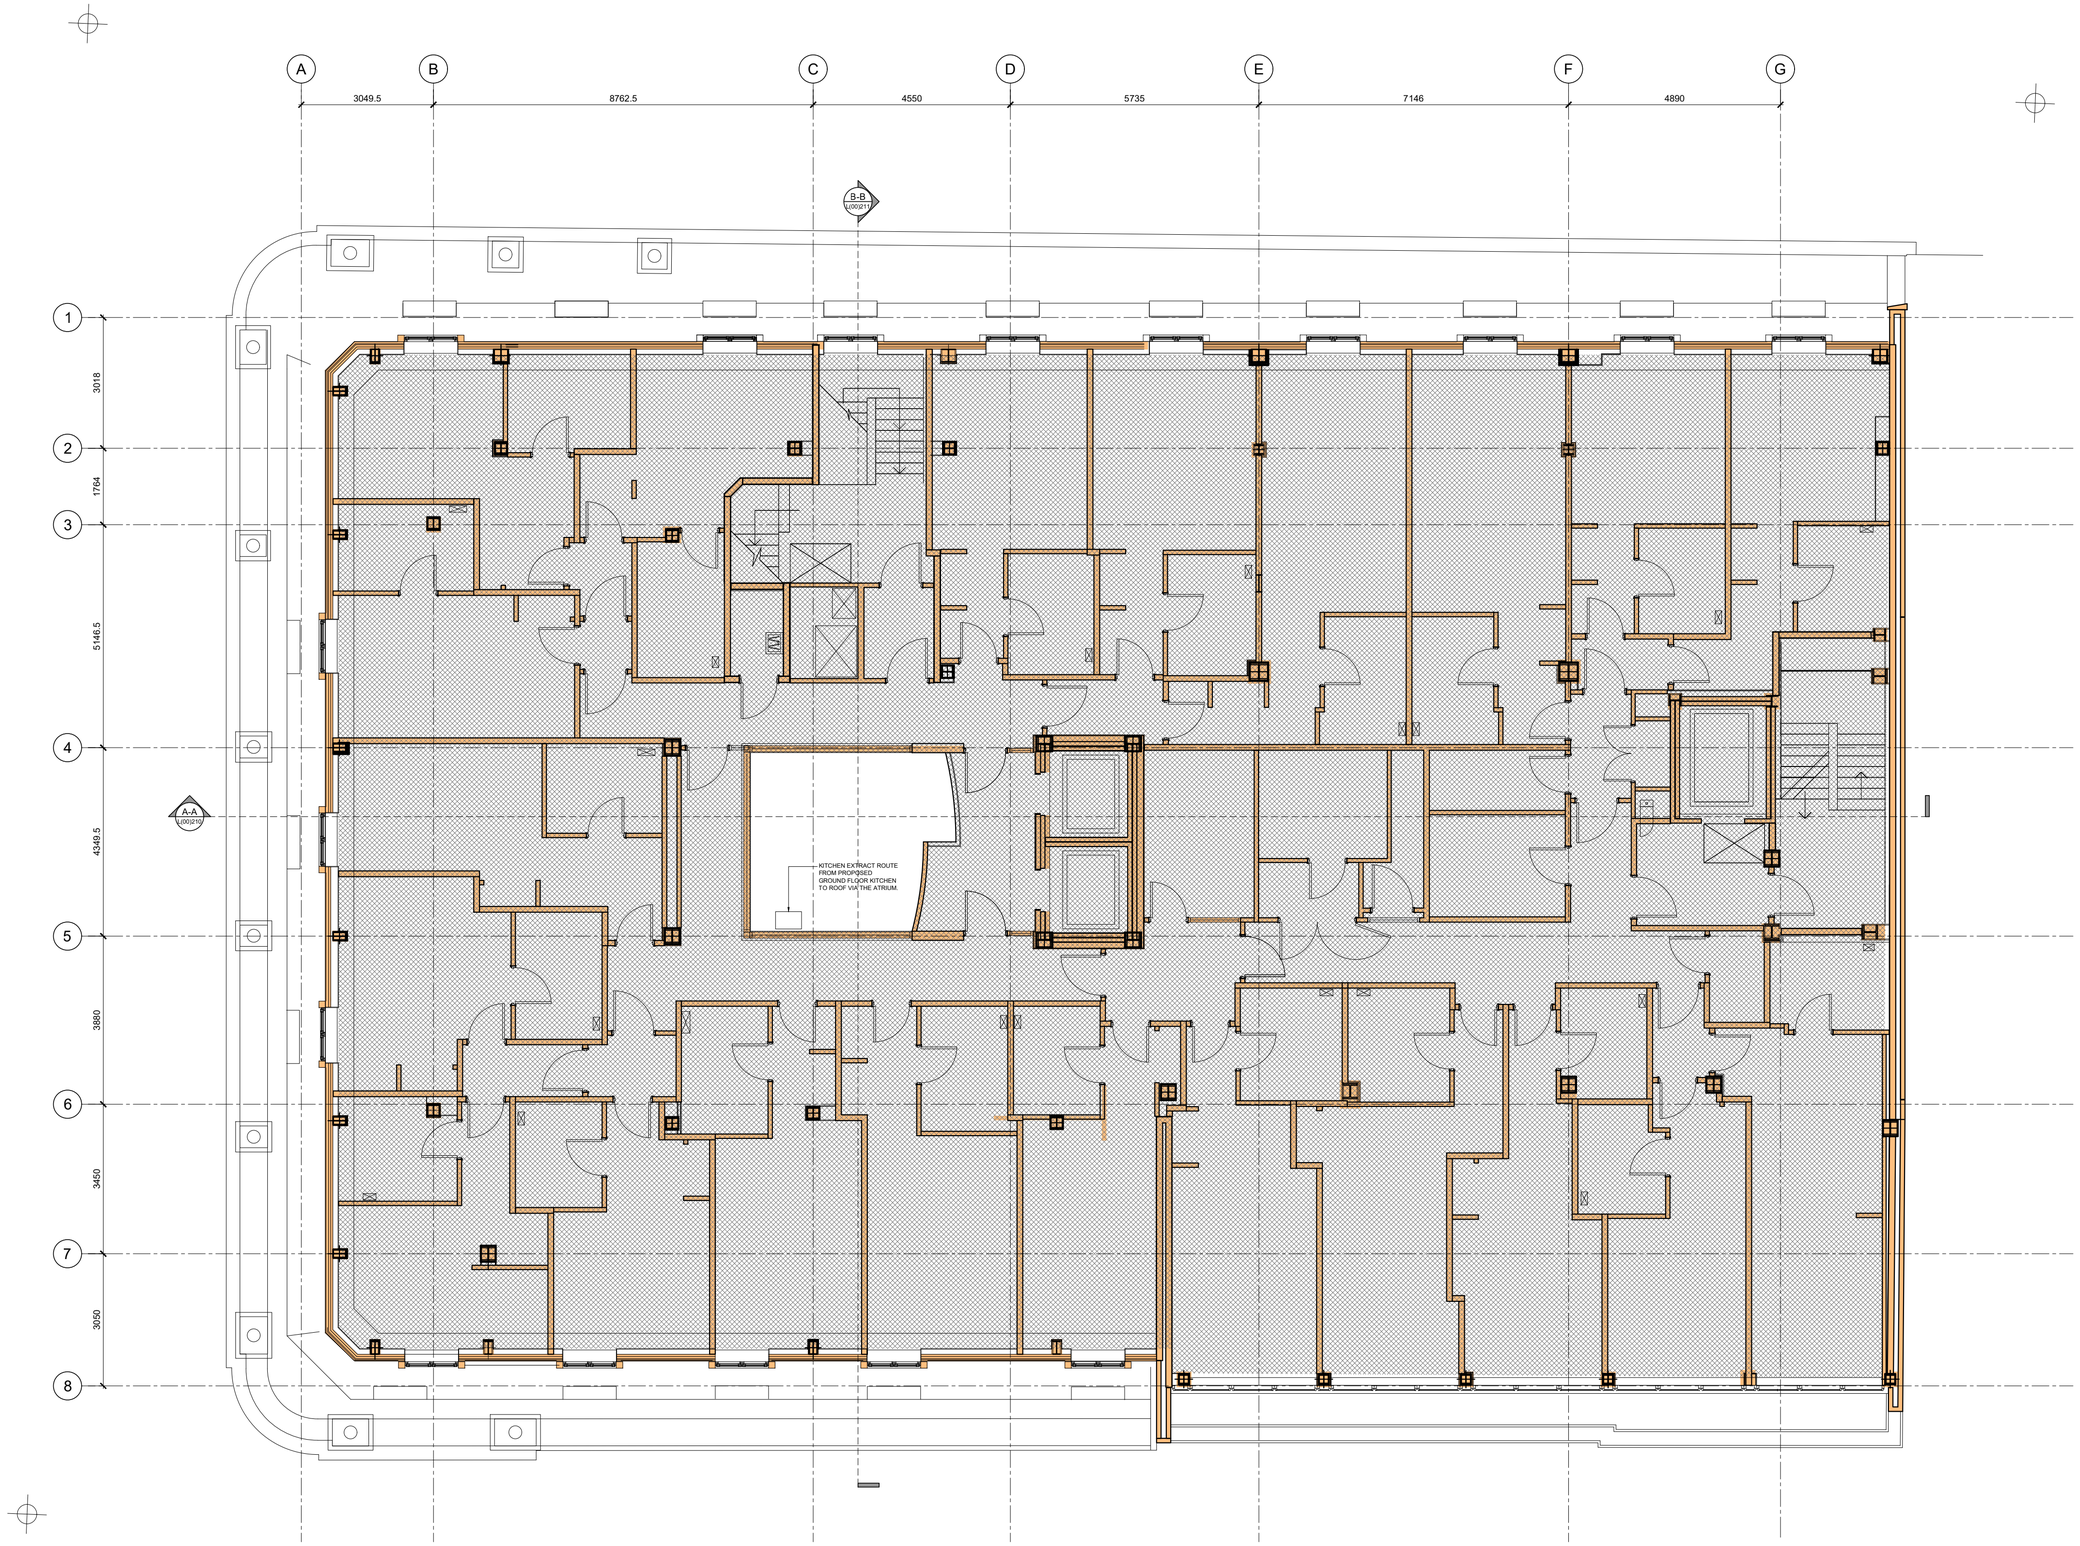

GENERAL NOTES:

ALL DIMENSIONS ARE TO BE CHECKED ON SITE WITH ANY DISCREPANCIES REPORTED TO THE ARCHITECT PRIOR TO THE WORKS BEING CARRIED OUT.

ALL WORKS ARE TO BE IN ACCORDANCE WITH THE PLANNING APPROVAL AND ANY SUBSEQUENT APPROVED LOCAL AUTHORITY PLANNING CORRESPONDENCE INCLUDING DRAWINGS, DOCUMENTS AND REPORTS.

ALL WORKS ARE TO COMPLY WITH THE BUILDING REGULATIONS, BRITISH STANDARDS, CODE OF PRACTICE, AND ANY LOCAL STATUTORY REQUIREMENTS.

ALL WORKS ARE TO COMPLY WITH CURRENT HEALTH AND SAFETY LEGISLATION, H.S.E. RECOMMENDATIONS/GUIDANCE AND THE CURRENT C.D.M. REGULATIONS.

THIS DRAWING IS TO BE READ IN CONJUNCTION WITH LEACH RHODES WALKER ARCHITECTS GENERAL ARRANGEMENT (L CODE) DRAWINGS, TOGETHER WITH RELEVANT DETAILED (A CODE) DRAWINGS AND SPECIFICATIONS.

FOR ALL STRUCTURAL WORKS REFER TO THE STRUCTURAL ENGINEERS INFORMATION.

FOR ALL MECHANICAL AND ELECTRICAL WORKS REFER TO THE MECHANICAL AND ELECTRICAL ENGINEERS INFORMATION.

FOR ALL ABOVE GROUND DRAINAGE WORKS REFER TO THE PUBLIC HEALTH ENGINEERS INFORMATION.

ALL PRODUCTS SPECIFIED ARE TO BE INSTALLED STRICTLY IN ACCORDANCE WITH THE MANUFACTURERS RECOMMENDATIONS, SPECIFICATION AND DETAILS.

G.A. KEY:

+ 9.690	EXISTING SURVEYED FLOOR LEVEL
+ 9.800*	PROPOSED FLOOR LEVEL. *AVERAGE/APPROX. LEVEL
F.F.L.	FINISHED FLOOR LEVEL
F.L.L.	FINISHED STAIR LANDING LEVEL
F.S.L.	FINISHED SCREED LEVEL
S.S.L.	STRUCTURAL SLAB LEVEL
C.O.S.	TO BE CHECKED ON SITE
I.C.	INSPECTION COVER
F.P.S.	FIRE PREVENTION SYSTEM TO BE INSTALLED WITHIN KITCHEN UNIT
●	RAINWATER OUTLET
⊠	RAINWATER PIPE
◆	SOIL/WASTE VENT PIPE
	FOUL WATER HIGH LEVEL FALLS
	SURFACE WATER HIGH LEVEL FALLS
	PIPE PENETRATION IN SLAB ABOVE
	ORIGINAL FABRIC (inc WINDOWS / DOORS) TO BE RETAINED
	NON-ORIGINAL FABRIC TO BE RETAINED
	AREA TO REMAIN AS EXISTING (NO PROPOSED WORK)
	CONCRETE BLOCK WORK WALLS AS NOTED ON LRW L(42) CODE DRAWINGS
	PLASTERBOARD & STUD PARTITION WALLS AS NOTED ON LRW L(42) CODE DRAWINGS
D1.01	NEW DOOR & FRAME - REFER TO LRW DRAWING 7611-A(32) CODE FD.60S = FIRE RESISTANCE OF DOOR (MINUTES) & SMOKE SEALS SC = SELF CLOSING DEVICE PL = PROXIMITY CARD READER LOCK
	NEW TIMBER JOISTED STRUCTURAL FLOOR TO MATCH EXISTING, TO S.E. DETAILS TO ALIGN WITH UPPER GROUND FLOOR. MOVEMENT JOINT TBA WITH S.E.
	NEW ACOUSTIC FLOOR ON EXISTING STRUCTURAL FLOOR.
	MOVEMENT JOINT BETWEEN ORIGINAL TIMBER FLOOR AND CONCRETE SLAB, TBC WITH S.E.

rev	description	drwn	auth	date

DO NOT SCALE OFF THIS DRAWING

© LEACH RHODES WALKER 2001

LeachRhodesWalker Architects

info@lrw.co.uk | www.lrw.co.uk
50 Dearmans Place Manchester M3 5LH

Manchester +44 (0)161 833 0211 | London +44 (0)207 993 1363 | Bucharest +40 (21)650 4026

client
ASPEN HOTELS LTD

project
STOREYS
MANCHESTER

project no	drawing no	rev
8180	L(00)207	

description -
PROPOSED FIFTH FLOOR PLAN

scale	date drawn	drawn by	authorised by
1:50@ A0	09.03.21	CM	SJM

file | S:\8180 Storeys\Models\Dwgs\8180_R_0207_Hyper\FR-fp_R | Field To Write

purpose of issue
planning ○ building regs ○ tender ○ comment ○ approval ○ construction ○